


FIRST FLOOR

Bathroom window to be fixed shut with top opening window casement and with obscured glass

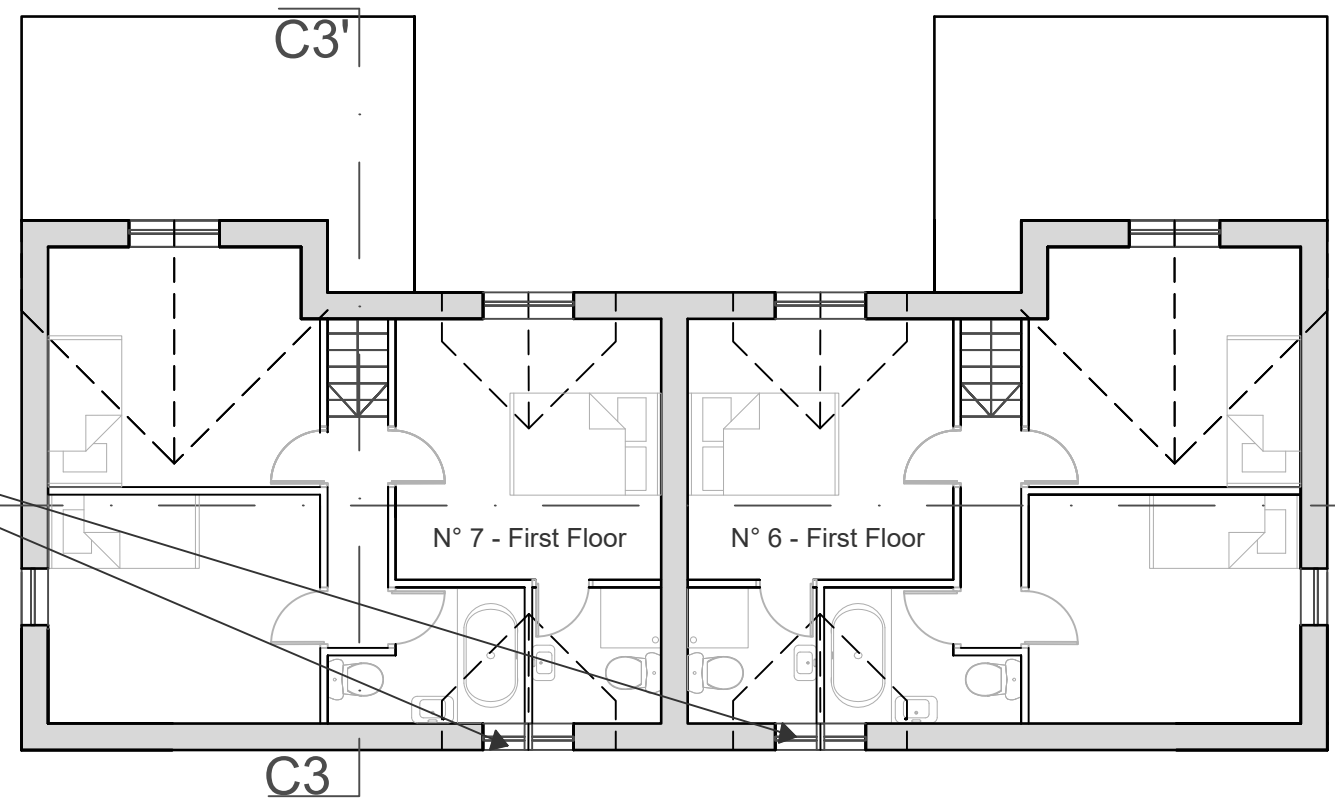


Existing Leylandii to be removed and replaced with a more suitable tree around same area while maintaining visibility splays for vehicles.

NOTES
DO NOT SCALE
Drawing for planning purposes only
All dimensions to be checked on site.

GROUND FLOOR

Neighbour's garage

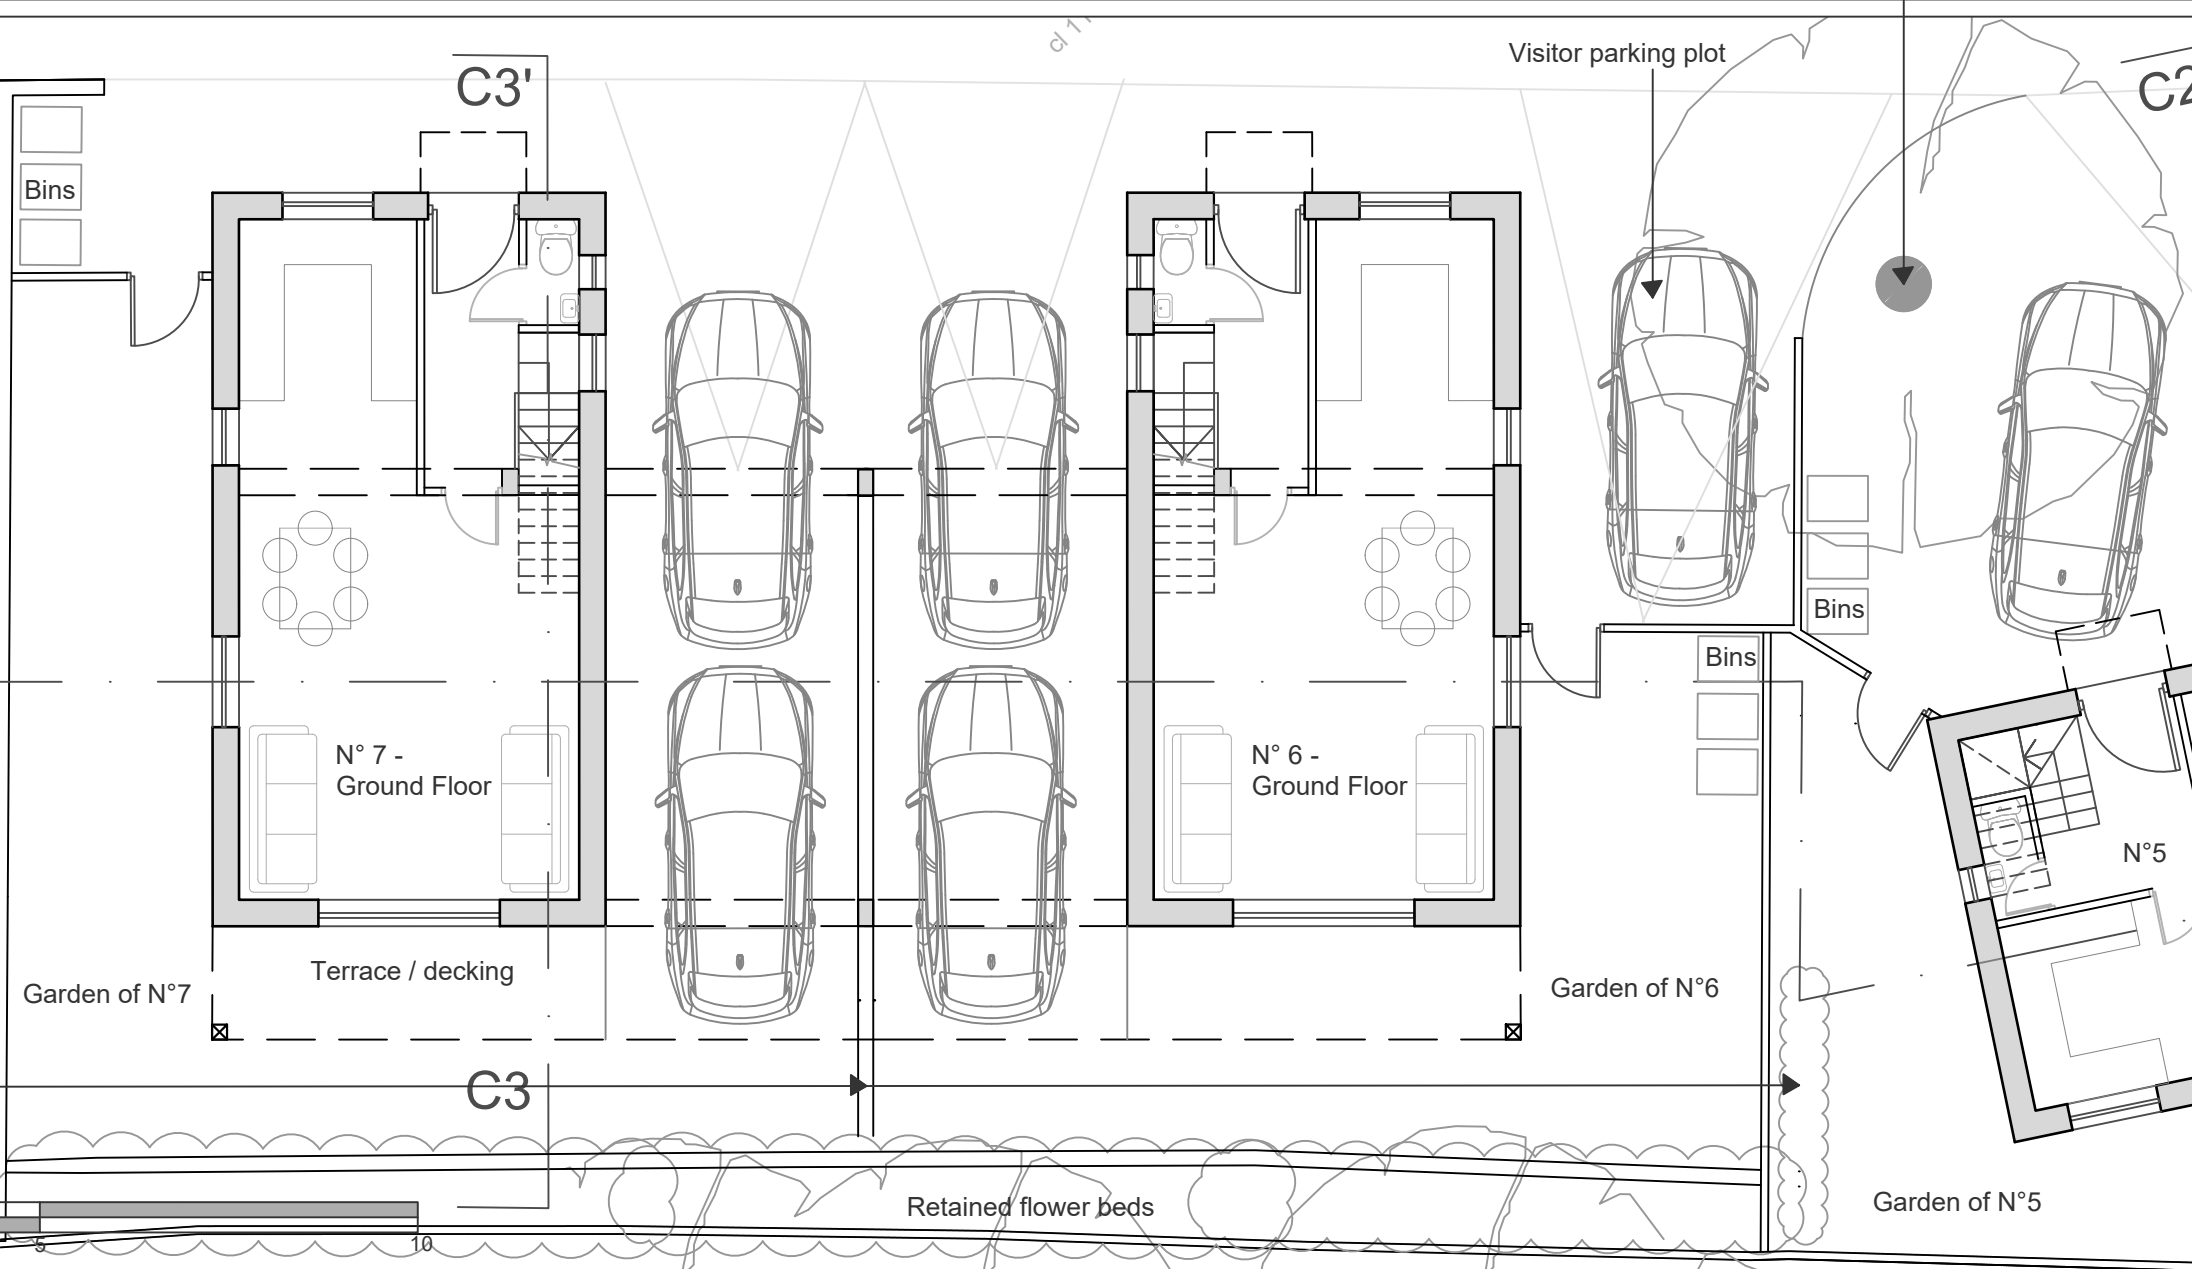

Rev.: B	Amendments made on windows on first floor. Notes added.	Date: Sept. 2026
Rev.: A	Amendments made on parking arrangement, landscape and houses	Date: Jan. 2026

Tisbury Motors, High Street,
Tisbury, Wiltshire, SP3 6HF
Proposed Upper Block
Ground and First Floor Plan

Scale: 1:100 @ A3	Drawn by: AS	Date: June 2025
	Drawing Number: 18423-0208-B	Revision: B

H B Historic Building
A S Advisory Service