



FIRST FLOOR

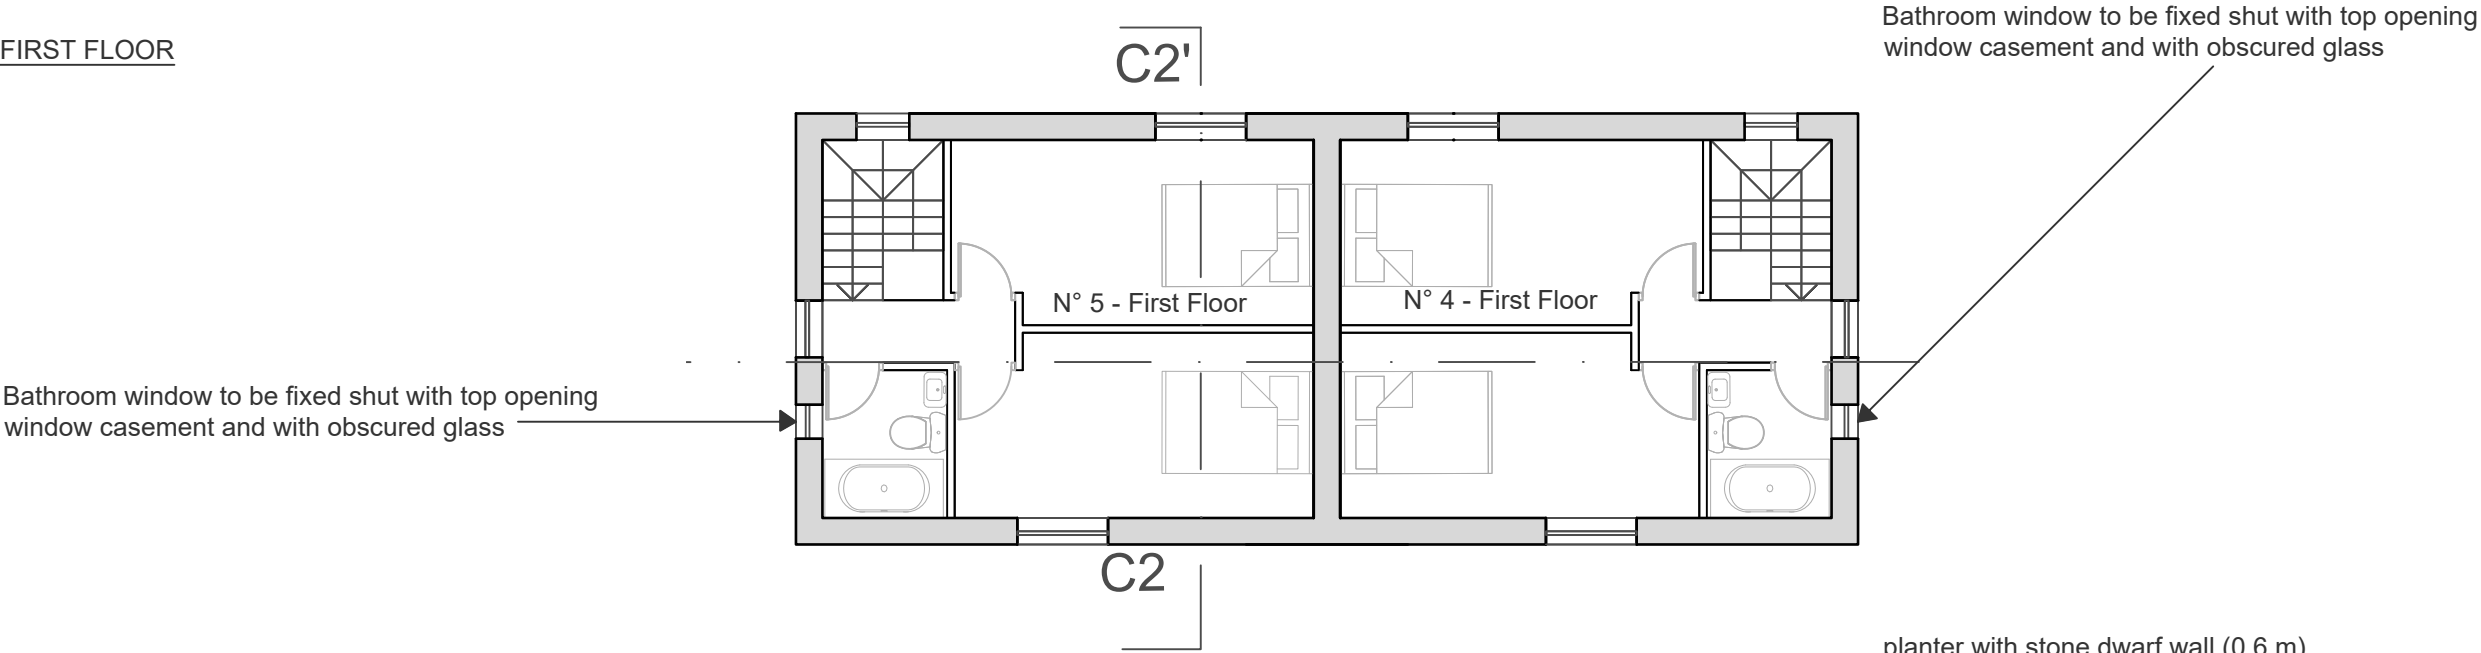

NOTES
DO NOT SCALE
Drawing for planning purposes only
All dimensions to be checked on site.

GROUND FLOOR

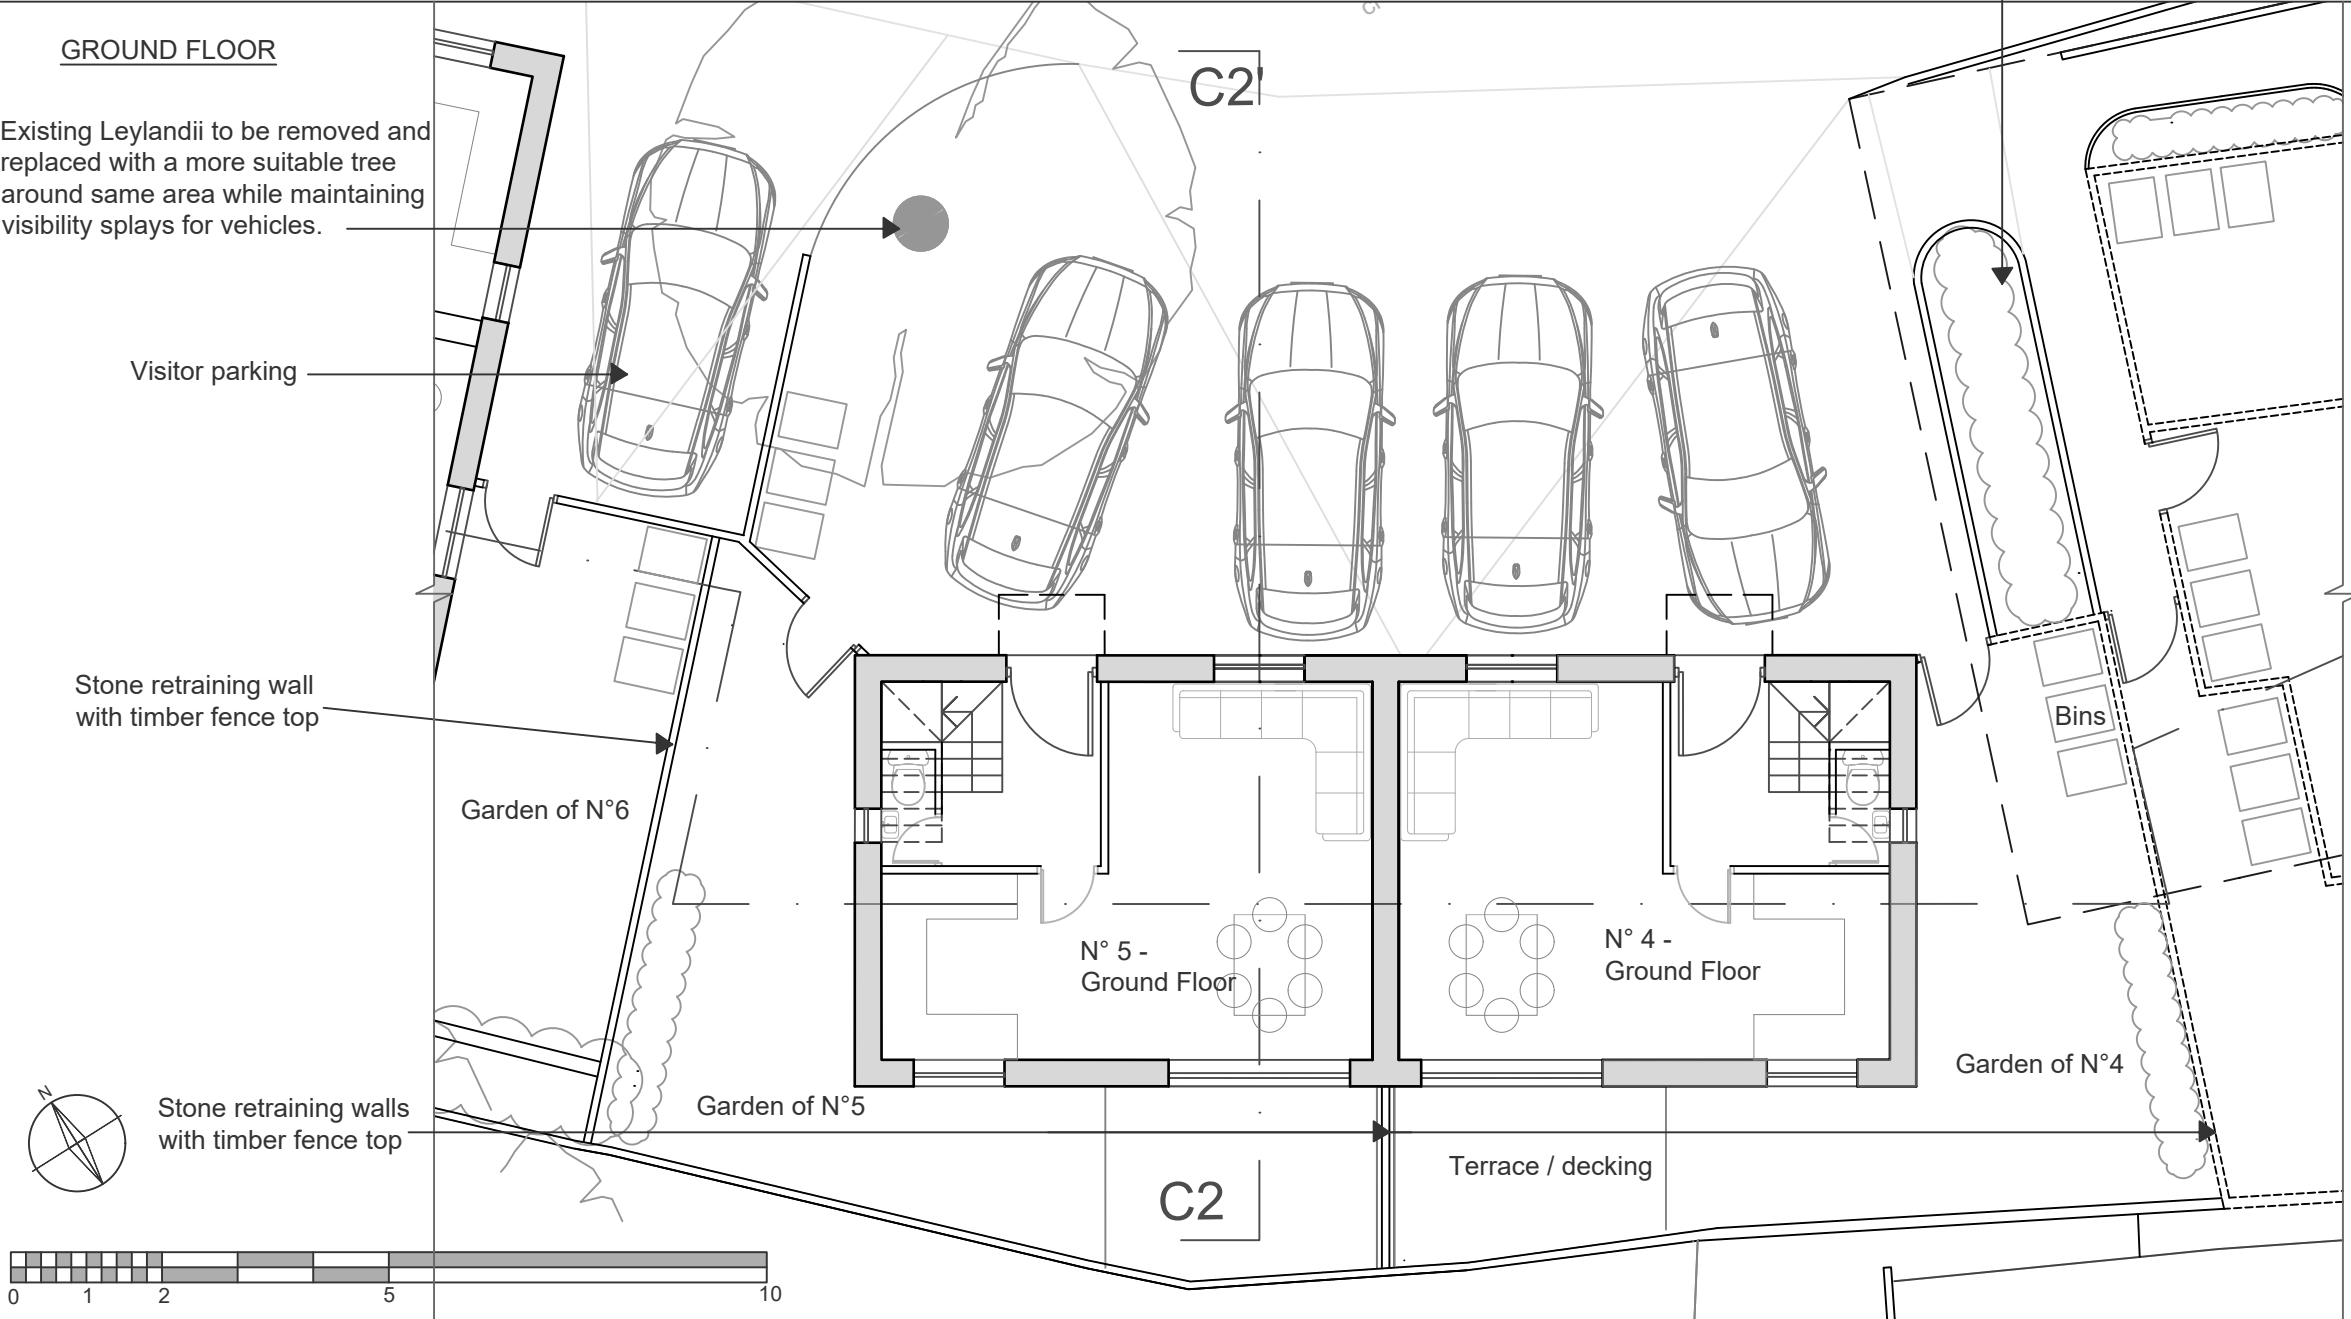

Rev.: B	Amendments made on windows on first floor level. Notes added.	Date: Sept. 2026
Rev.: A	Amendments made on parking arrangement, landscape and houses	Date: Jan. 2026
Tisbury Motors, High Street, Tisbury, Wiltshire, SP3 6HF		
Proposed Middle Block Ground and First Floor Plan		
Scale: 1:100 @ A3	Drawn by: AS	Date: June 2025
	Drawing Number: 18423 - 0207-B	Revision: B