





PROPOSED REAR (EAST) ELEVATION 1:100

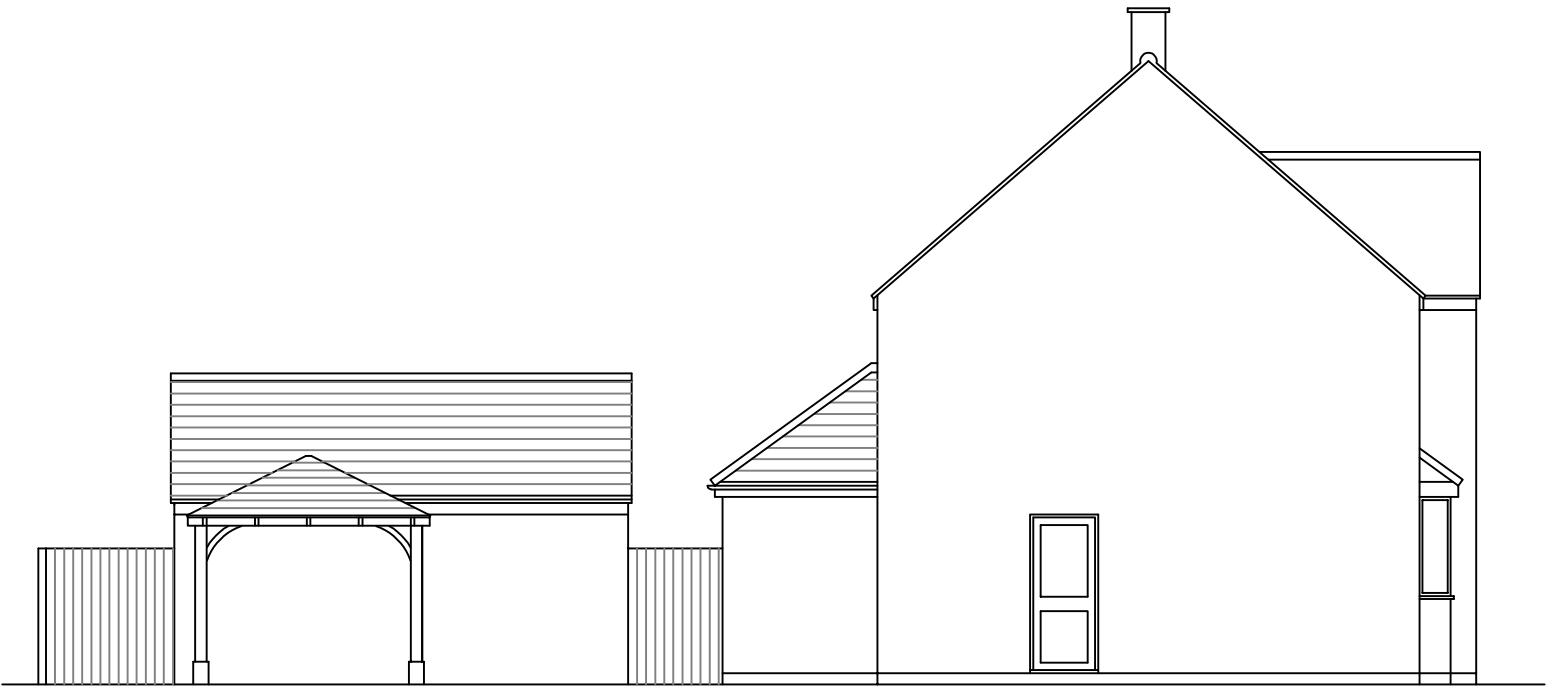


PROPOSED SIDE (NORTH) ELEVATION 1:100

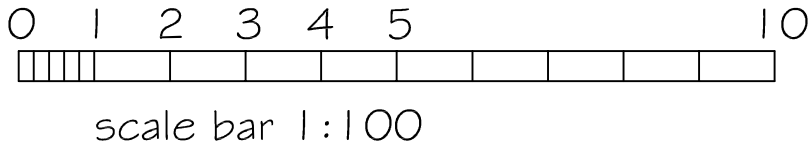


EXISTING REAR (EAST) ELEVATION 1:100



EXISTING SIDE (NORTH) ELEVATION 1:100

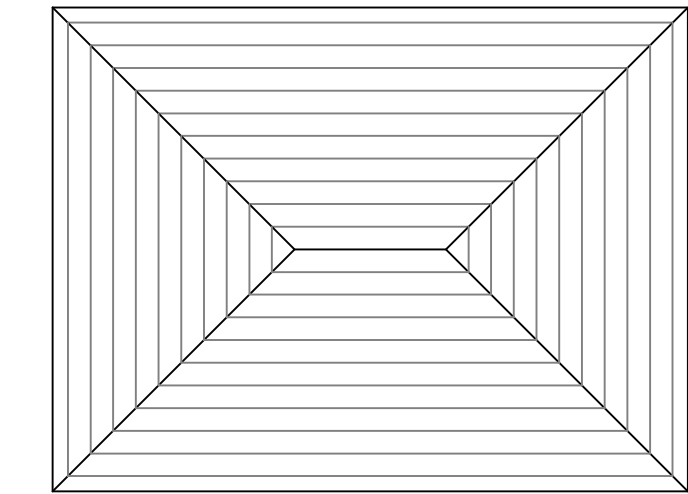

PROPOSED ROOF PLAN 1:50

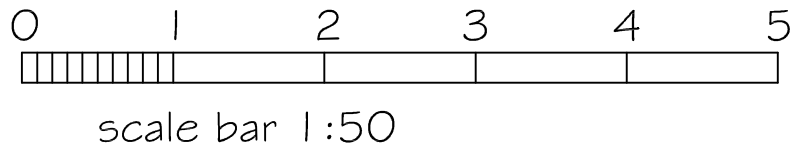

Issue 2 Scale bars added

SJF PLANNING
& DESIGN SERVICE

01225 782078 simonnearthebell@gmail.com


PROPOSED GARDEN PERGOLA

CLIENT MR & MRS P BENISON

LOCATION 7 PARK ROAD
BOWERHILL
MELKSHAM
SN1 2 GWG


TITLE PROPOSED PLANS

DRG NO	ISSUE	DATE
2603-1	2	MAY 2026

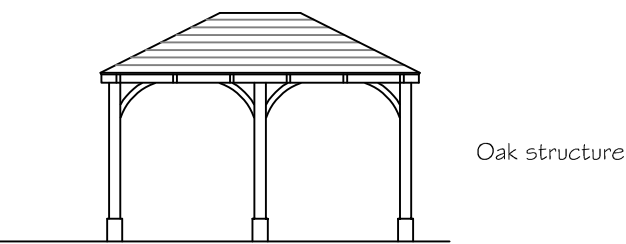


Oak structure


PROPOSED REAR (EAST) ELEVATION 1:100

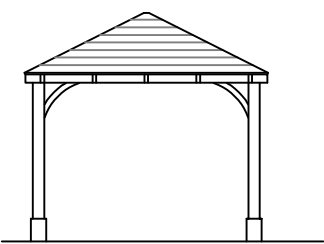


PROPOSED SIDE (NORTH) ELEVATION 1:100

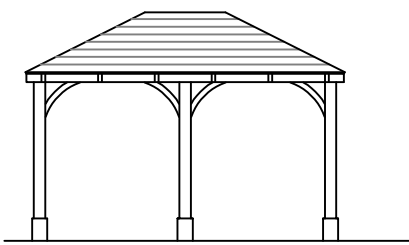

PROPOSED FRONT (WEST) ELEVATION 1:100

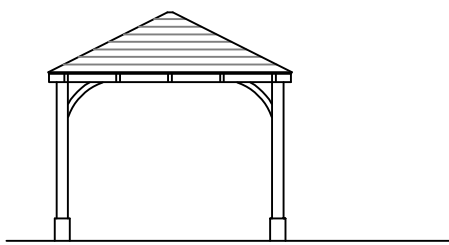

PROPOSED END (SOUTH) ELEVATION 1:100

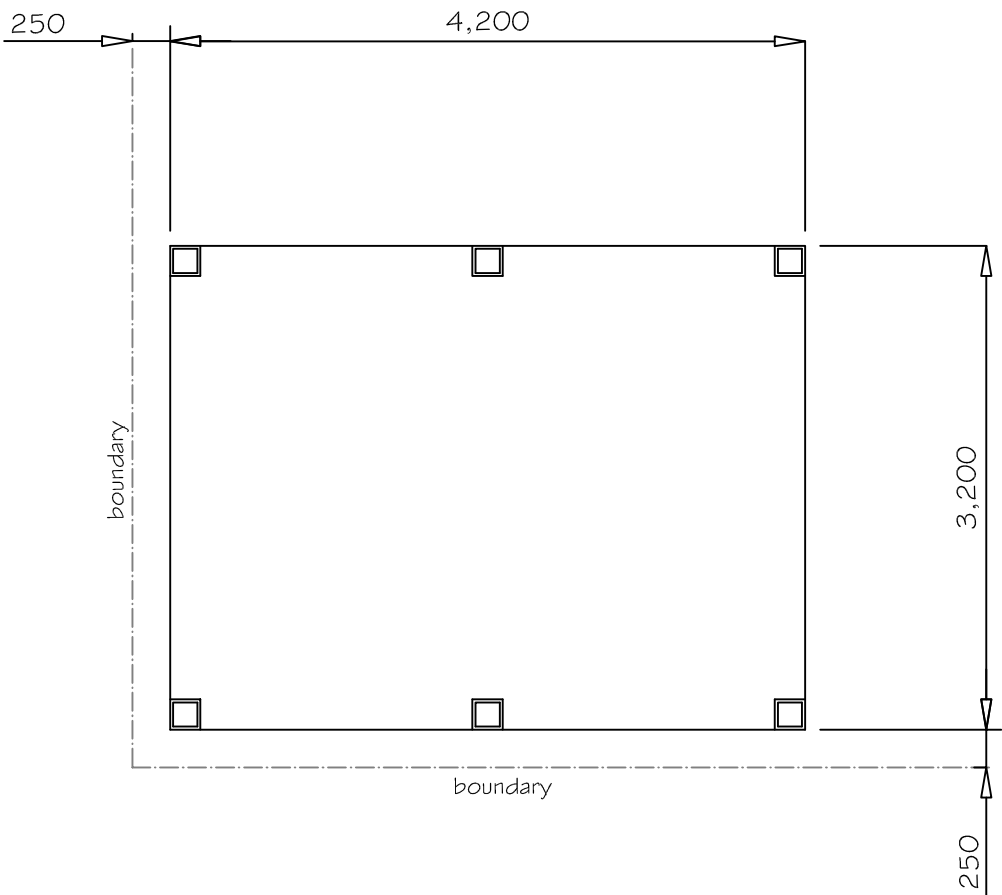

PROPOSED GROUND FLOOR PLAN 1:50