



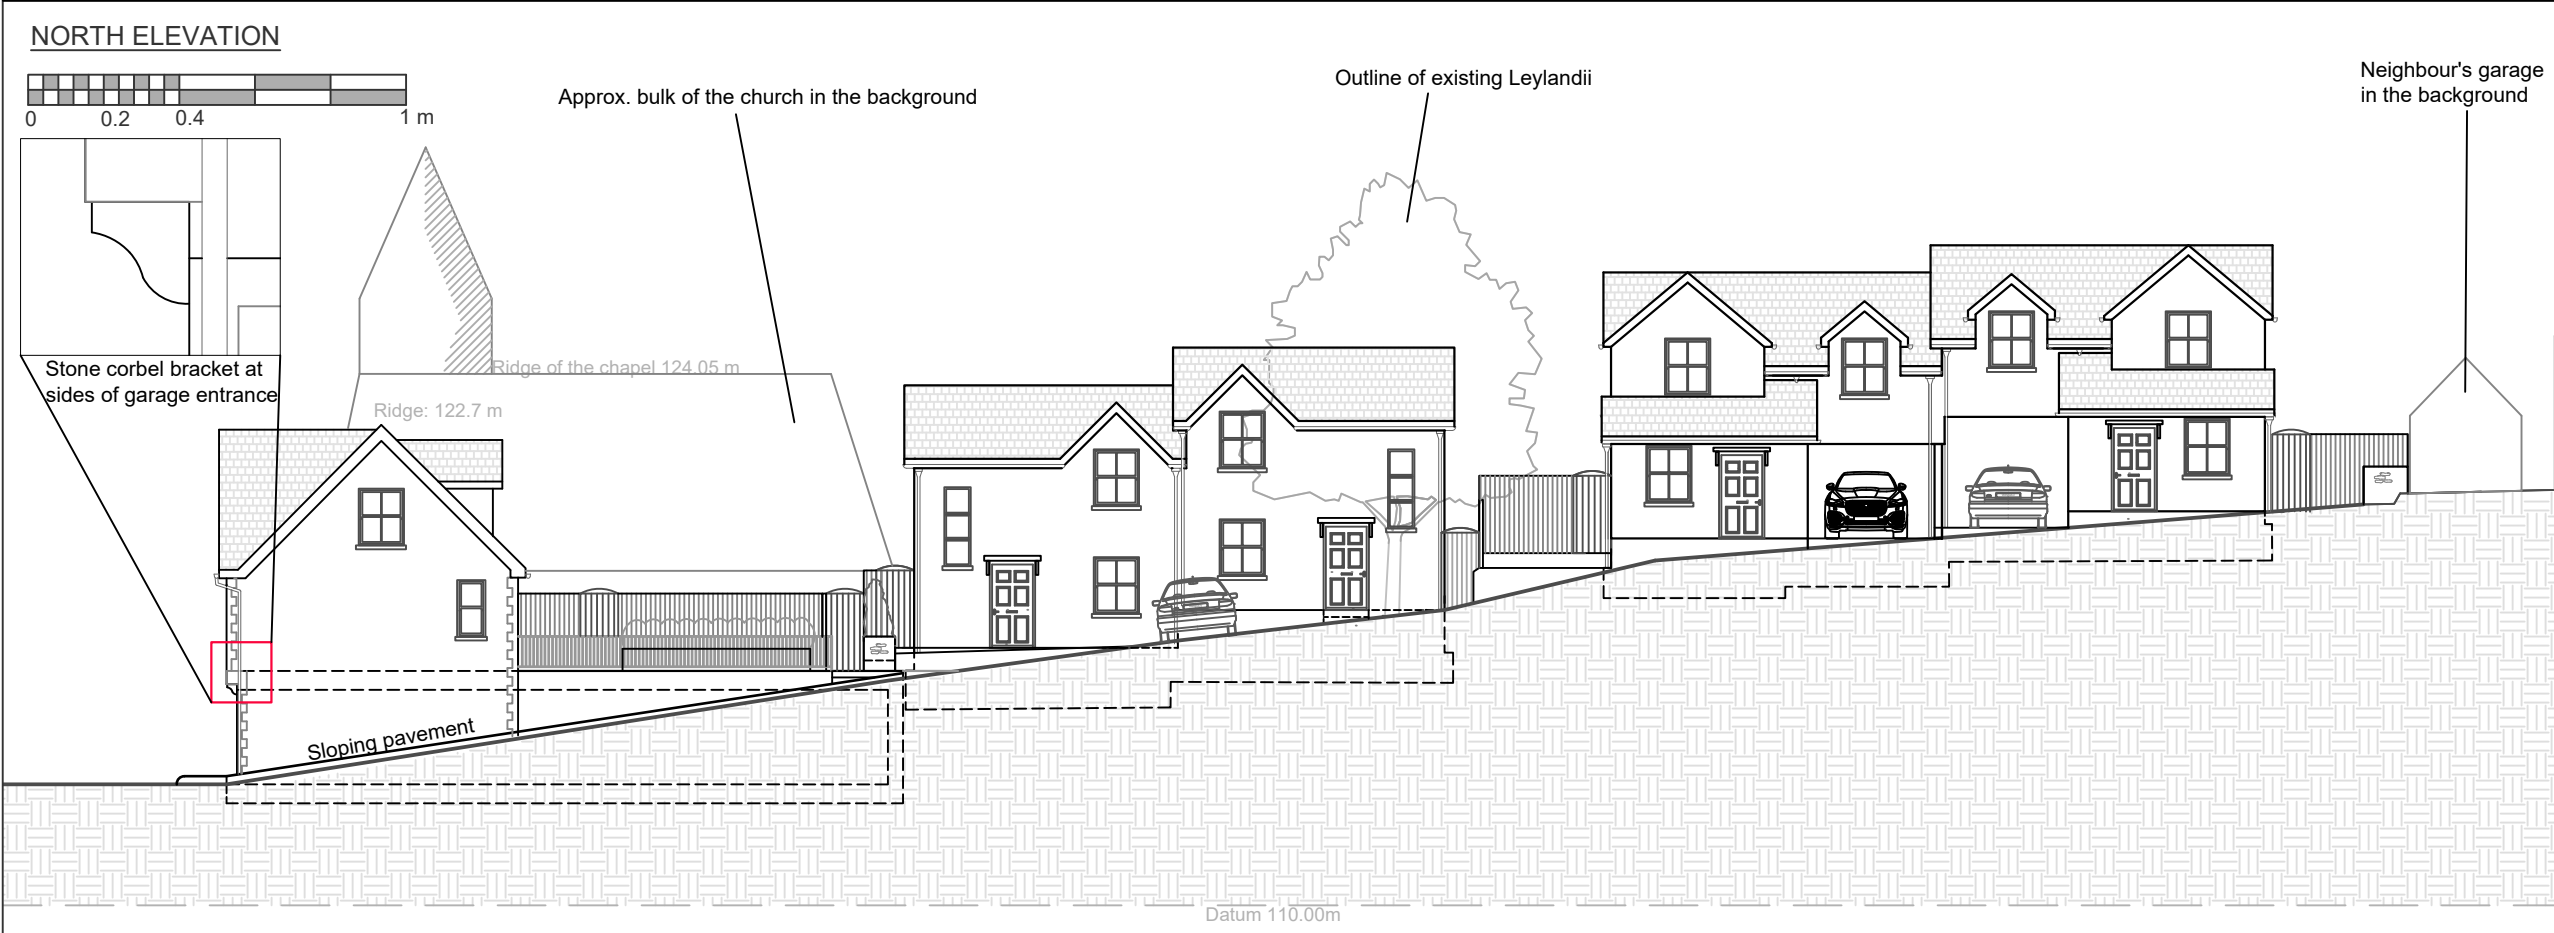

NOTES

DO NOT SCALE
Drawing for planning purposes only
All dimensions to be checked on site.

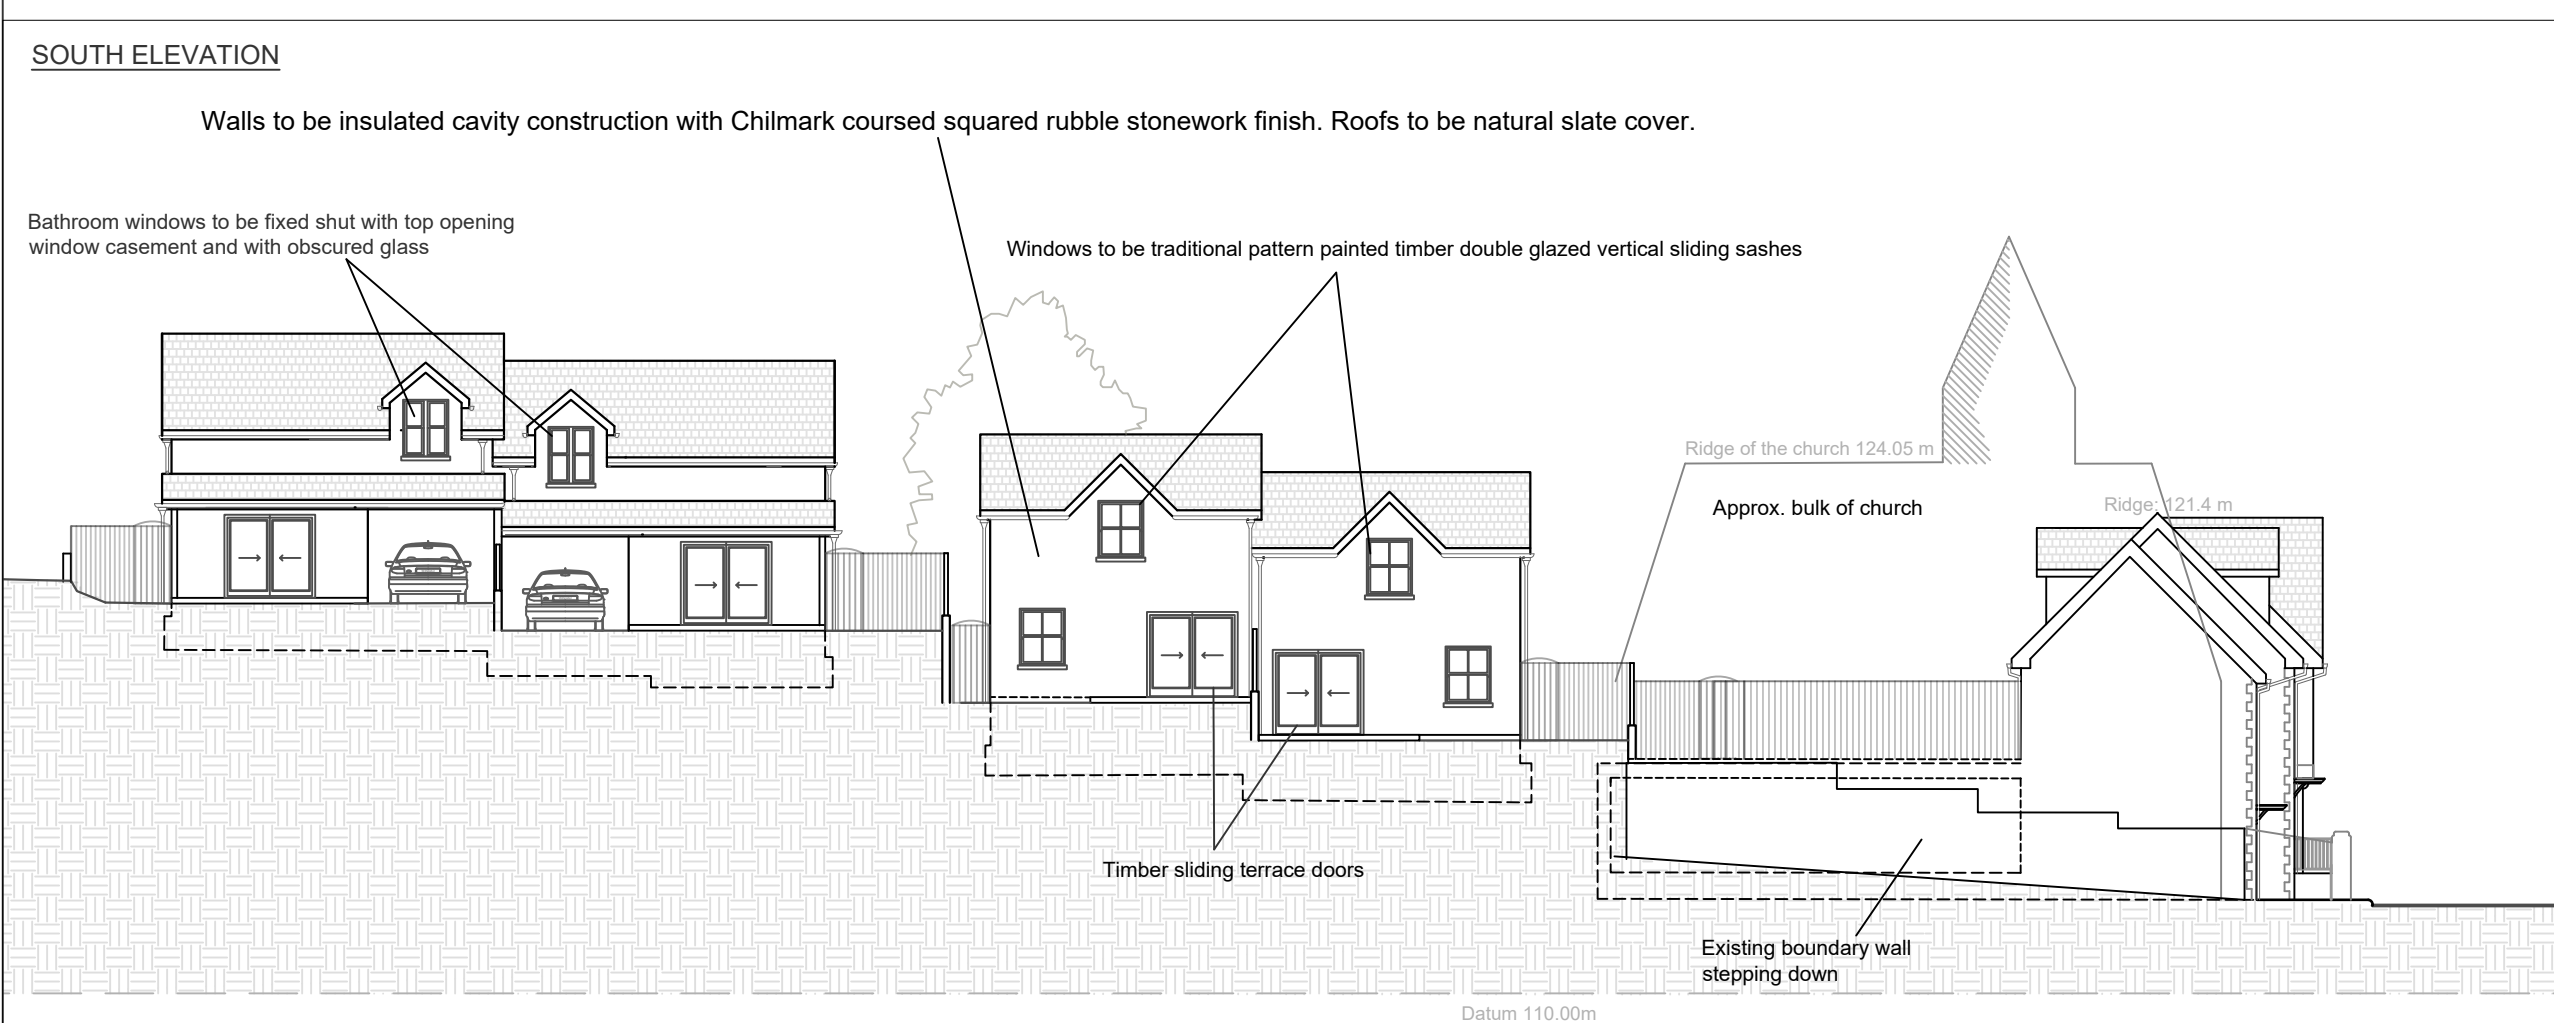

Revision: C	Amendments made on windows on south elevation of middle and upper blocks. Notes added.	Date: Sept 2026
Revision: B	Underground garage entrance adjusted	Date: April 2026
Revision: A	Total unit number reduced from 8 to 7. Amendments made on houses, landscaping and parking	Date: Jan. 2026

Tisbury Motors, High Street,
Tisbury, Wiltshire, SP3 6HF

Proposed North and South Elevations

Scale: 1:200 & 1:20 @ A3	Drawn by: AS	Date: June 2025
	Drawing Number: 18423-0211-C	Revision: C

