



37 Beatrice Road - Salisbury


PROPOSED PLANS
AND ELEVATIONS

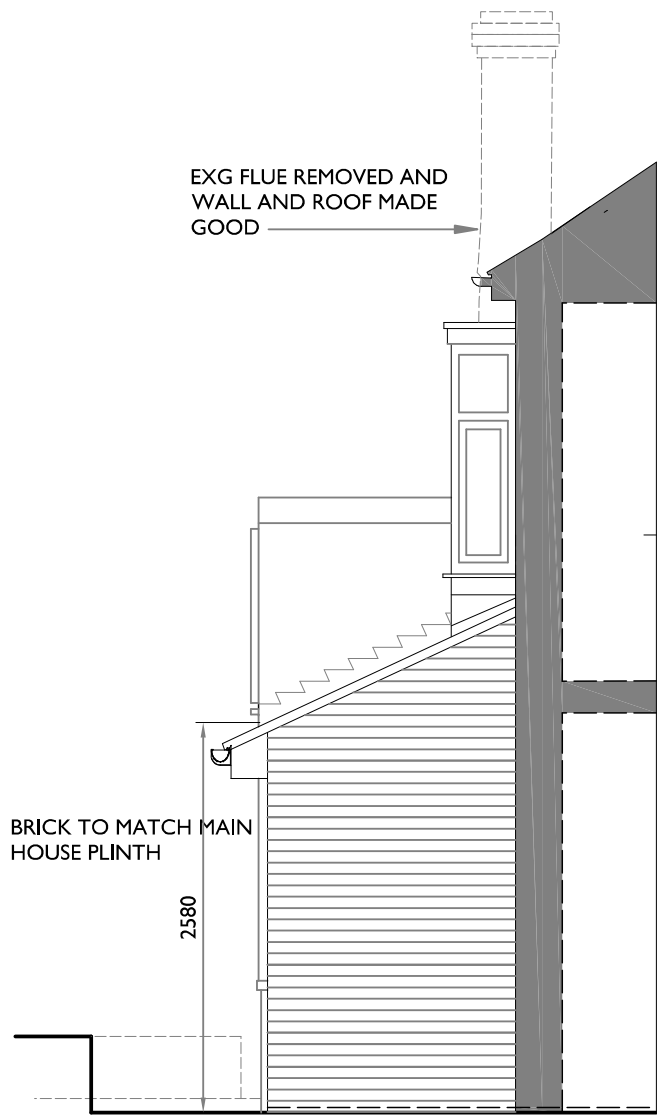


WEST ELEVATION
1:50 SCALE

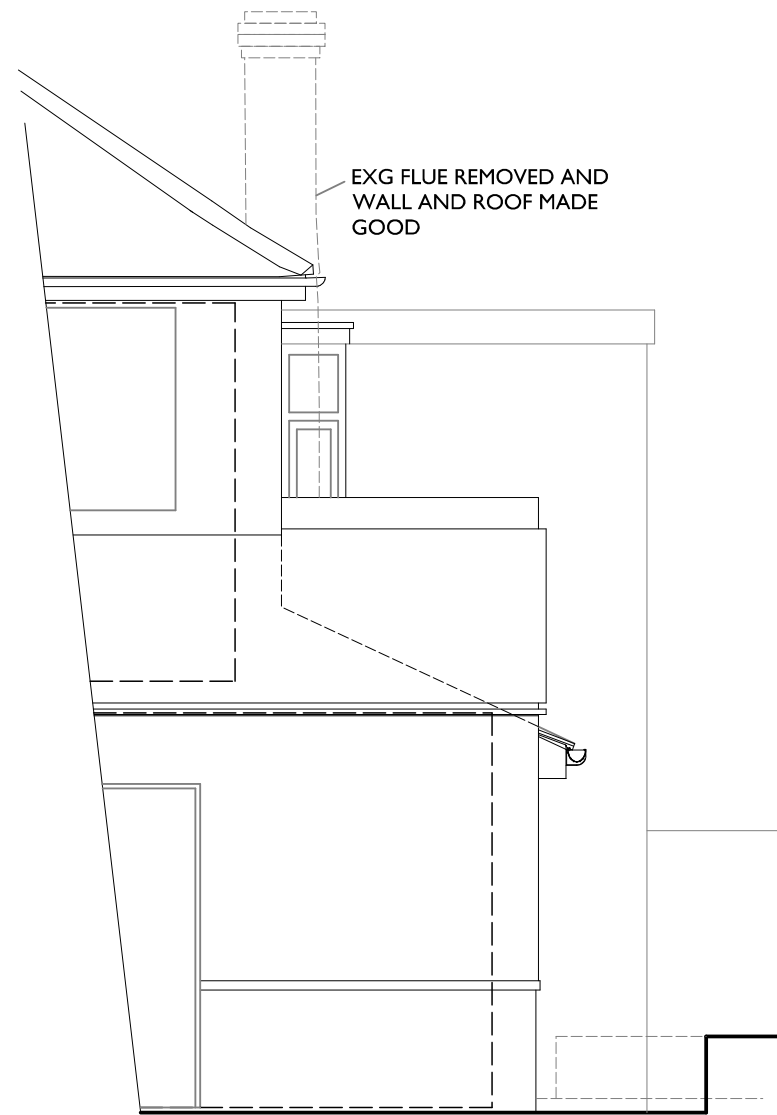


PART EAST ELEVATION
1:50 SCALE

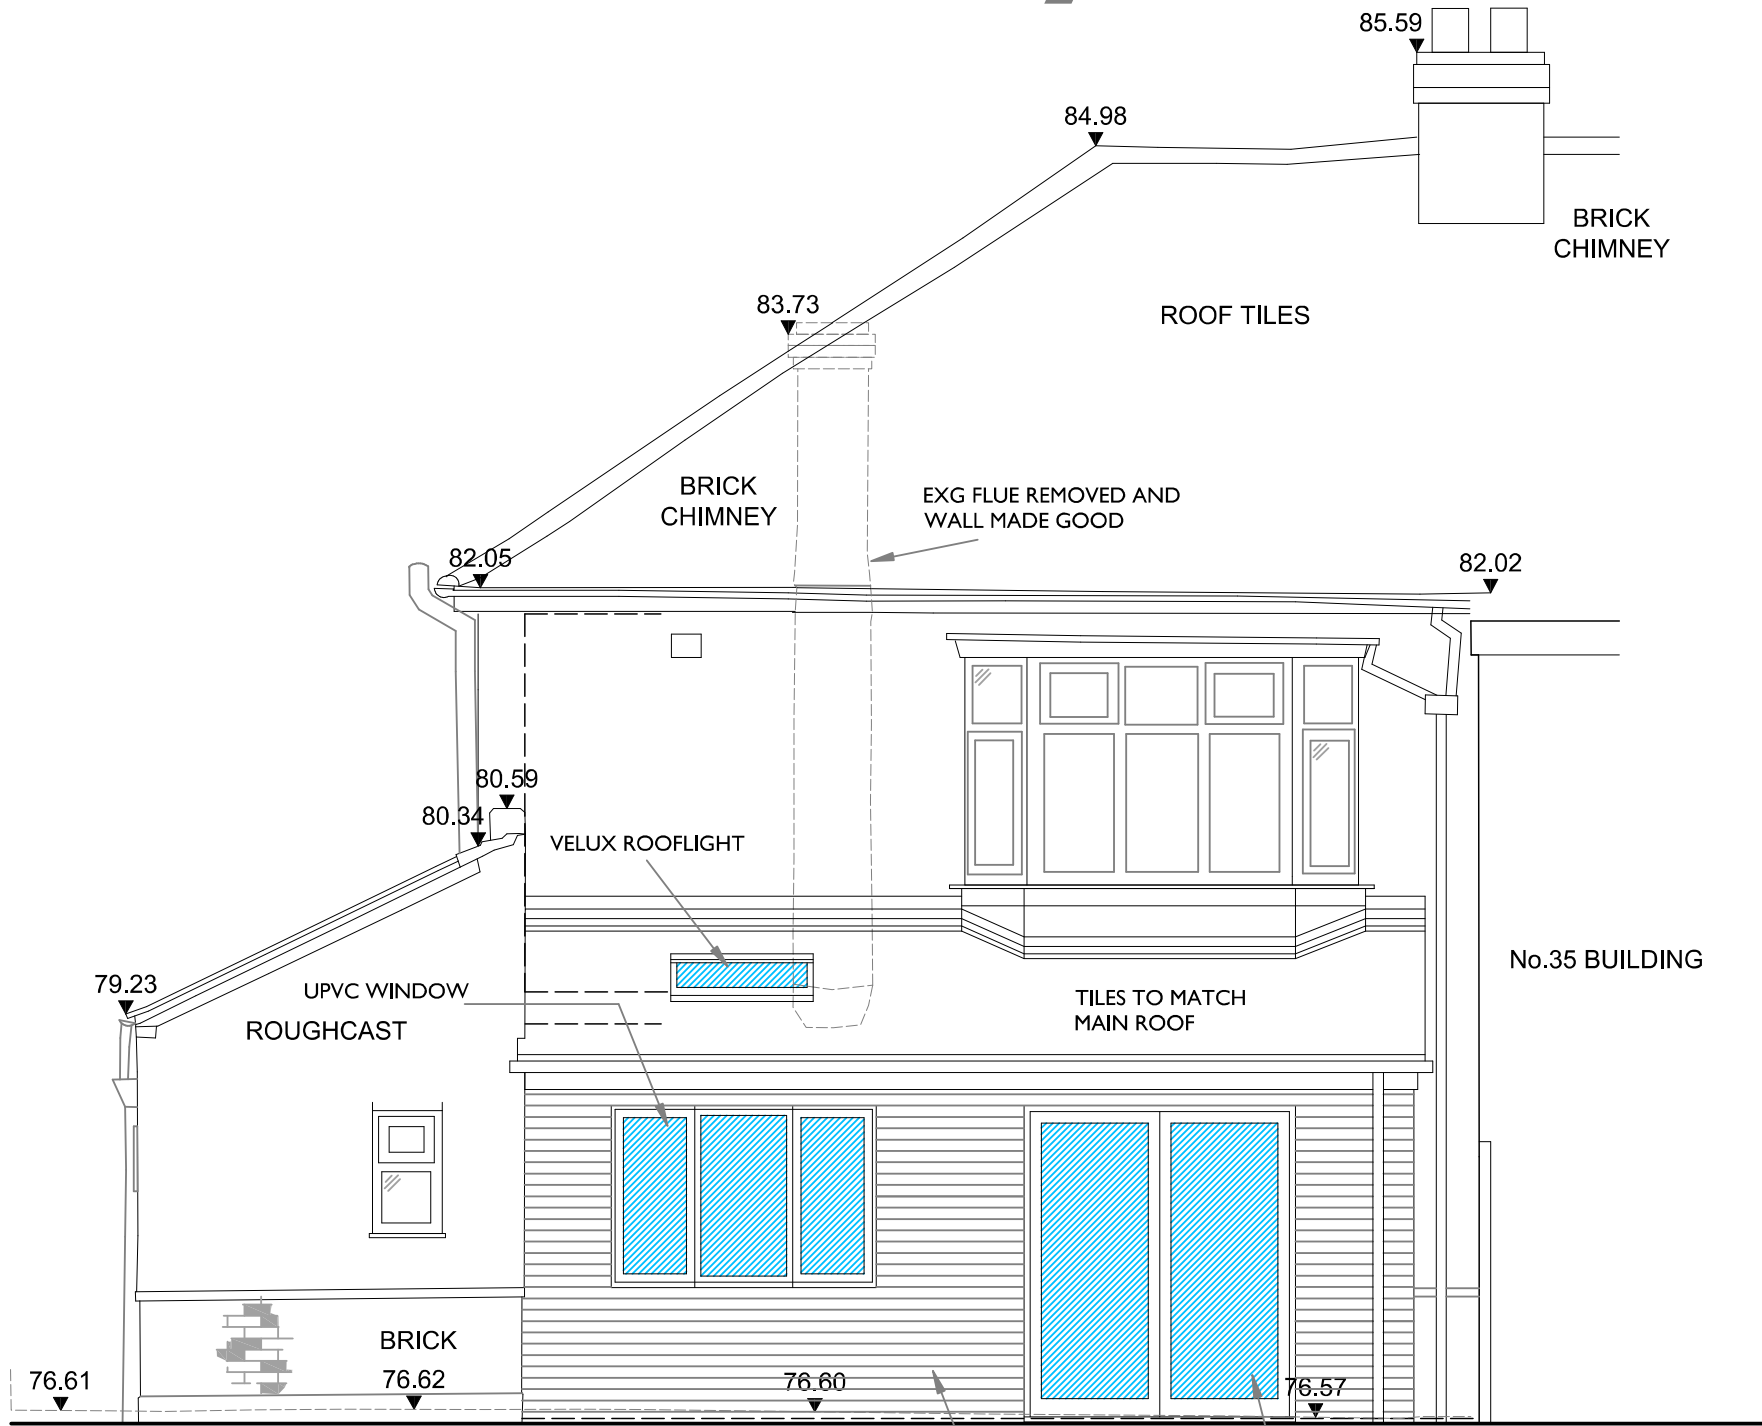

NORTH ELEVATION
1:50 SCALE

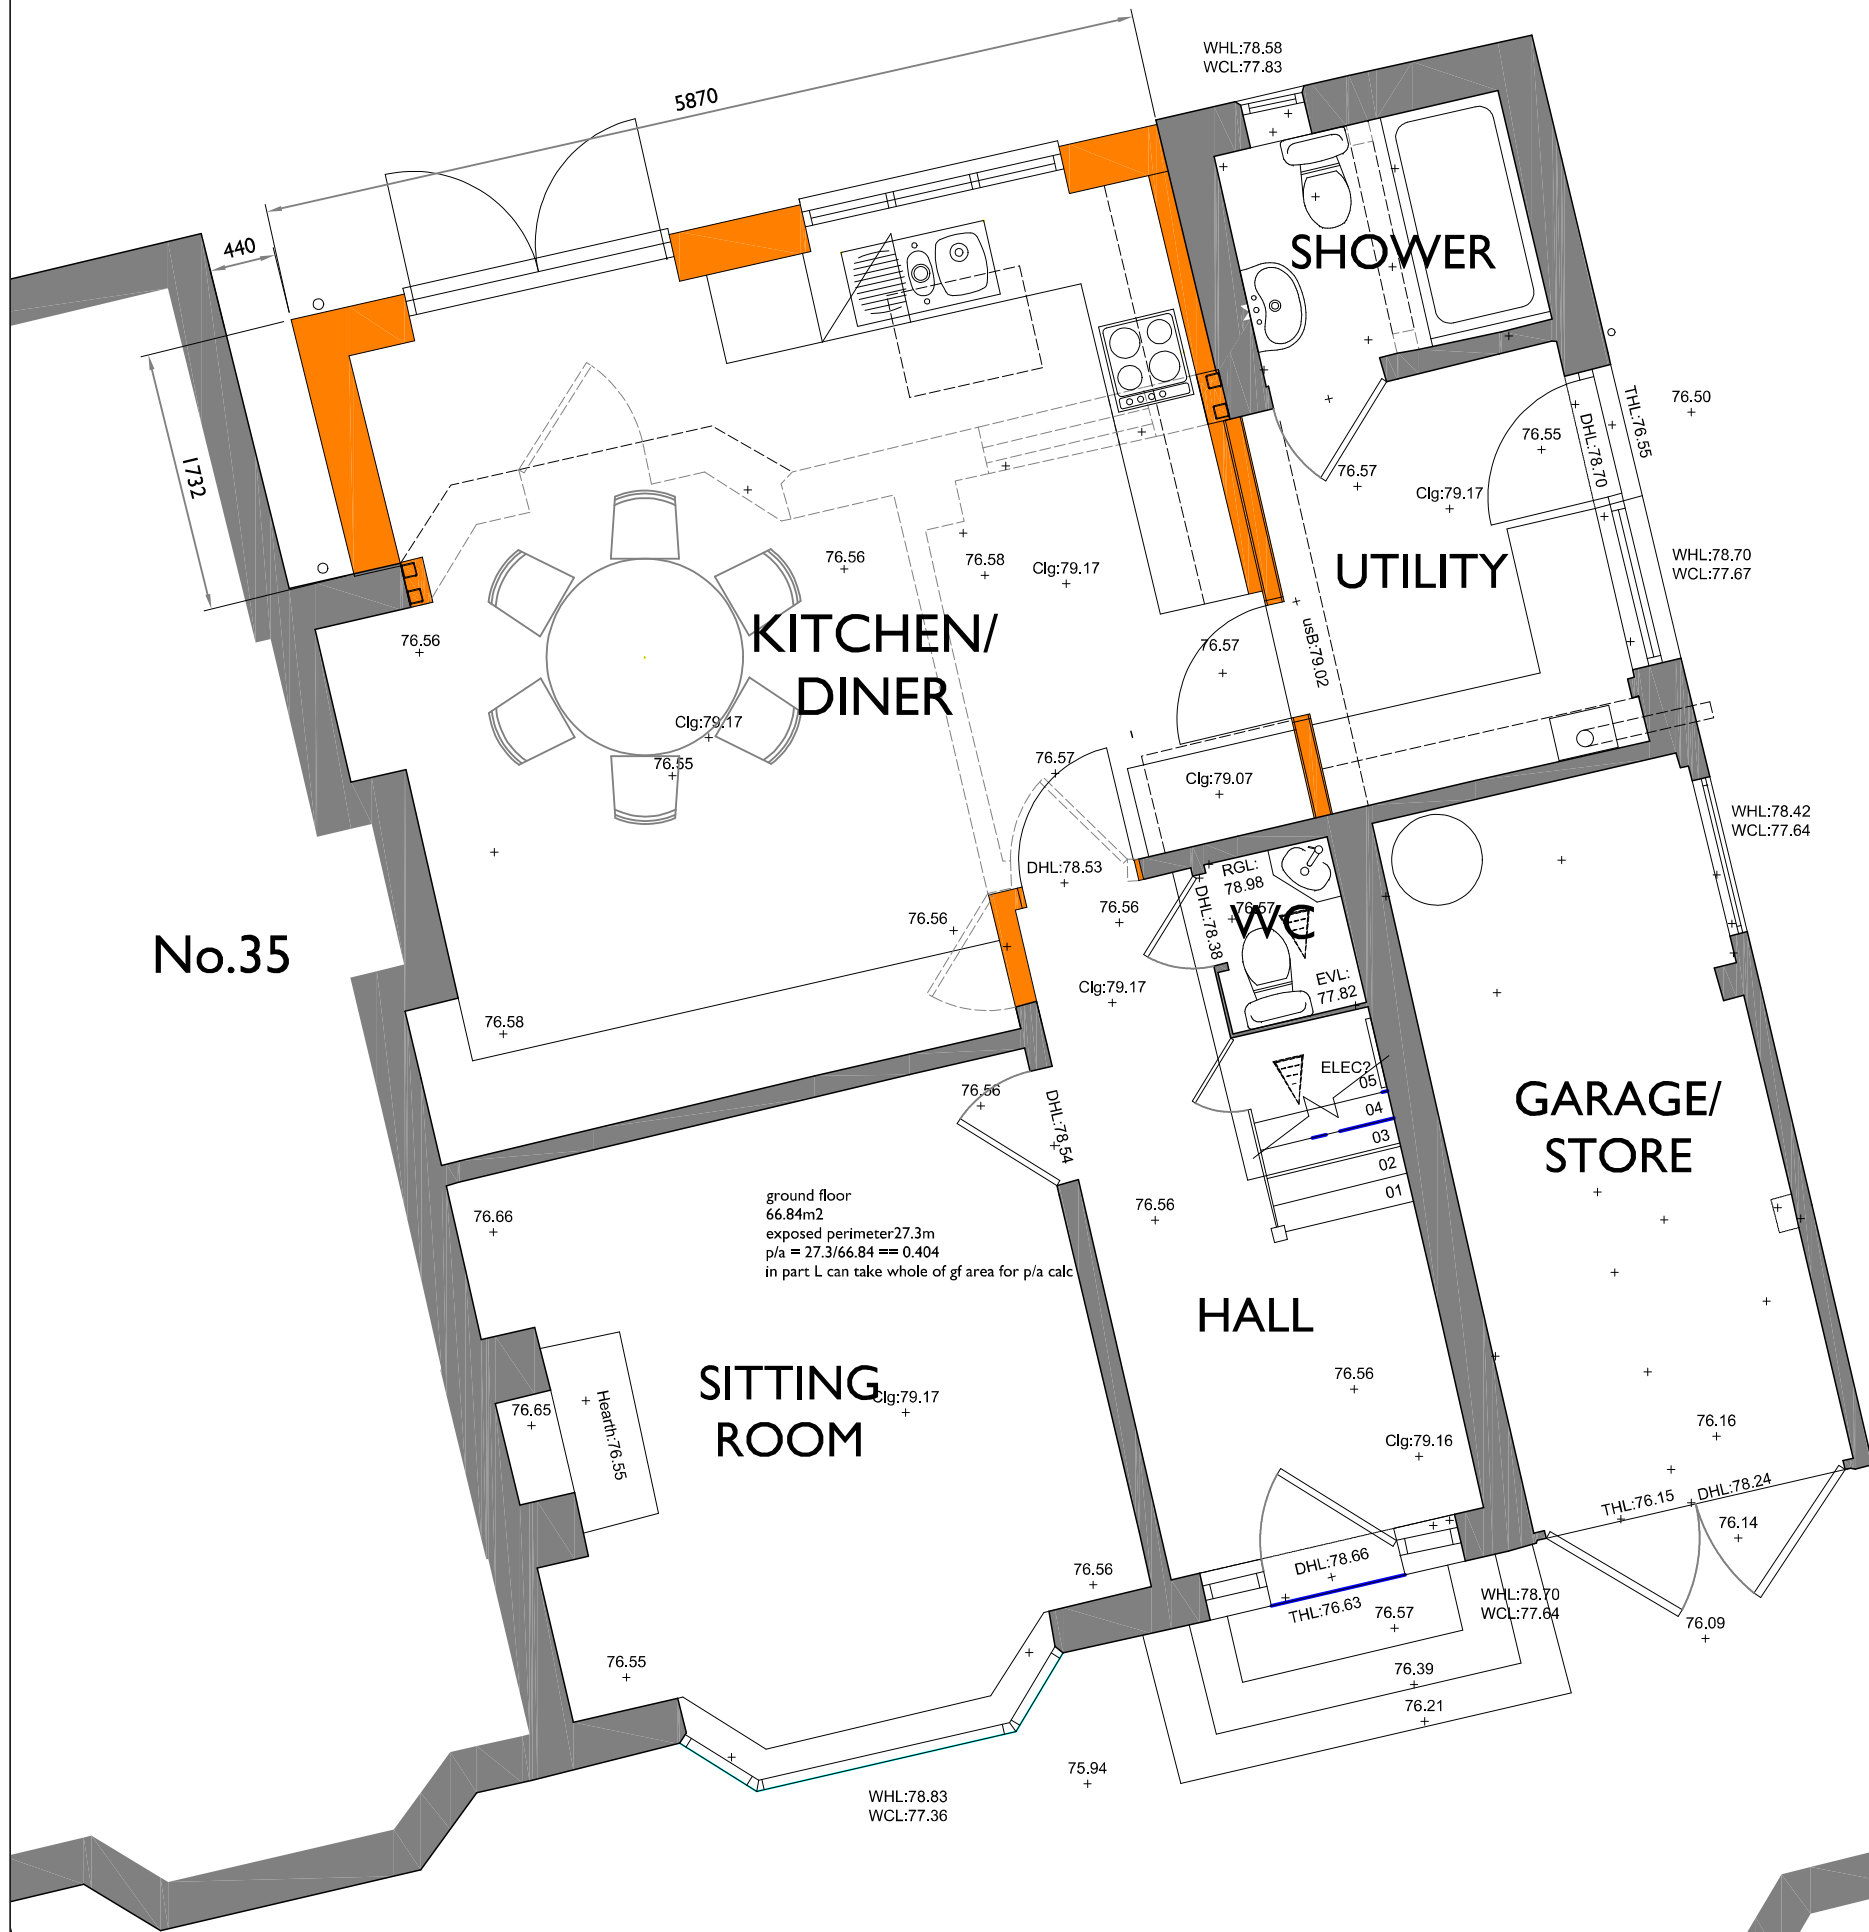


GROUND FLOOR PLAN
1:50 SCALE

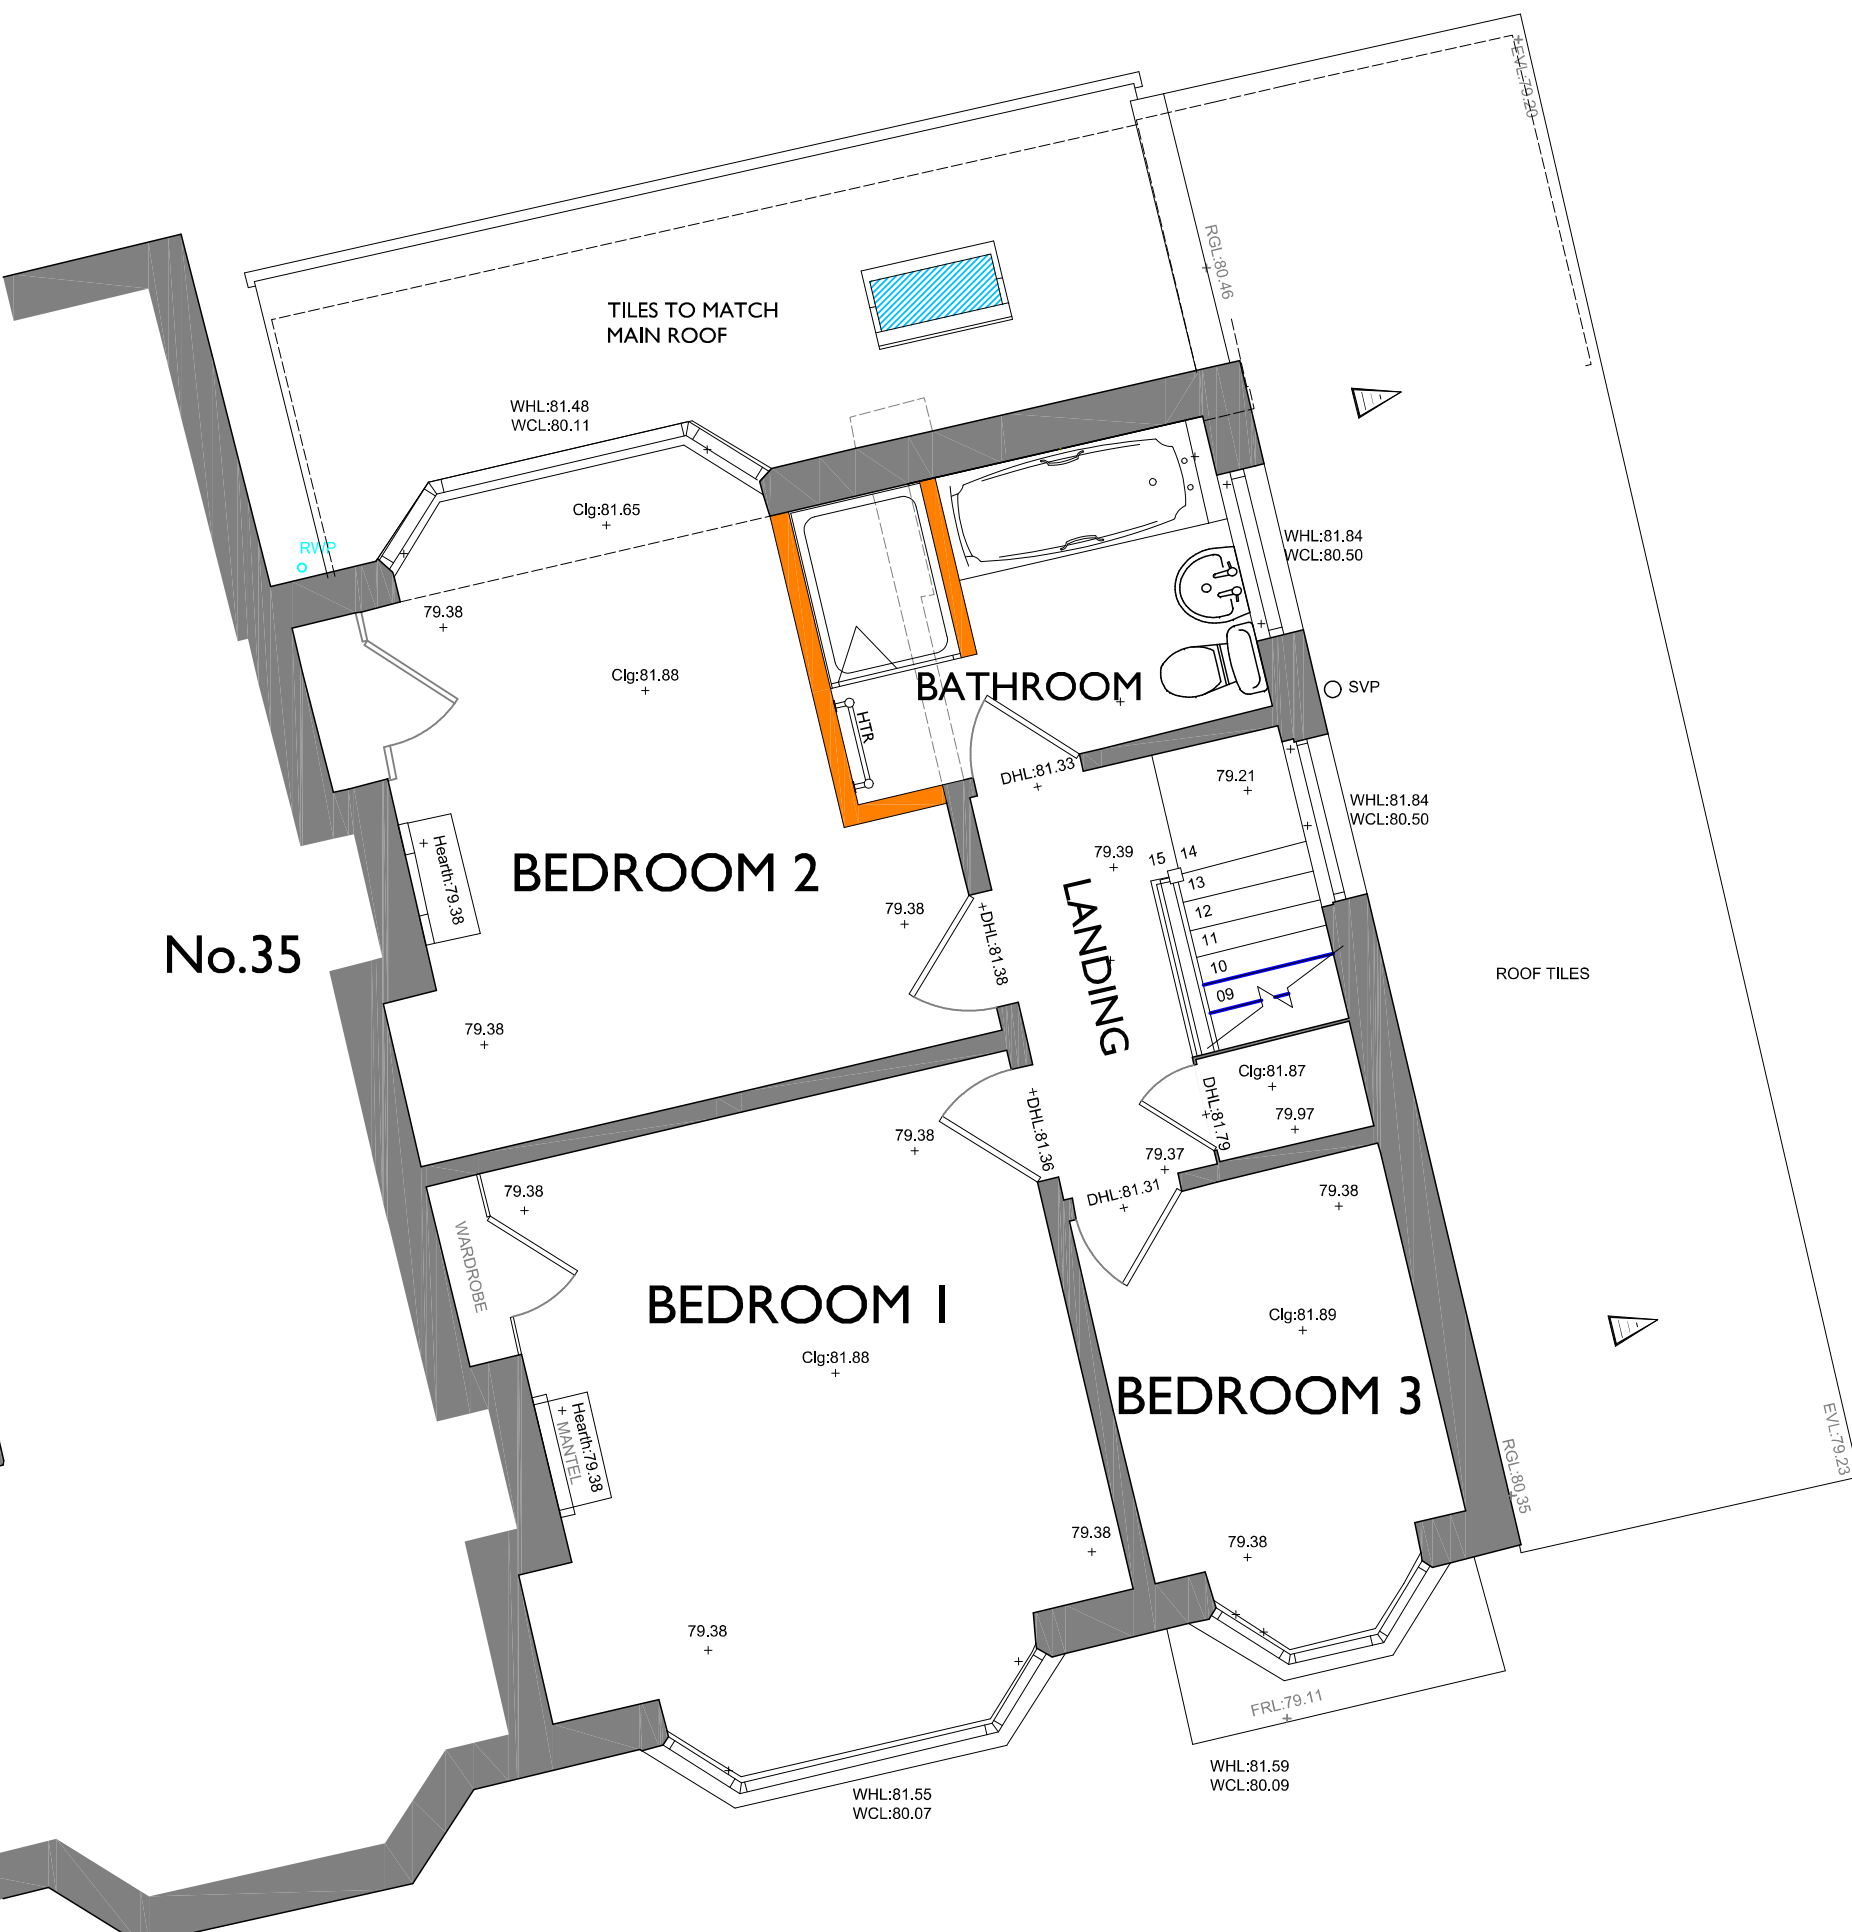

FIRST FLOOR PLAN
1:50 SCALE
& EXTENSION ROOF PLAN


EXISTING PLANS
AND ELEVATIONS

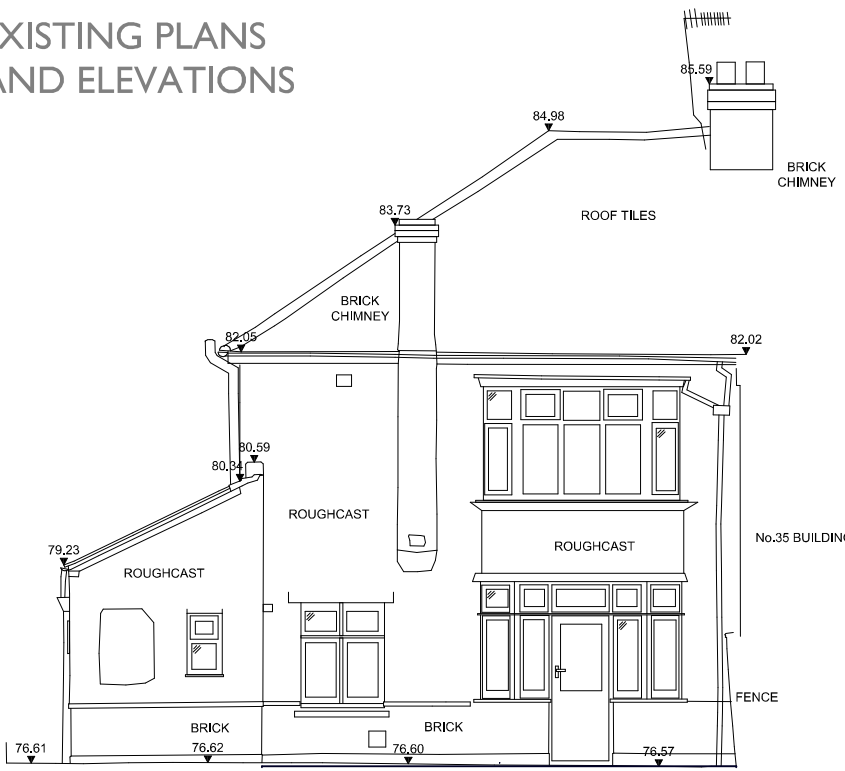

NORTH ELEVATION
1:100 SCALE




GROUND FLOOR PLAN
1:100 SCALE

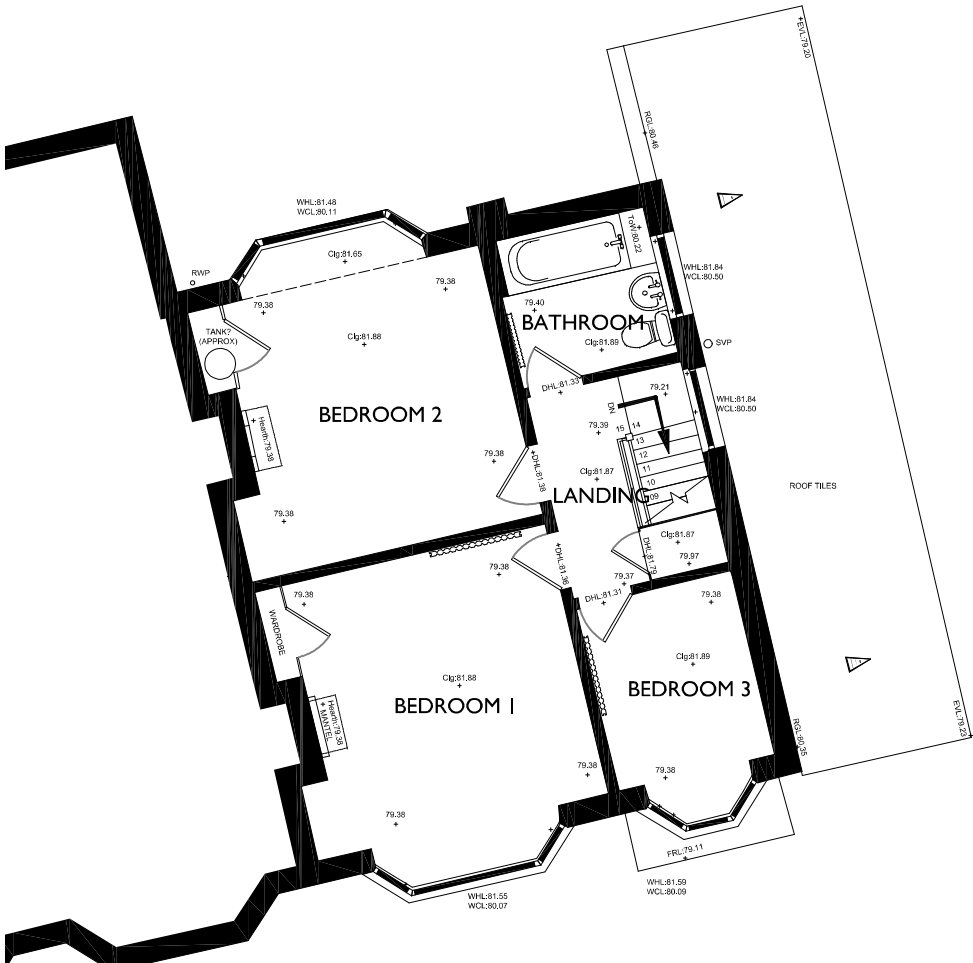


FIRST FLOOR PLAN
1:100 SCALE

PART SITE PLAN
1:100 SCALE

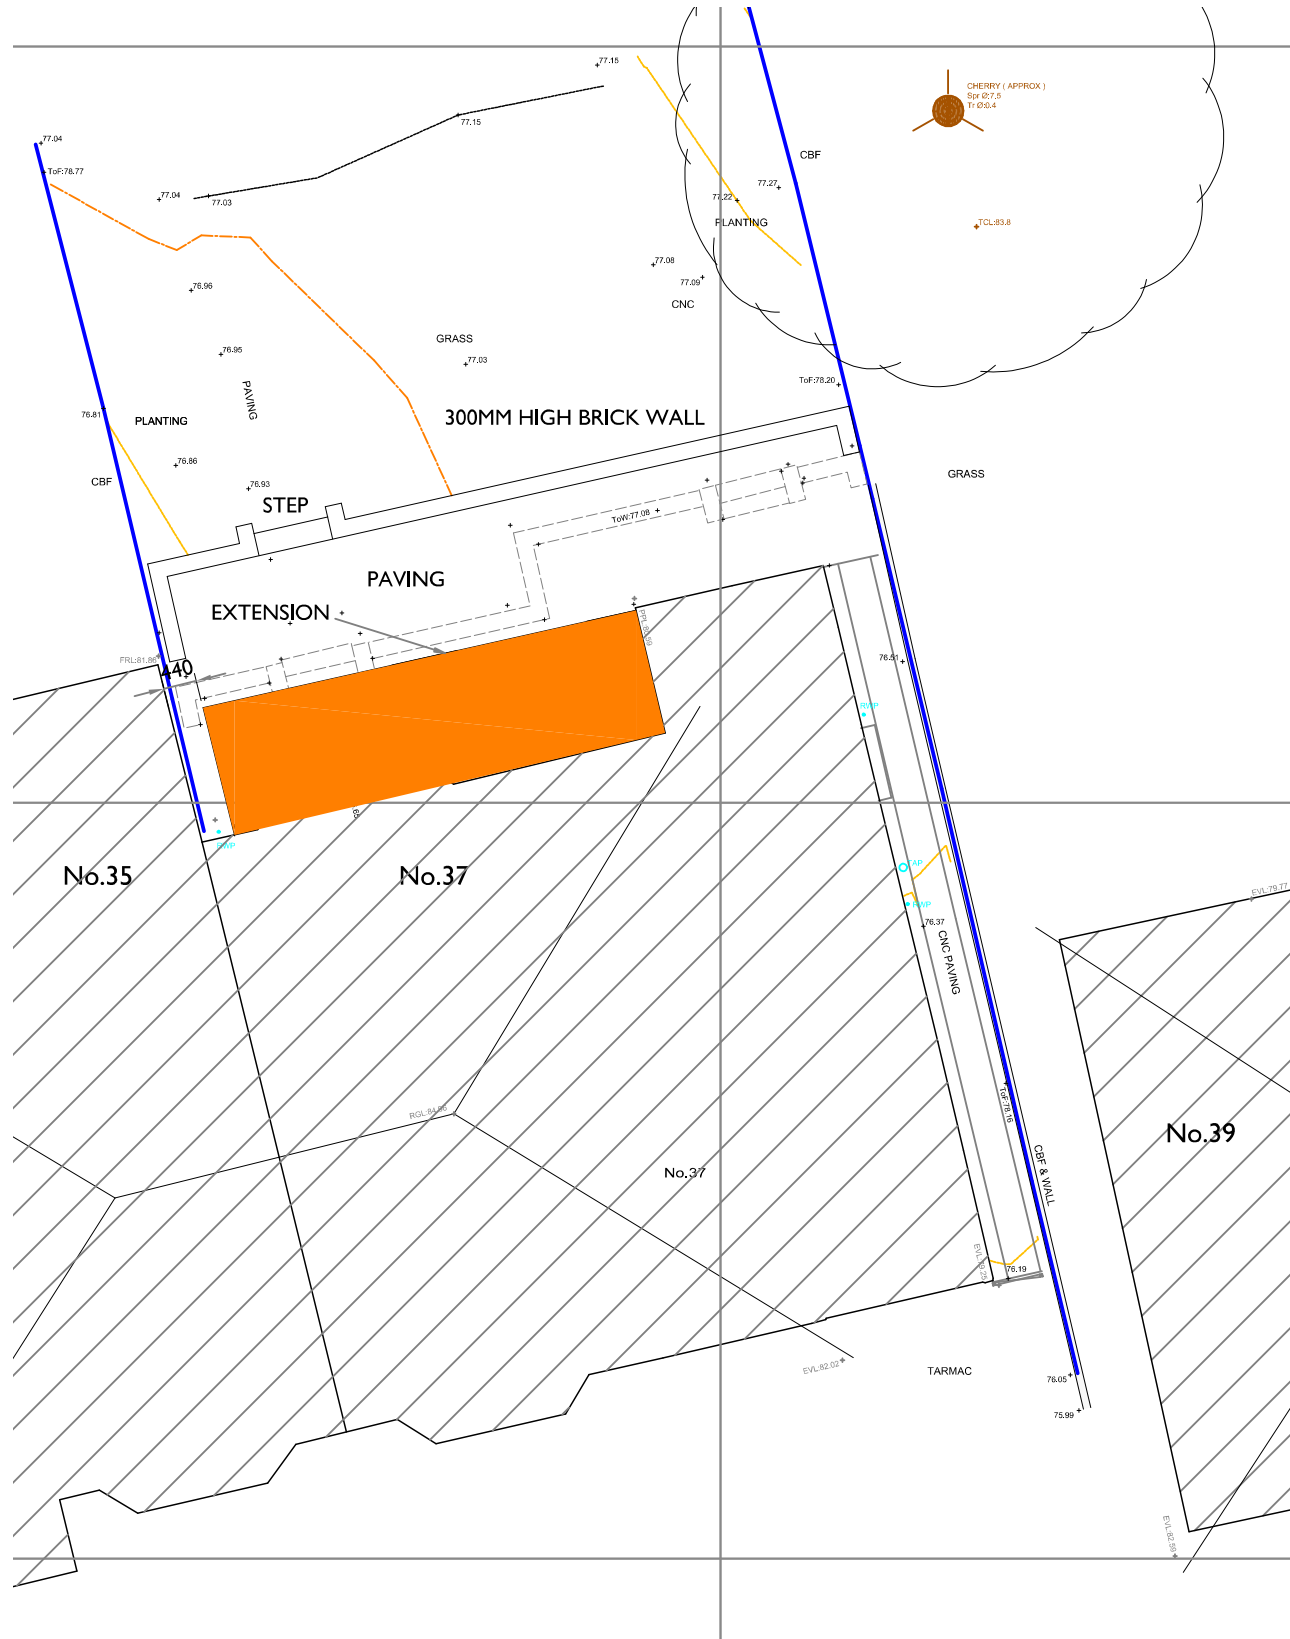

PART SITE PLAN
1:200 SCALE

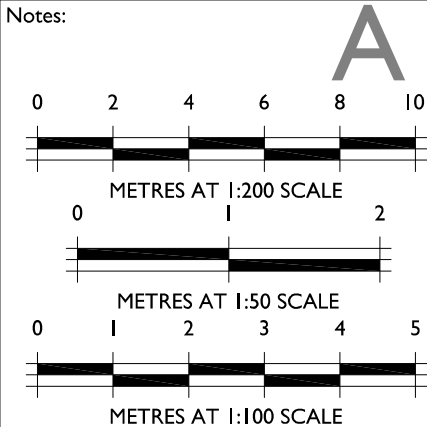

37 BEATRICE ROAD
SALISBURY
SINGLE STOREY REAR EXTENSION

EXISTING AND PROPOSED
PLANS AND ELEVATIONS

DWG No: 1211-20-01
DATE SEPT 26 SCALE: 1:50 / 100

FAVONIUS
ARCHITECTS

Tel 01722 412 391 www.favonius.co.uk
Wyndham House, 65 The Close, Salisbury Wiltshire SP1 2EN

PLANNING APPLICATION