


EAST ELEVATION

Bathroom windows to be fixed shut with top opening window casement and with obscured glass

Timber fences on retaining walls

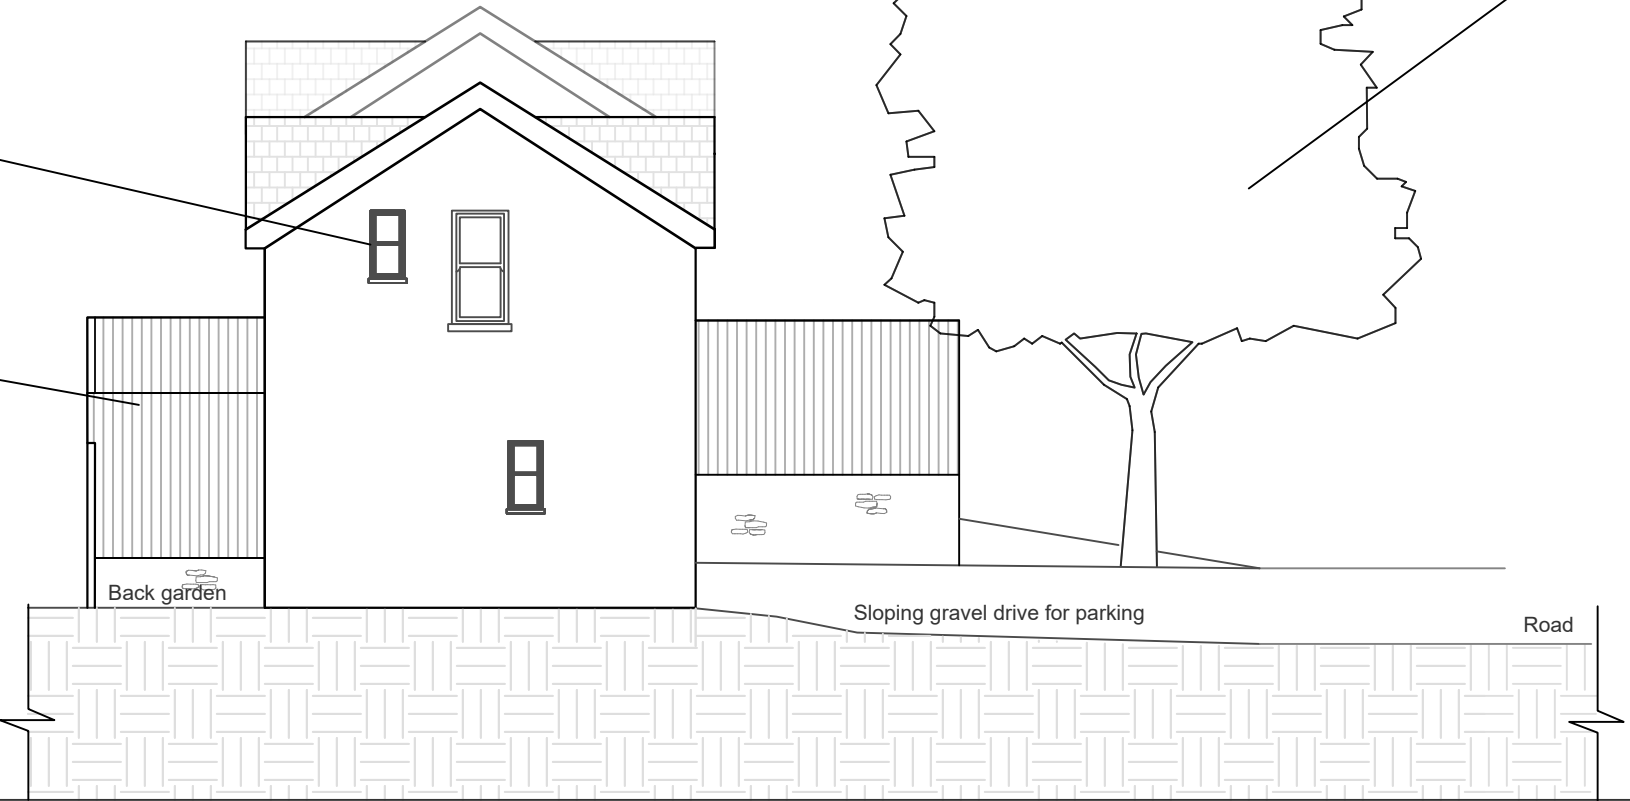

Existing Leylandii to be removed and replaced with a more suitable tree around same area while maintaining visibility splays for vehicles.


NOTES

DO NOT SCALE
Drawing for planning purposes only
All dimensions to be checked on site.

WEST ELEVATION

Existing Leylandii to be removed and replaced with a more suitable tree around same area while maintaining visibility splays for vehicles.

Chilmark coursed squared rubble stone finish on walls

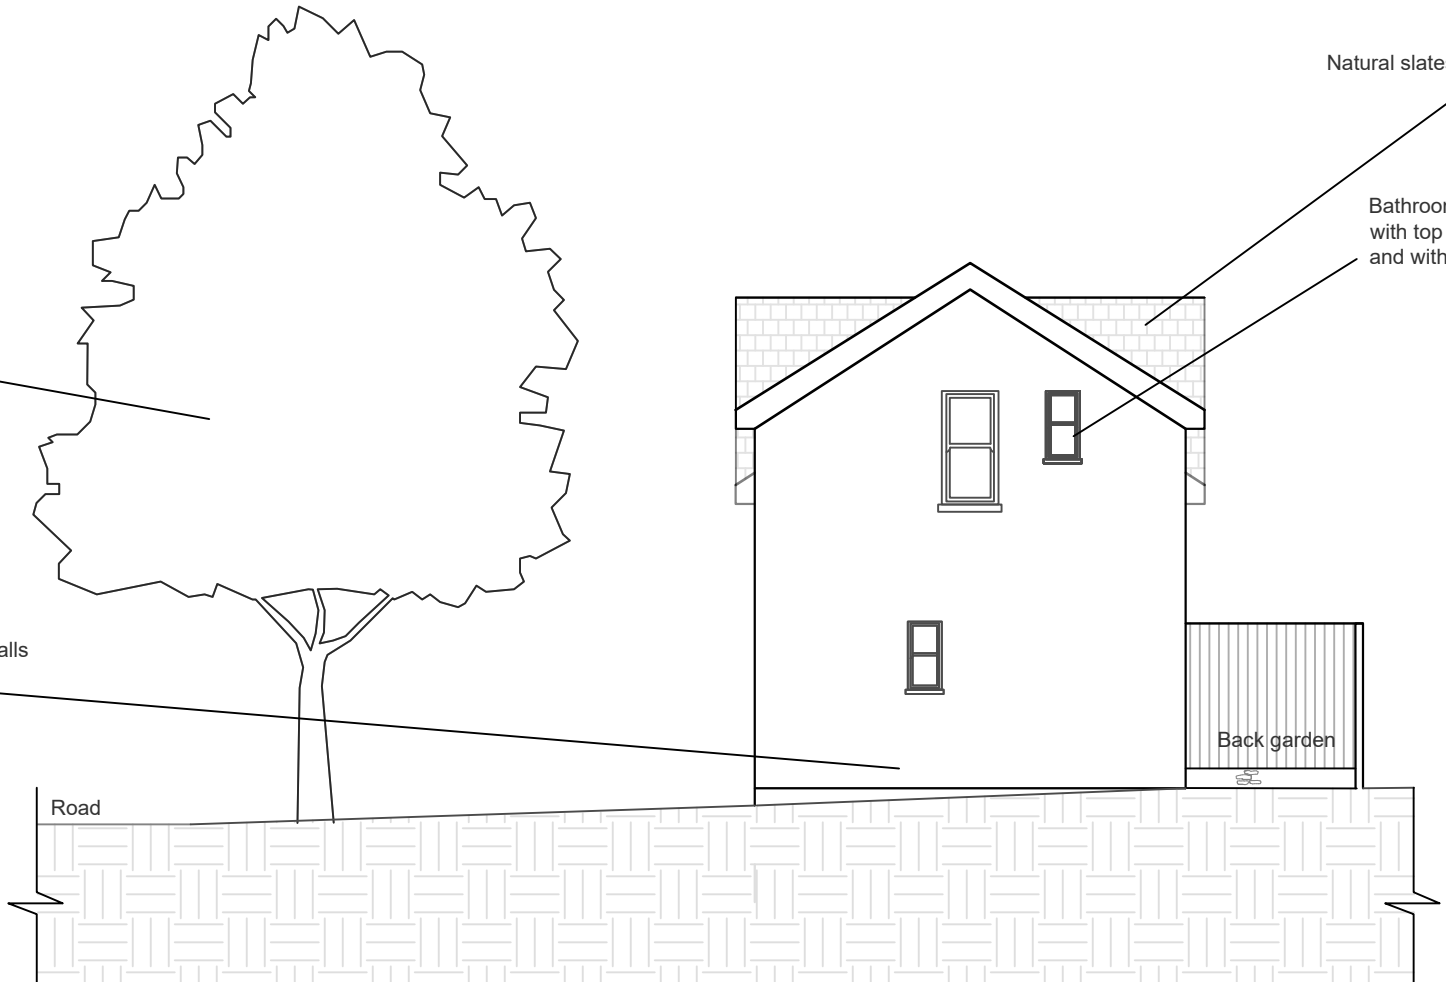

Natural slates roof covering

Bathroom windows to be fixed shut with top opening window casement and with obscured glass

Rev.: B	Amendments made on windows. Notes added.	Date: Sept. 2026
Rev.: A	Amendments on houses and their positions.	Date: Jan. 2026

Tisbury Motors, High Street,
Tisbury, Wiltshire, SP3 6HF
**Proposed Middle Block
East and West Elevations**

Scale: 1:100 @ A3	Drawn by: AS	Date June 2025
	Drawing Number: 18423-0212-B	Revision: B

H B Historic Building
A S Advisory Service