


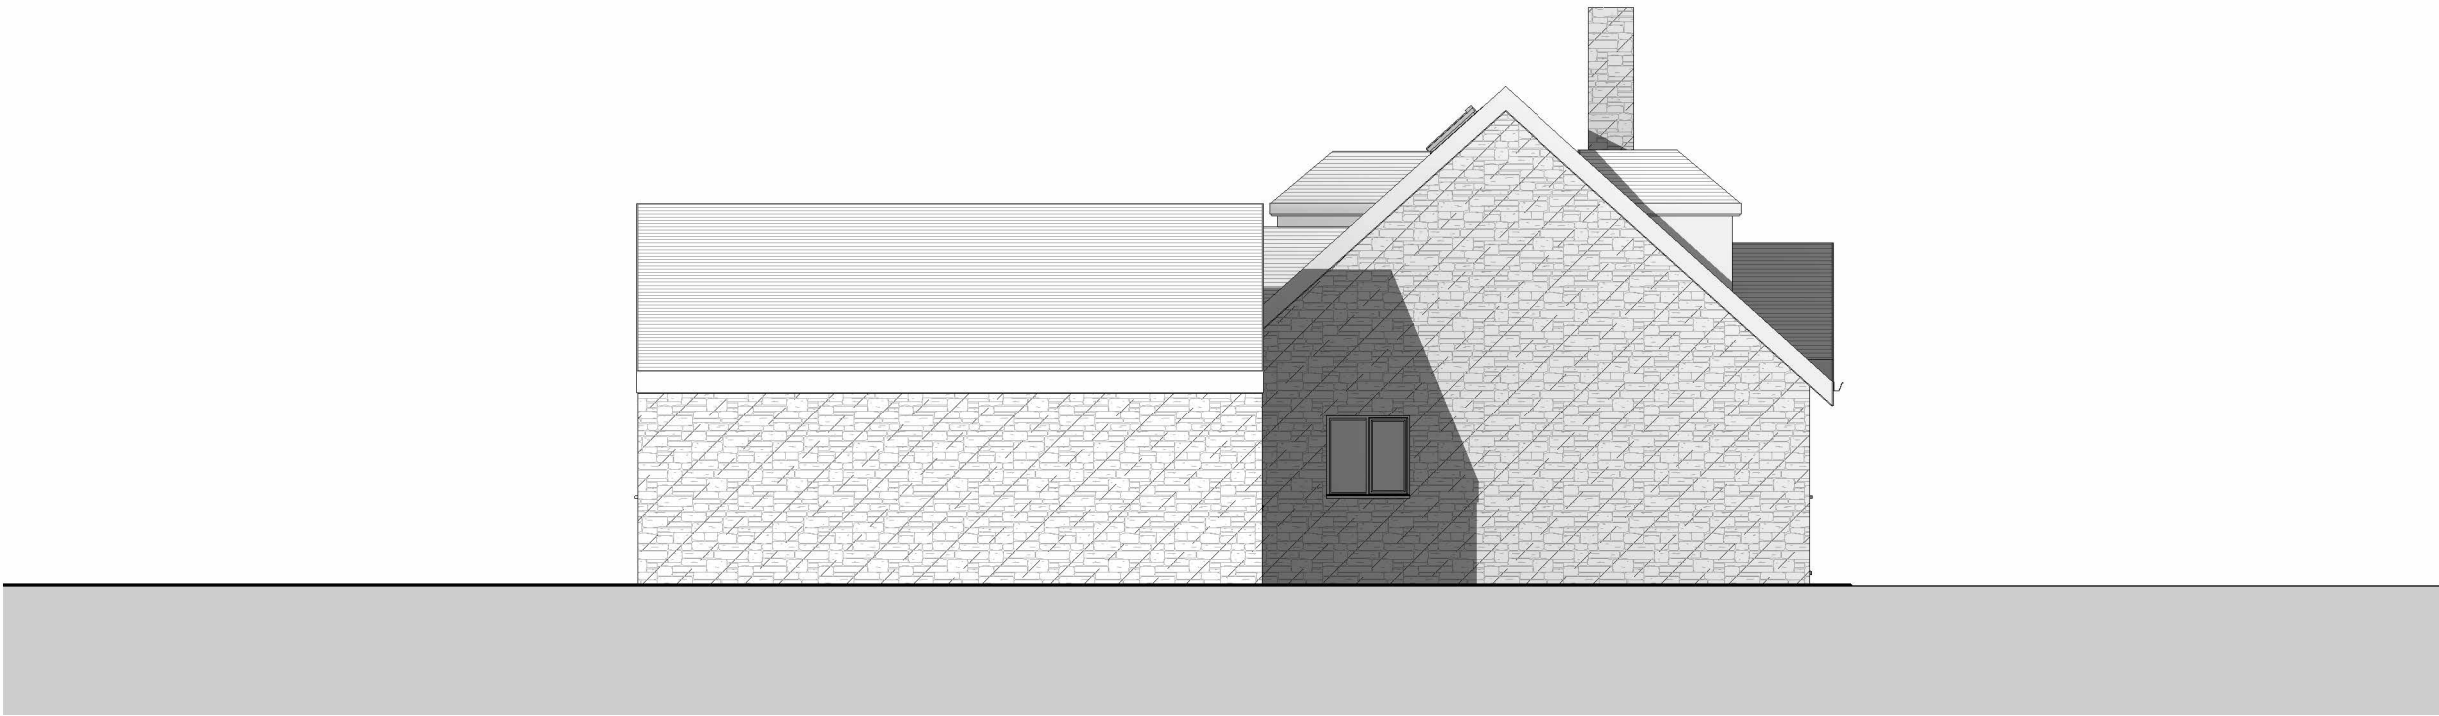

Existing - East Elevation
1 : 100



Existing - West Elevation
1 : 100

CLIENT: Tabytha & James Bromhead 01020304050mm PRINT REDUCTION BAR A3 SHEET ALL RIGHTS RESERVED. NO REPRODUCTION UNLESS WRITTEN CONSENT GIVEN	Drawing Status:		Date:	Rev.	Drawn:	Auth:	MacRae Associates Tel 07947325688 Existing - East & West Elevations					2 Roseneath, Dinas Cross, Pembrokeshire, SA42 0XB floramacrae1@hotmail.co.uk		
	F	Feasibility	11.06.26	Pr3	FM									
	S	Sketch Design	03.09.26	PI1	FM		Drawings for Planning	Project: The Willow Tree			No: 206	Revision: PI1		
	Pr	Preliminary						Scale: 1:100				Status: PI		
	PI	Planning												
	B	Building Control												
	D	Developed Design												
	M	Measurement												
	T	Tender												
C	Construction													