

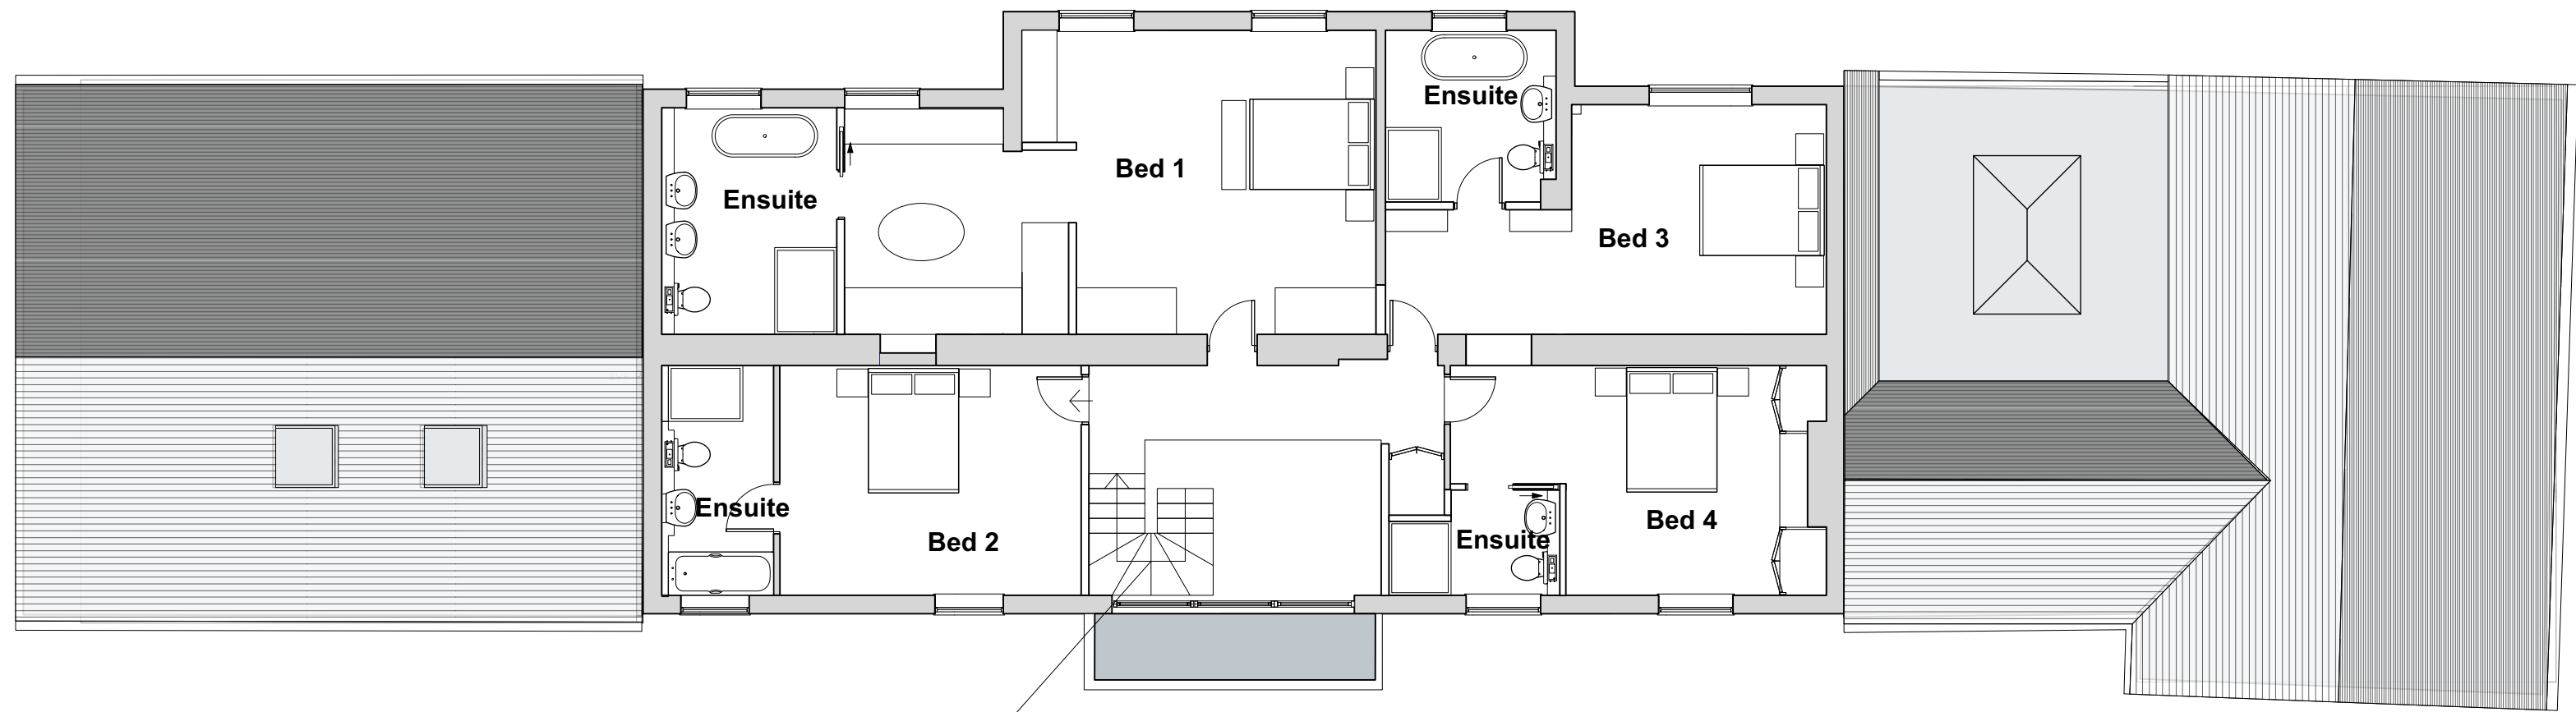
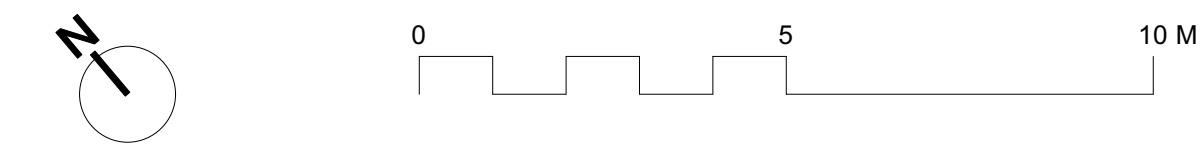


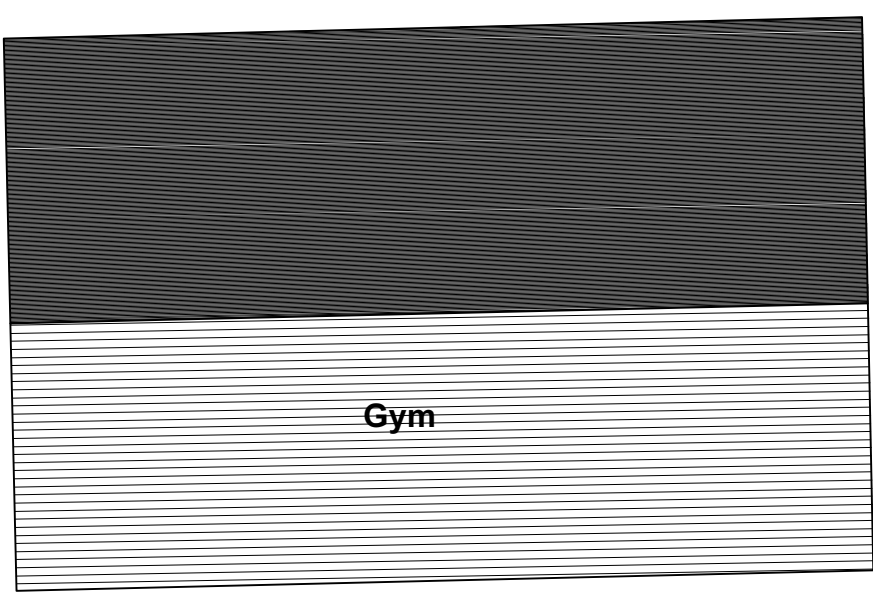

Works to Main House under consent PL/2025/02374

Existing First Floor Plan

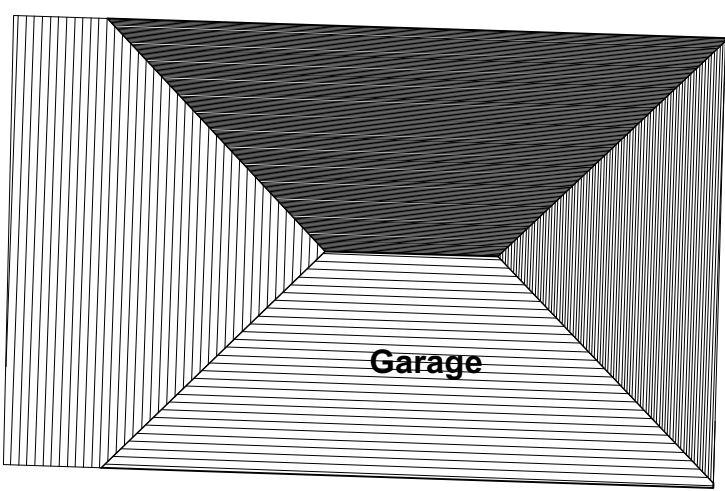

Works to Main House under consent PL/2025/02374

Existing Ground Floor Plan

Notes

Project : The Lodge
Water Eaton
Extension
Sheet Title : Existing Ground & First Floor Plans
Scale : 1:100 @ A1
Date : July 2026
Drawing : 2501/06_201
Rev : -



Rosamund Leverett Architects Ltd.
18 Queens Road, Salisbury, SP1 3AJ
Reg No. 11092843 in England & Wales
t: 07879007946 e: ros@leverettarchitects.co.uk