




Southwest Elevation

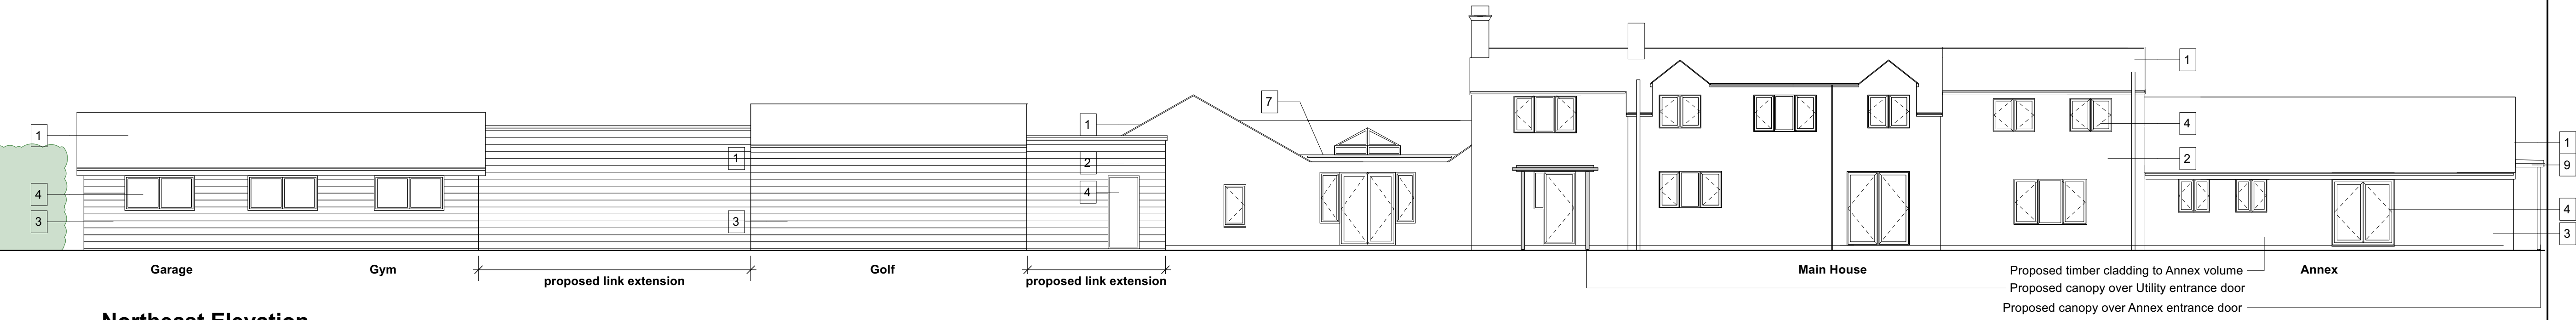


Northeast Elevation

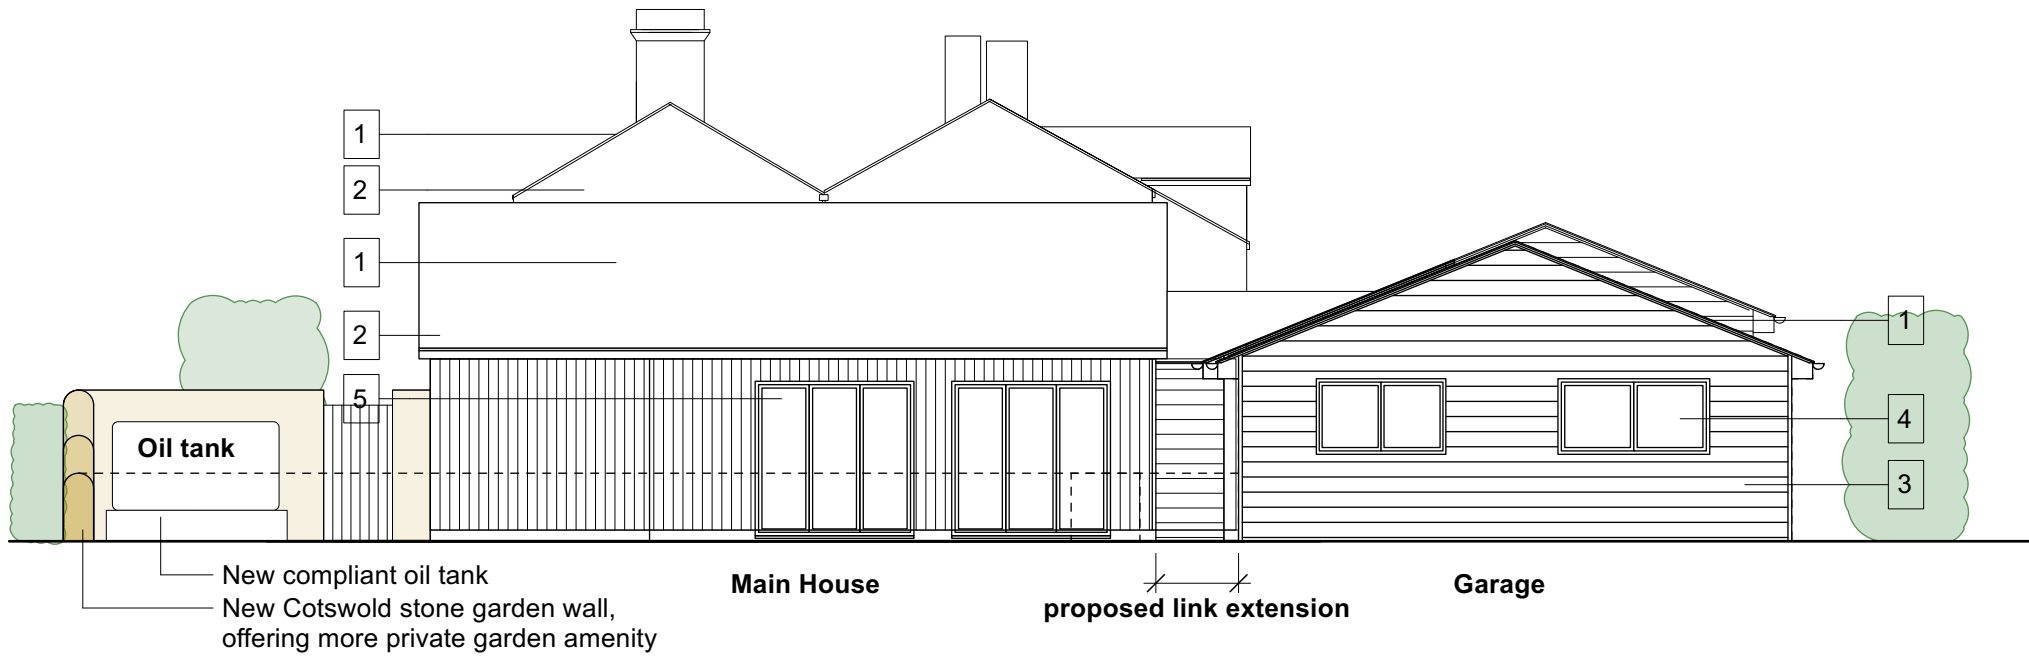

Southeast Elevation

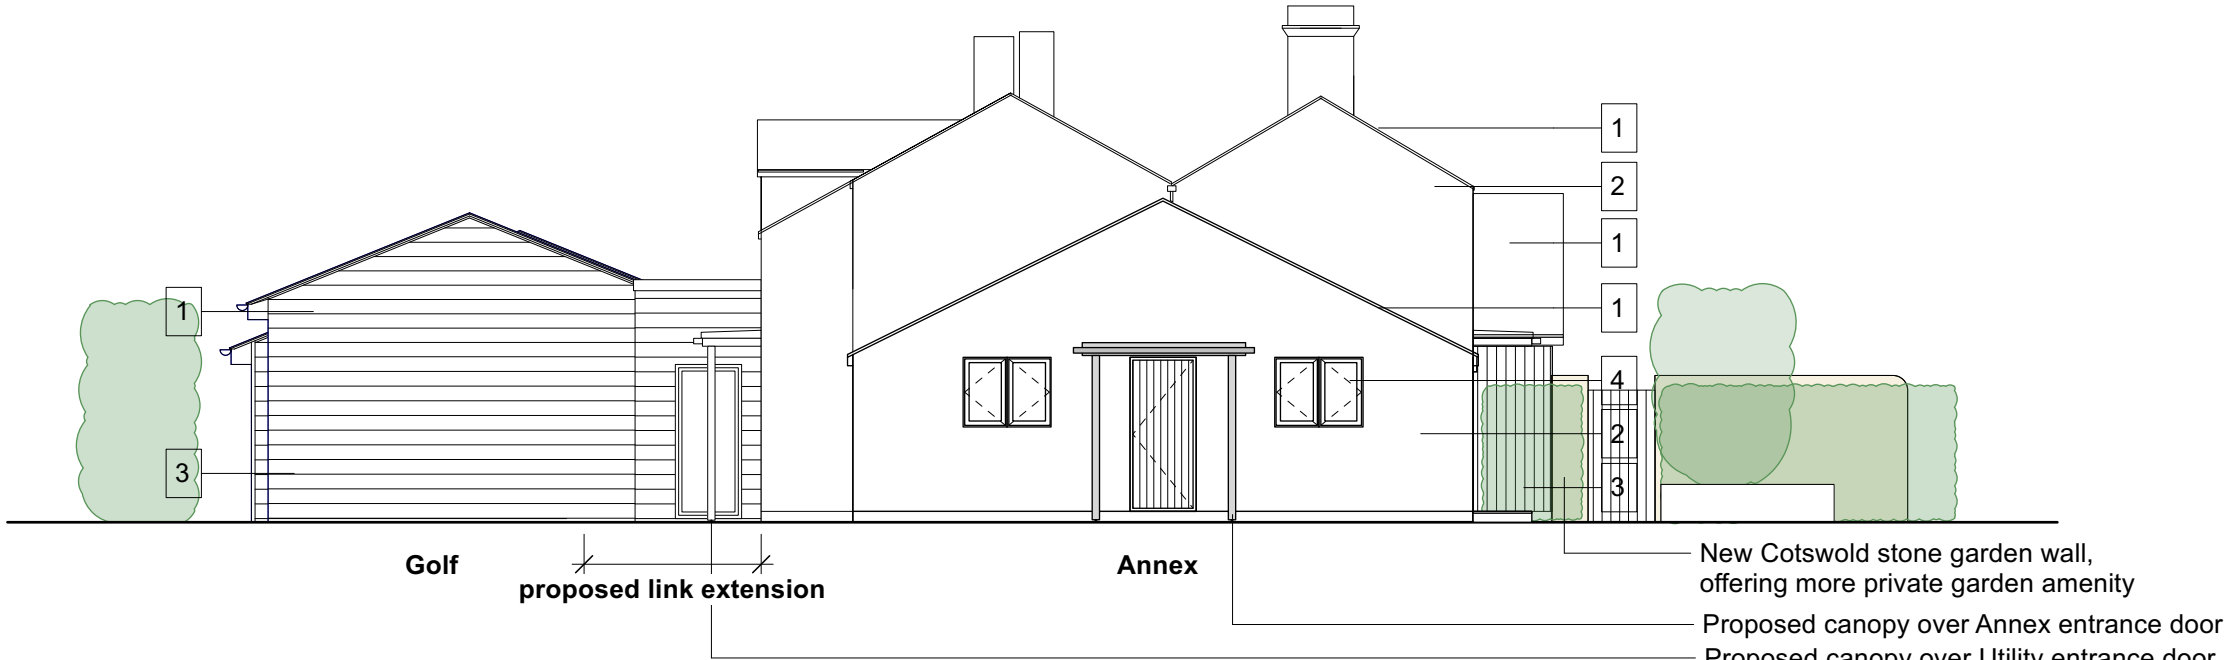

Northwest Elevation

 

- Materials**
1. Natural Slate
 2. Render
 3. Timber weatherboarding
 4. uPVC windows and doors
 5. PPC Aluminium doors
 6. Single Ply Membrane roof
 7. Bitumen felt roof with glazed lantern
 8. Velux rooflight
 9. Single ply canopy to match entrance canopy

Notes

Project : The Lodge
Water Eaton
Extension

Sheet Title : Proposed Elevations

Scale : 1:100 @ A1

Date : July 2026

Drawing : 2501/06_205

Rev : -



Rosamund Leverett Architects Ltd.
18 Queens Road, Salisbury, SP1 3AJ
Reg No. 11092843 in England & Wales
t: 07879007946 e: ros@leverettarchitects.co.uk