


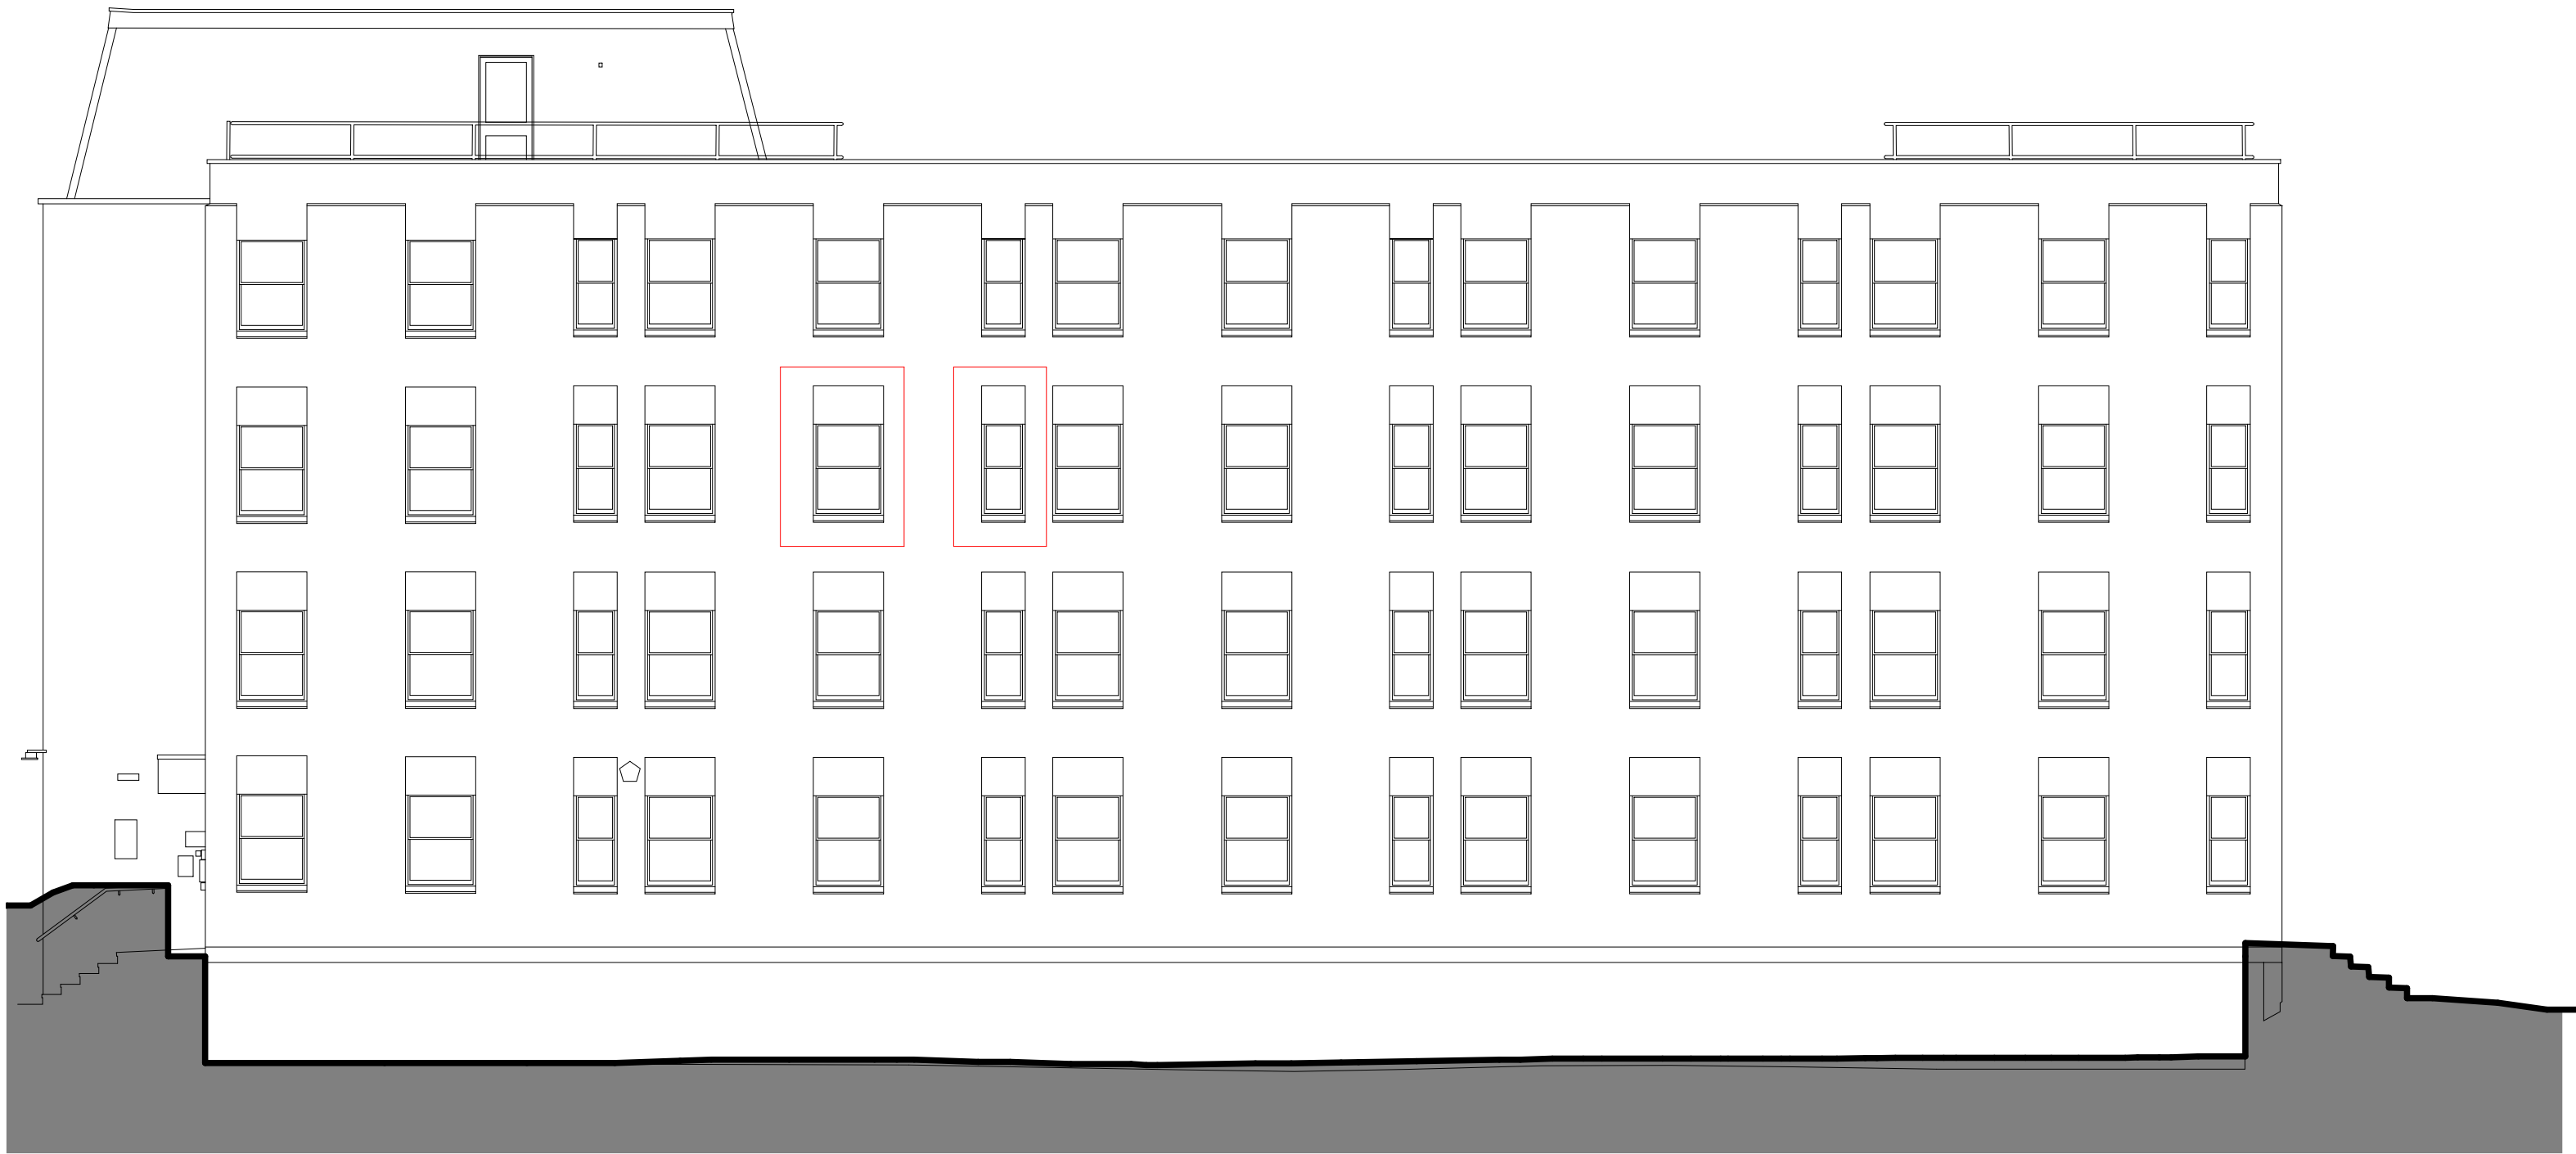


1 Existing South Elevation

1 : 100




2 Existing West Elevation

1 : 100

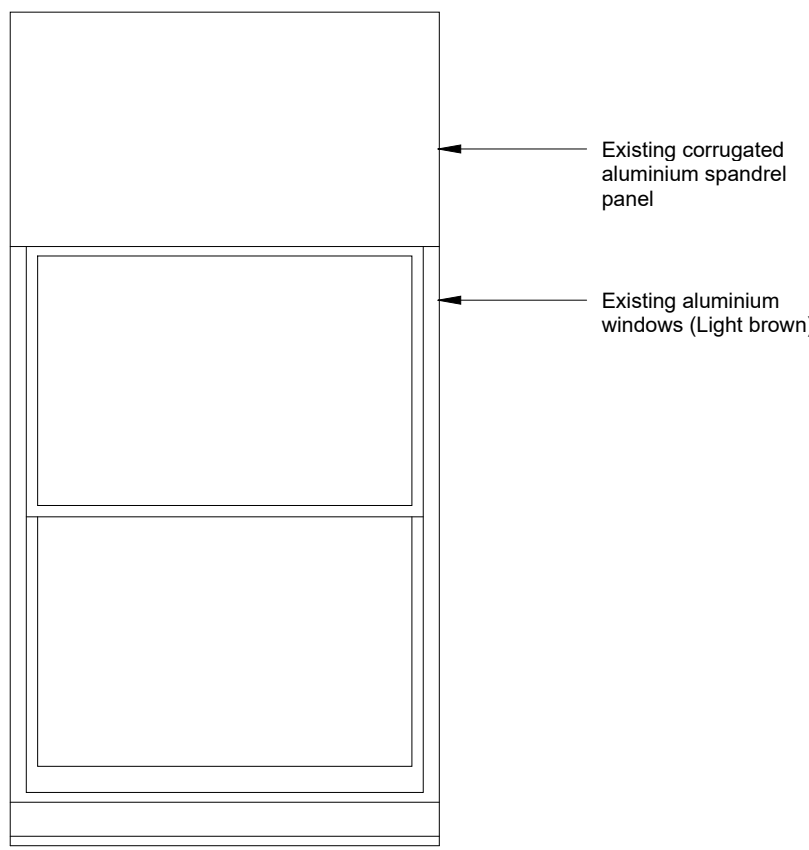


4 Existing Window West Elevation Type 1

1 : 20

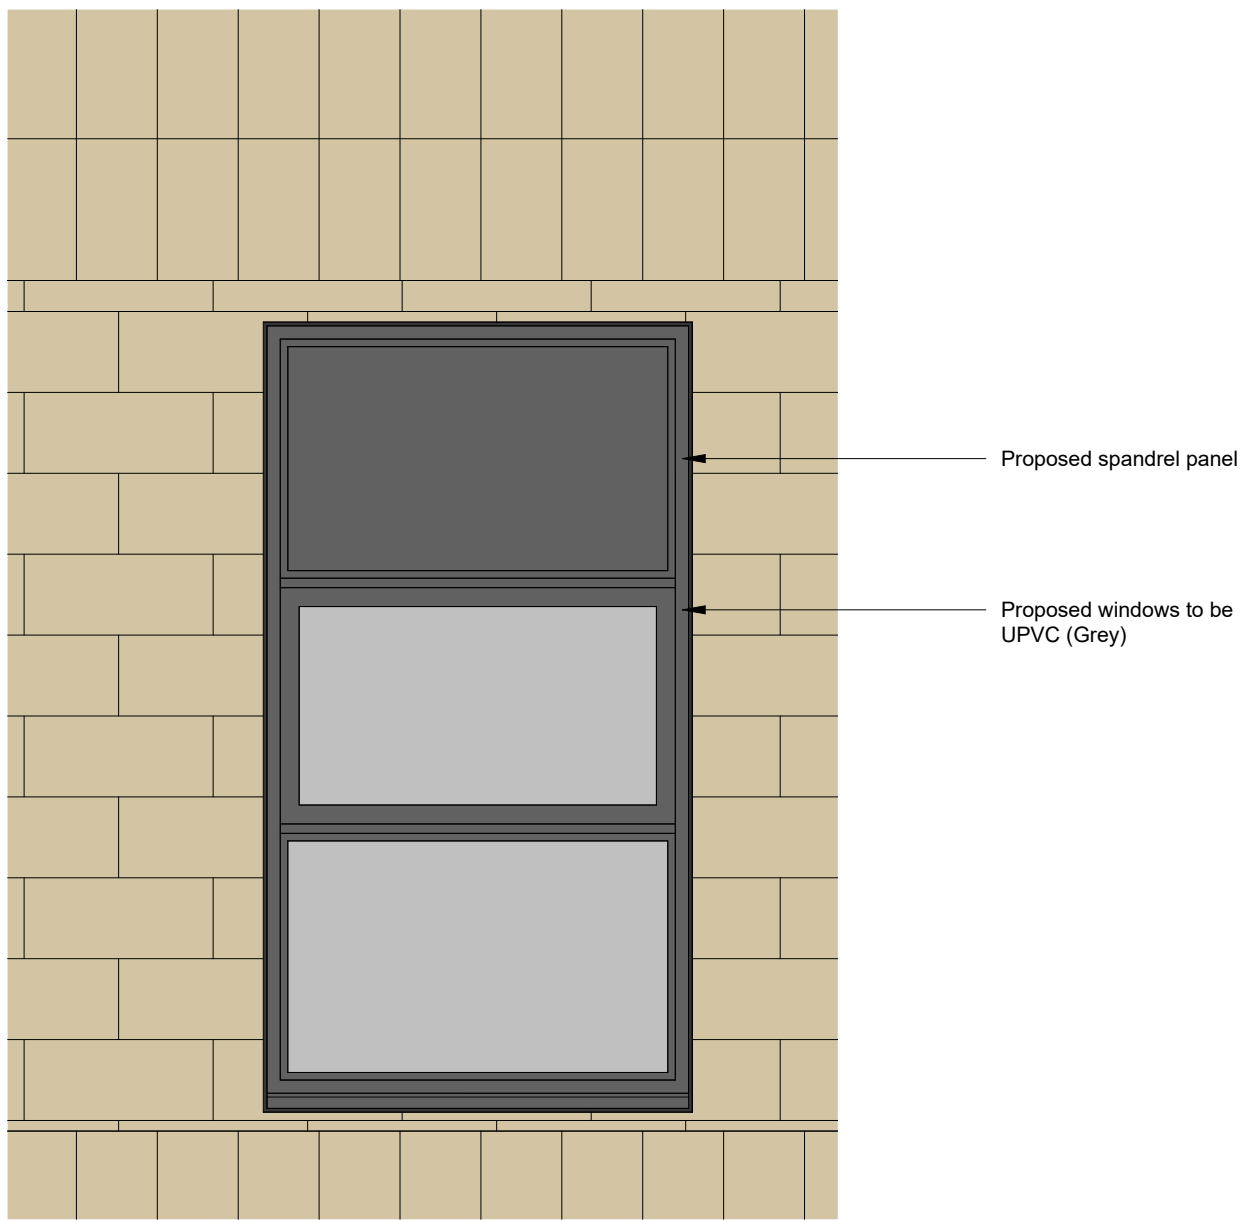


3 Proposed Window West Elevation Type 1

1 : 20

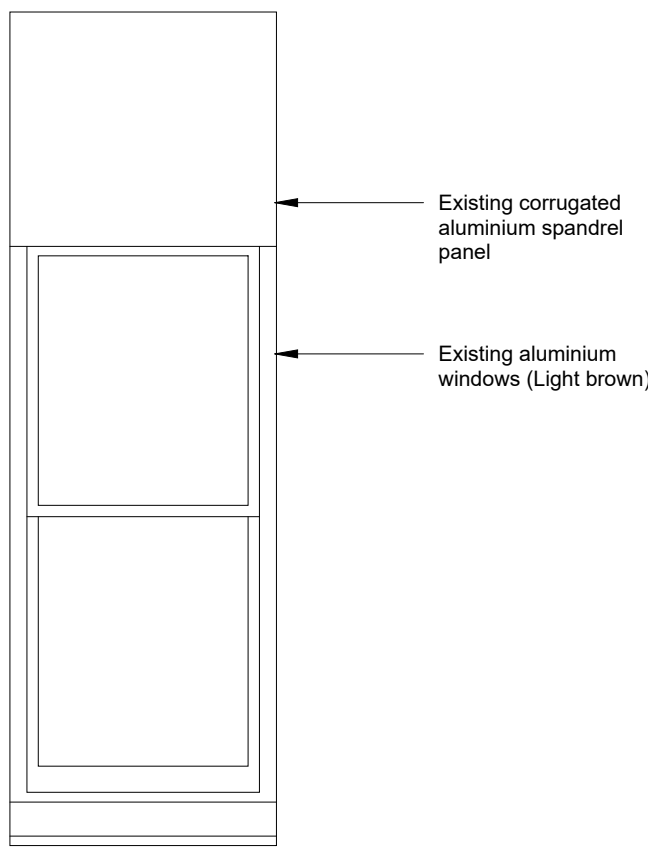

6 Existing Window West Elevation Type 2

1 : 20

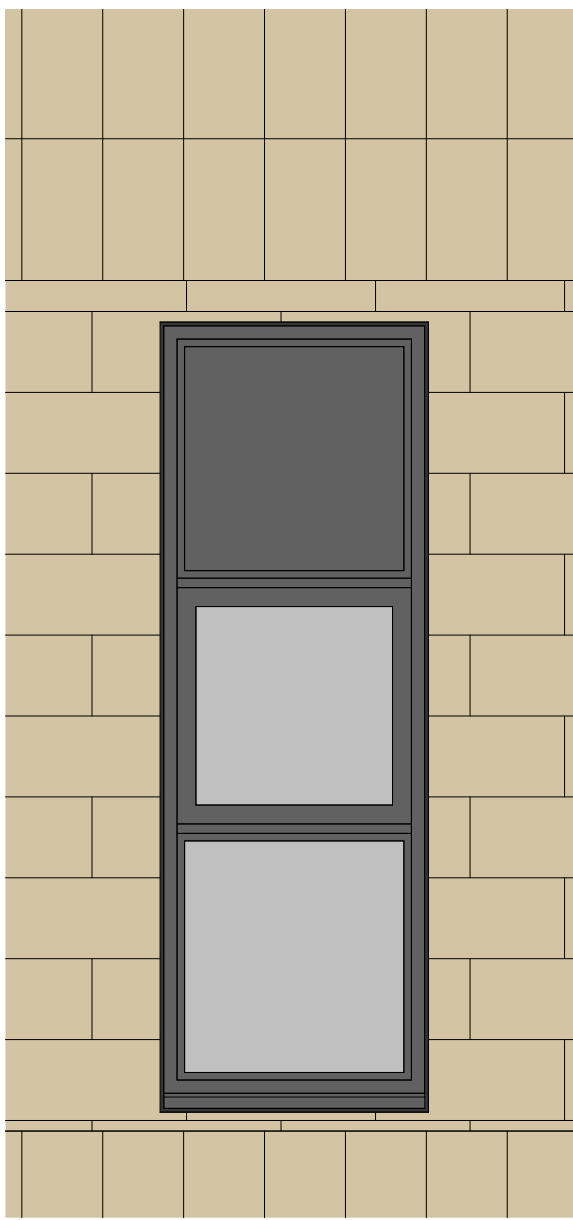

5 Proposed Window West Elevation Type 2

1 : 20

P04	15.09.26	Additional scale bar shown	AW	AW
P03	30.10.25	Planning Issue	AT	TC
P02	09.09.25	Planning Issue	EA	AT
P01	03.04.25	First Issue	AT	TC
Rev	Date	Revision Details	Dr	Ch

westworks

0117 214 1101 www.ecwestworks.com

Client's Name
Abode & Co

Job Title
St Paul's House, Chippenham

Drawing Title
Existing/Proposed South & West Elevations - Window Detail

Scale
1:20 @ A1
mm 200 400 600 800 1000 1200
Drawn AT Checked TC Date 24/01/25

Drawing No W0974-WW-ZZ-XX-DR-A-0054 Rev P04
Status

S0 PLANNING

1:100 @ A1

m 1 2 3 4 5 6

CAD Plot Date:16/09/2026 10:21:00

W0974