




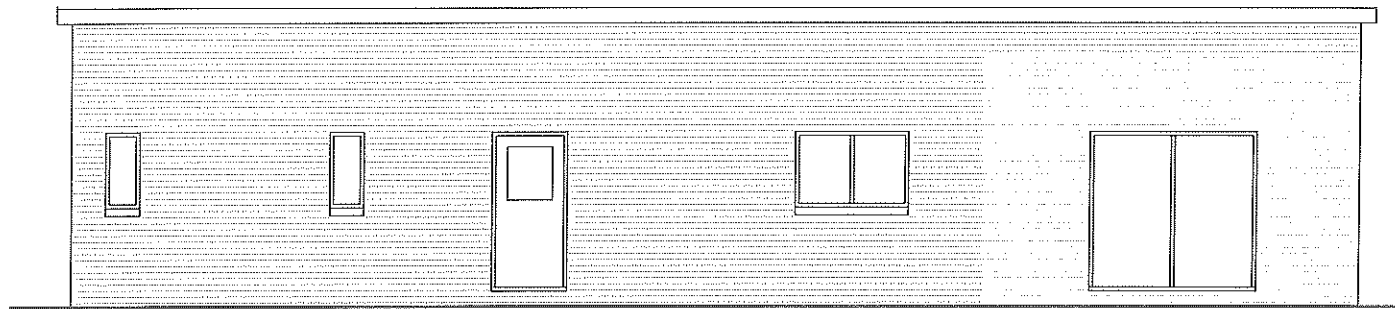


Front Elevation

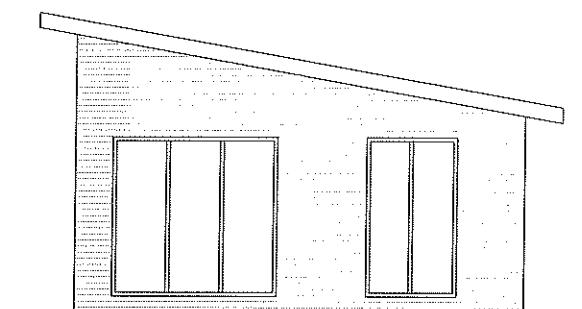


End Elevation

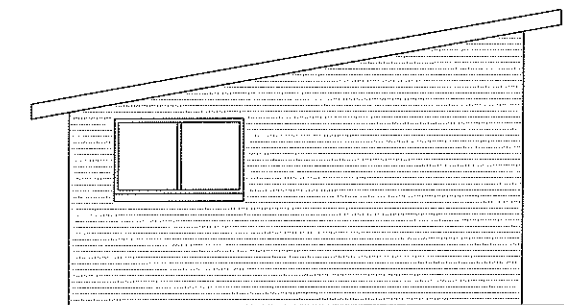


End Elevation

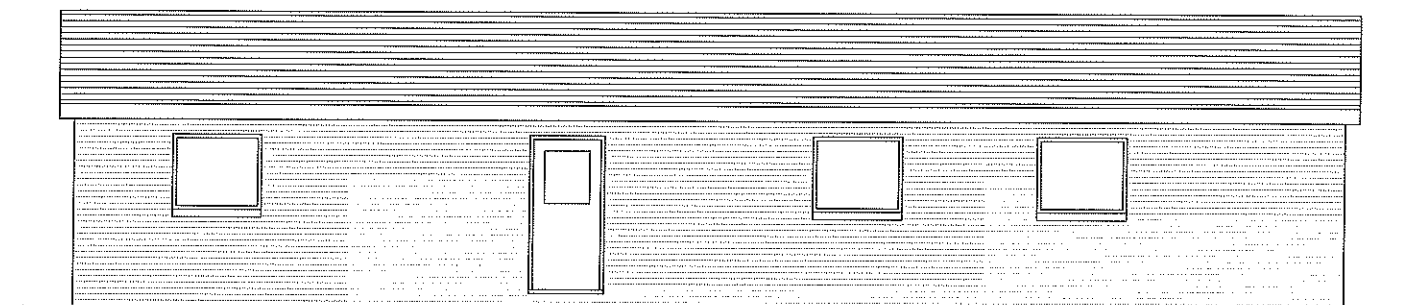

Rear Elevation

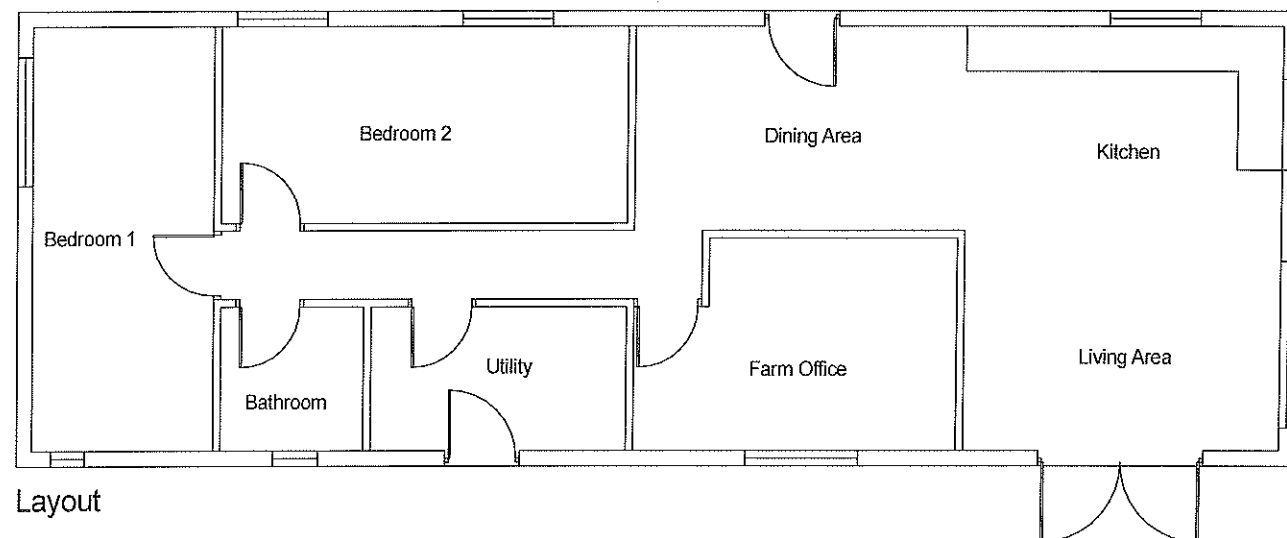

Layout

 

Willis & Co.

Chartered Town Planners
30 The Causeway, Chippenham, Wiltshire, SN15 3DB.
Telephone: 01249 444975 Facsimile: 01249 655556
Email: Willisplan@aol.com

Client; Mr S. Yalland, Land at Whaddon Lane, Hilperton, Wiltshire.
Title; Layout and elavations of proposed mobile home.

Scale; 1:100 @ A3 Date; November 2016 Drawing no; 2629/02

This drawing is copyright and may not be reproduced, in whole or part, without the express consent of Willis & Co.