


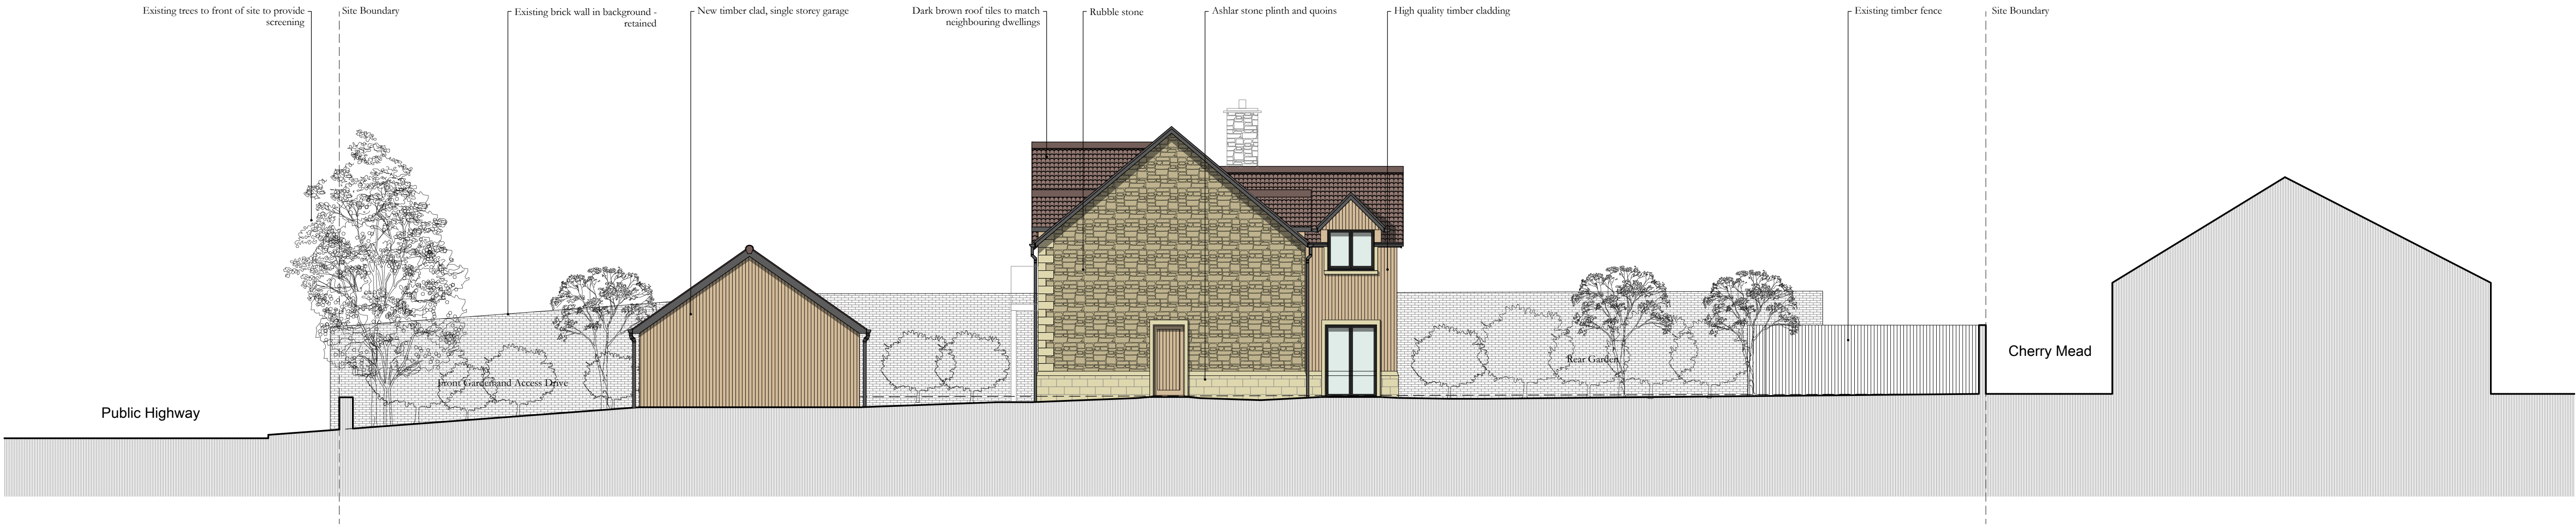

South East Elevation
Proposed



North West Elevation
Proposed

Do not scale from this drawing. Use figured dimensions only unless for planning purposes. All dimensions are in millimetres unless noted otherwise. Check all dimensions on site before commencing work and report discrepancies immediately. This drawing must not be used for valuation or property purchase purposes. Copyright remains with TEA Architects Ltd. This drawing may only be used for its intended purpose and must not be reproduced without written permission.

TEA ARCHITECTS
5 Argyle Street
Bath
BA2 4BA
www.tea-architects.co.uk

Project Name: Northleigh, Bradford-on-Avon

Drawing Title: SE And NW Elevations - Proposed

Project Number: 2450

Drawing No: 030

Revision: B

Date: 21/08/2026

Status: Planning

Scale @ A1H 1:100