


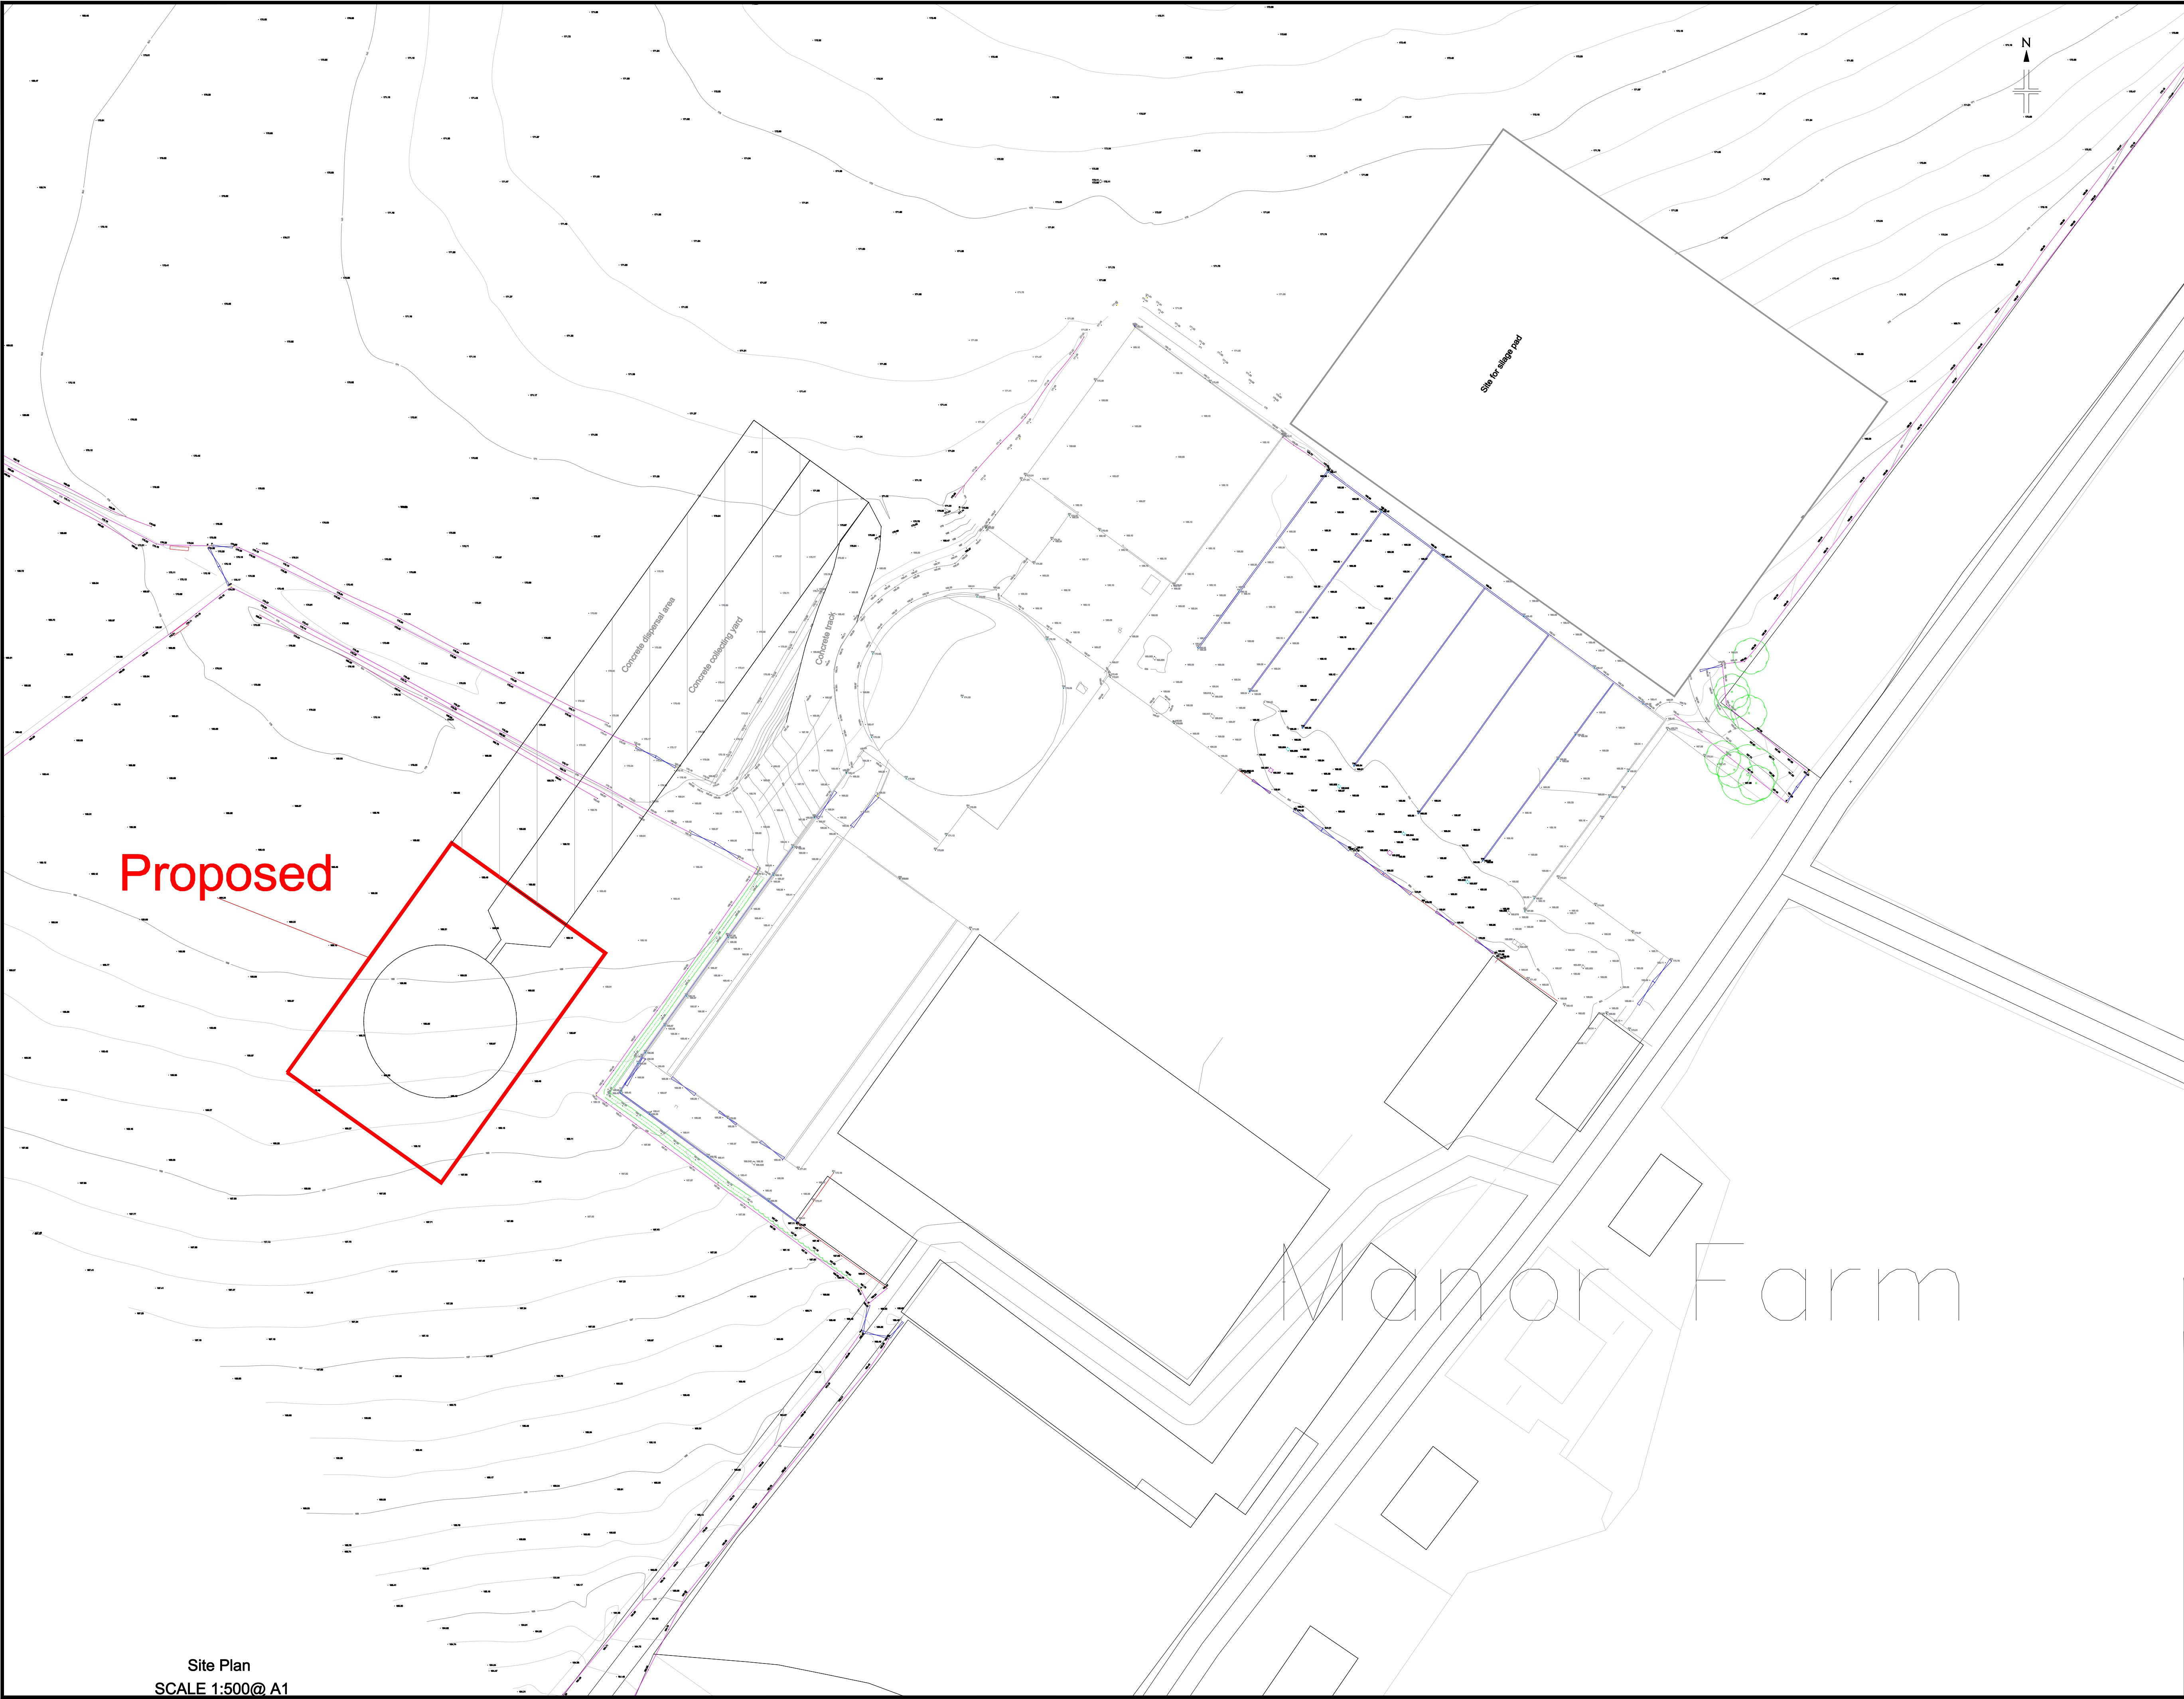

Notes:

All Critical Dimensions to be Site Checked Prior To Design or Fabrication
Site Measurements should be taken for Confirmation.

CONSULTANT			
Mr T McKendrick The Dairy Group Ltd New Agriculture House Blackbrook Park Avenue Taunton TA1 2PX Email: tim.mckendrick@the dairygroup.co.uk			
CLIENT			
Manor Farm Partners			
LOCATION			
Manor Farm Upton Lovell Warminster Wiltshire BA12 0JN			
DRAWING TITLE			
Site Plan			
JOB NO.		DRAWING NO.	
		MFPParlour_PLAN_002.dwg	
SHEET SIZE		REVISION SUFFIX	
A1-Paperspace		Rev A	
SCALE	DATE	DRAWN	CHECKED
1:500	Sept 2026		