



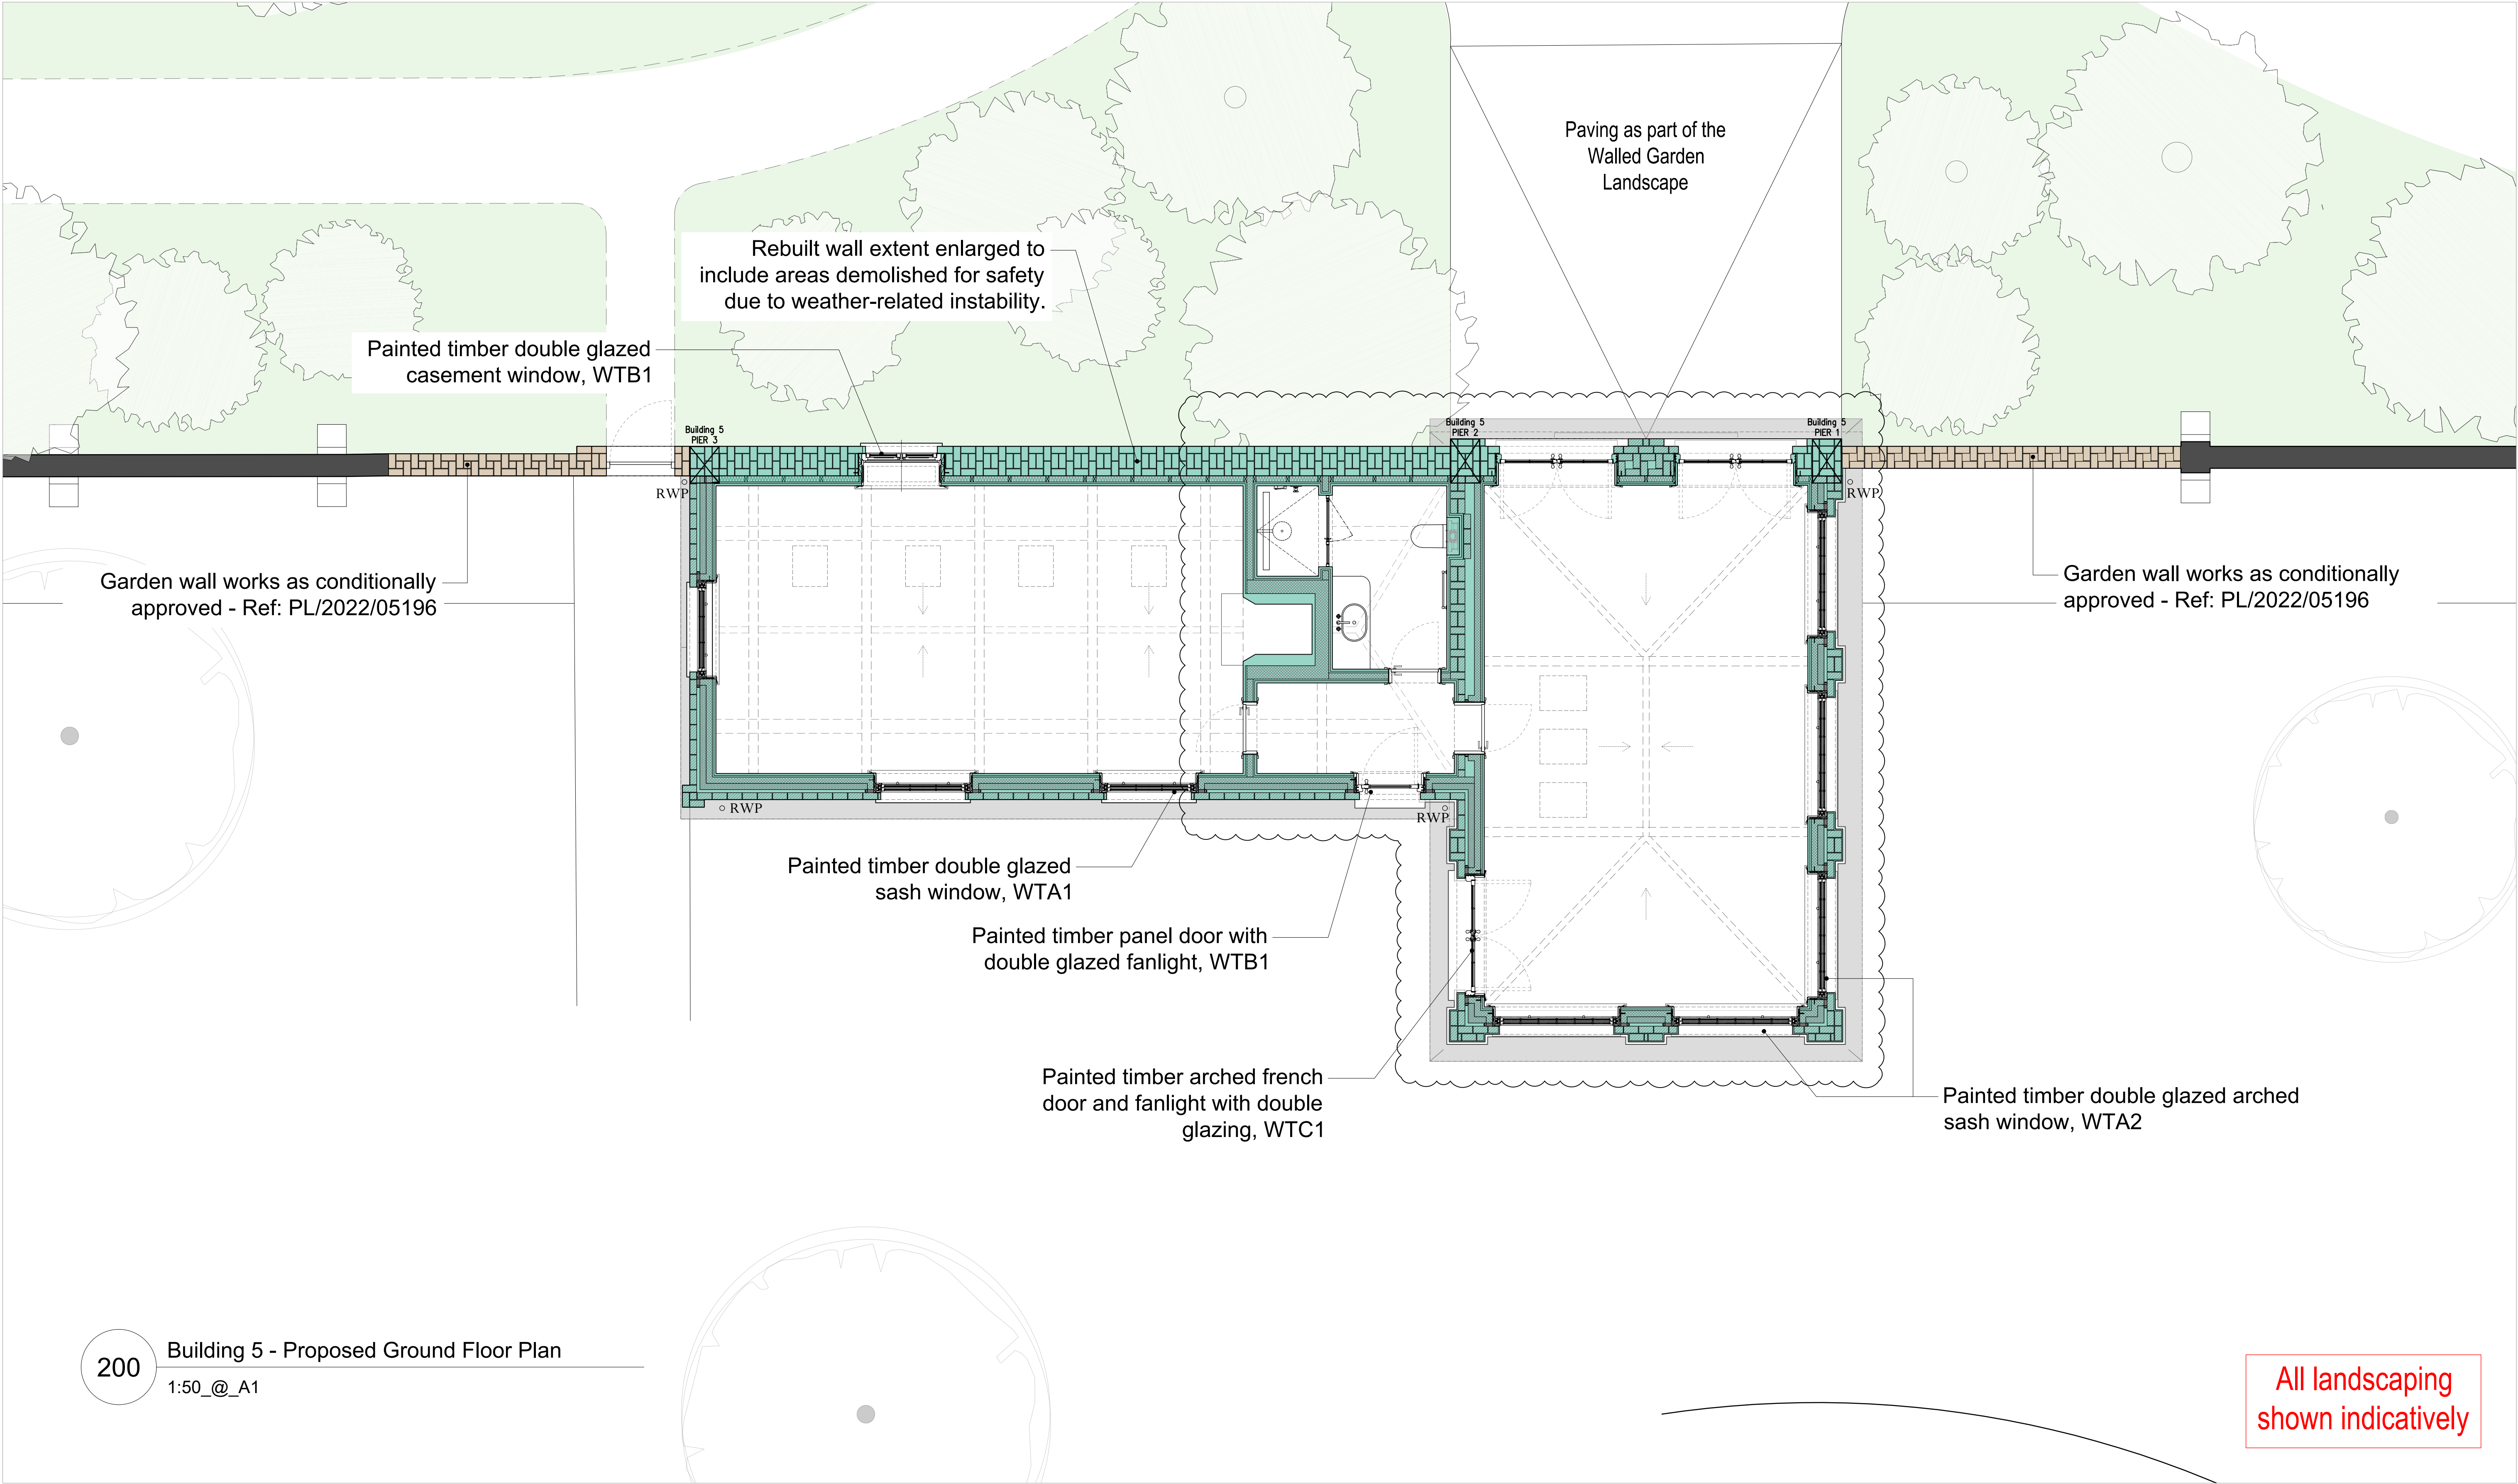


200 Building 5 - Proposed Ground Floor Plan
1:50_@_A1


All landscaping
shown indicatively

No. Notes

1. Dimensions to be verified on site. Only figured dimensions to be used and any discrepancies in dimensions are to be reported to the architect. No dimensions are to be scaled from printed drawings. Any areas indicated on this drawing are for guidance only. No responsibility is taken for their accuracy.
2. There is a risk of injury or death in construction if the works are not properly planned and supervised. The contractor must not undertake any element of the work without first having carried out the necessary risk assessments and prepared detailed method statements.

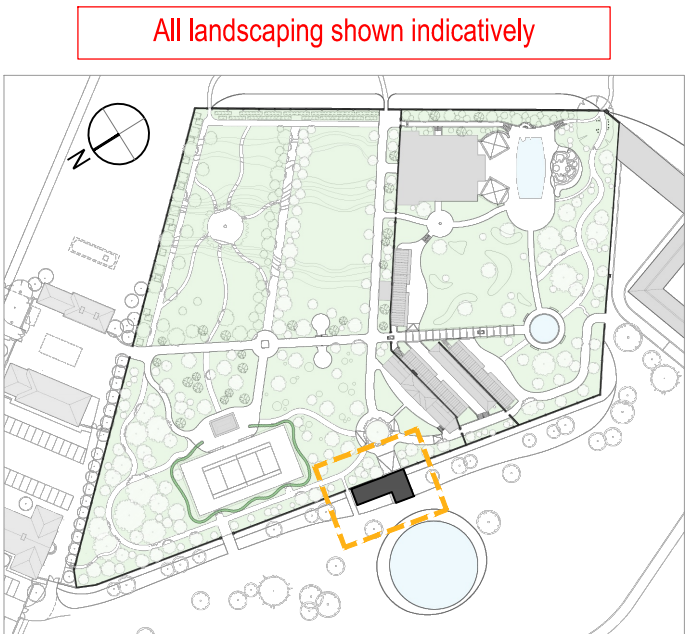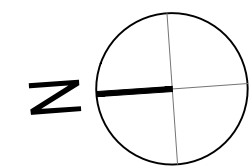

All landscaping shown indicatively

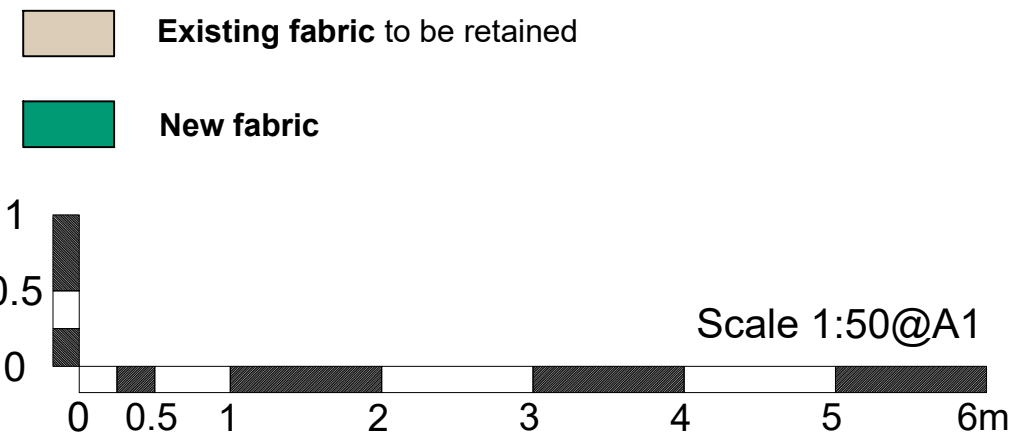

FOR PLANNING

Job: TH - Walled Garden Buildings
Title: Building 5 - Ground Floor Plan P2

Type: Building 5
Status: FOR PLANNING

P2 Chimney moved, GA amended. French doors and sash windows added
P1 Initial Release
no. revision.

13/03/26
dd/mm/yy
date.
drawn by JM
scale 1:50 @ A1
job number 3124
checked by DY
size A1
drawing number 200
approved by DY
date 13/03/26
revision
P2

BLDA ARCHITECTS

RIBA Chartered Practice
211 Design Centre East
Chelsea Harbour
London, SW10 0XF
mail@blda.co.uk
www.blda.co.uk
t+44 (0) 20 7838 5555