



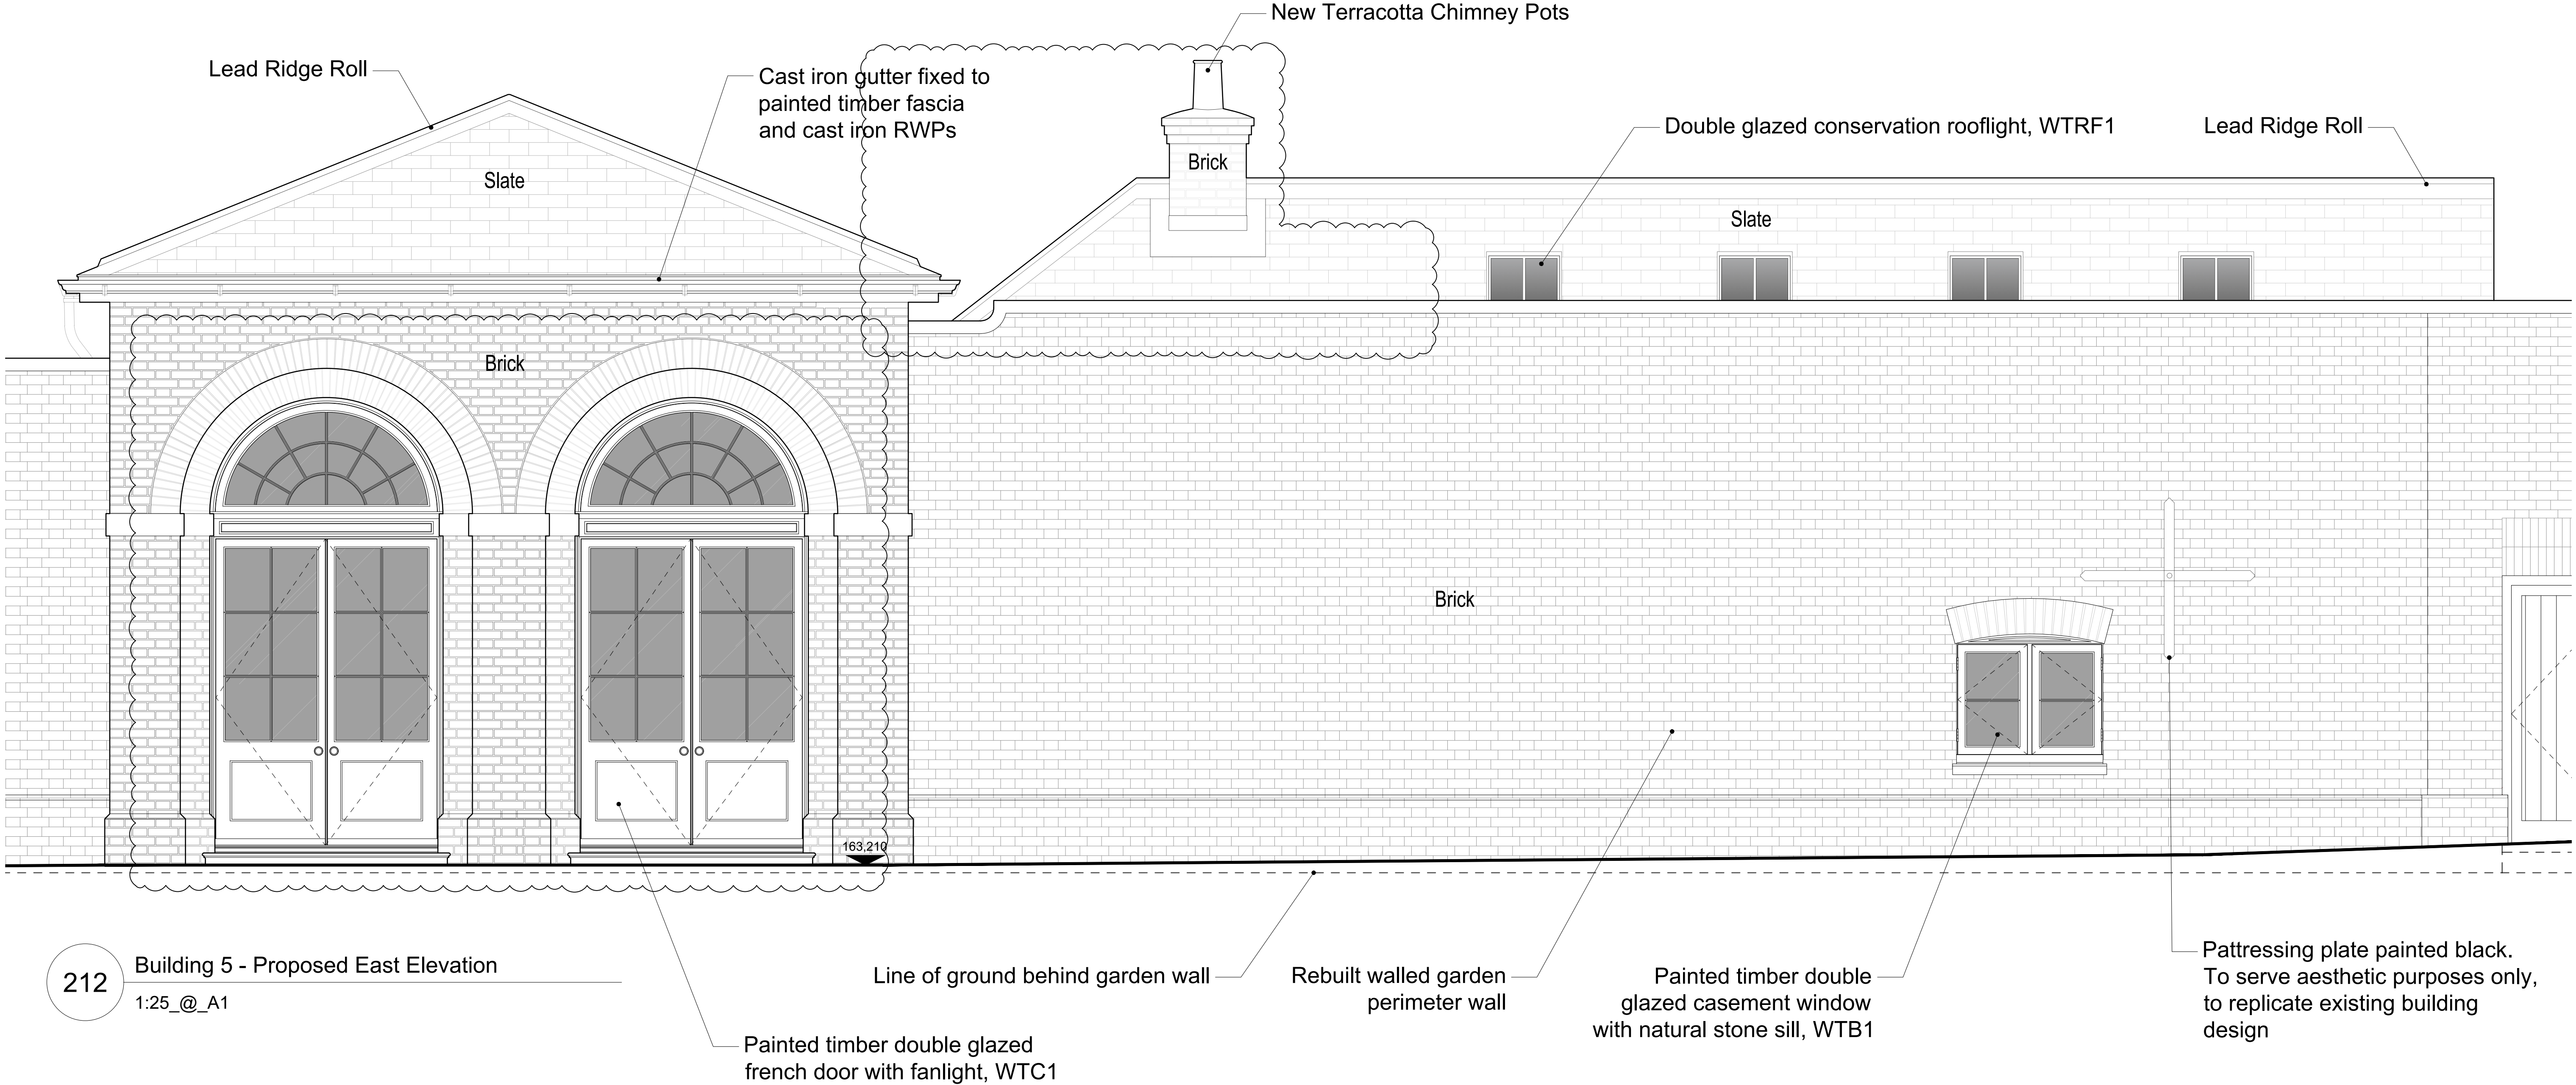


212 Building 5 - Proposed East Elevation
1:25 @ A1

No. Notes

1. Dimensions to be verified on site. Only figured dimensions to be used and any discrepancies in dimensions are to be reported to the architect. No dimensions are to be scaled from printed drawings. Any areas indicated on this drawing are for guidance only. No responsibility is taken for their accuracy.
2. There is a risk of injury or death in construction if the works are not properly planned and supervised. The contractor must not undertake any element of the work without first having carried out the necessary risk assessments and prepared detailed method statements.

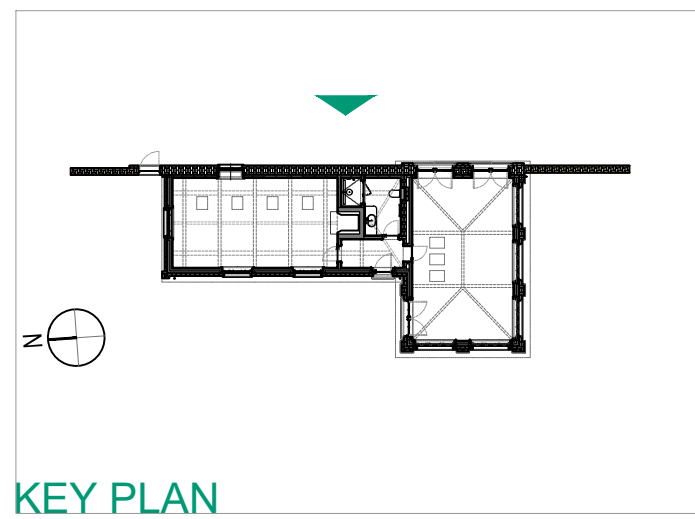

KEY PLAN

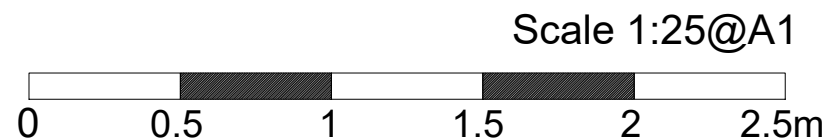

FOR PLANNING

Job: TH - Walled Garden Buildings
Title: Building 5 - East Elevation P2

Type: Building 5
Status: FOR PLANNING

P2	Chimney moved, french doors added. Annotations & levels added	07/04/26	drawn by JM	checked by DY	approved by DY
P1	Initial Release	DD/MM/YY	scale 1:25 @ A1	size A1	date 13/03/26
no.	revision.	date.	job number	drawing number	revision
			3124	212	P2

BLDA ARCHITECTS

RIBA  211 Design Centre East
Chartered Practice Chelsea Harbour
London, SW10 0XF
mail@blda.co.uk
www.blda.co.uk
t +44 (0) 20 7838 5555