



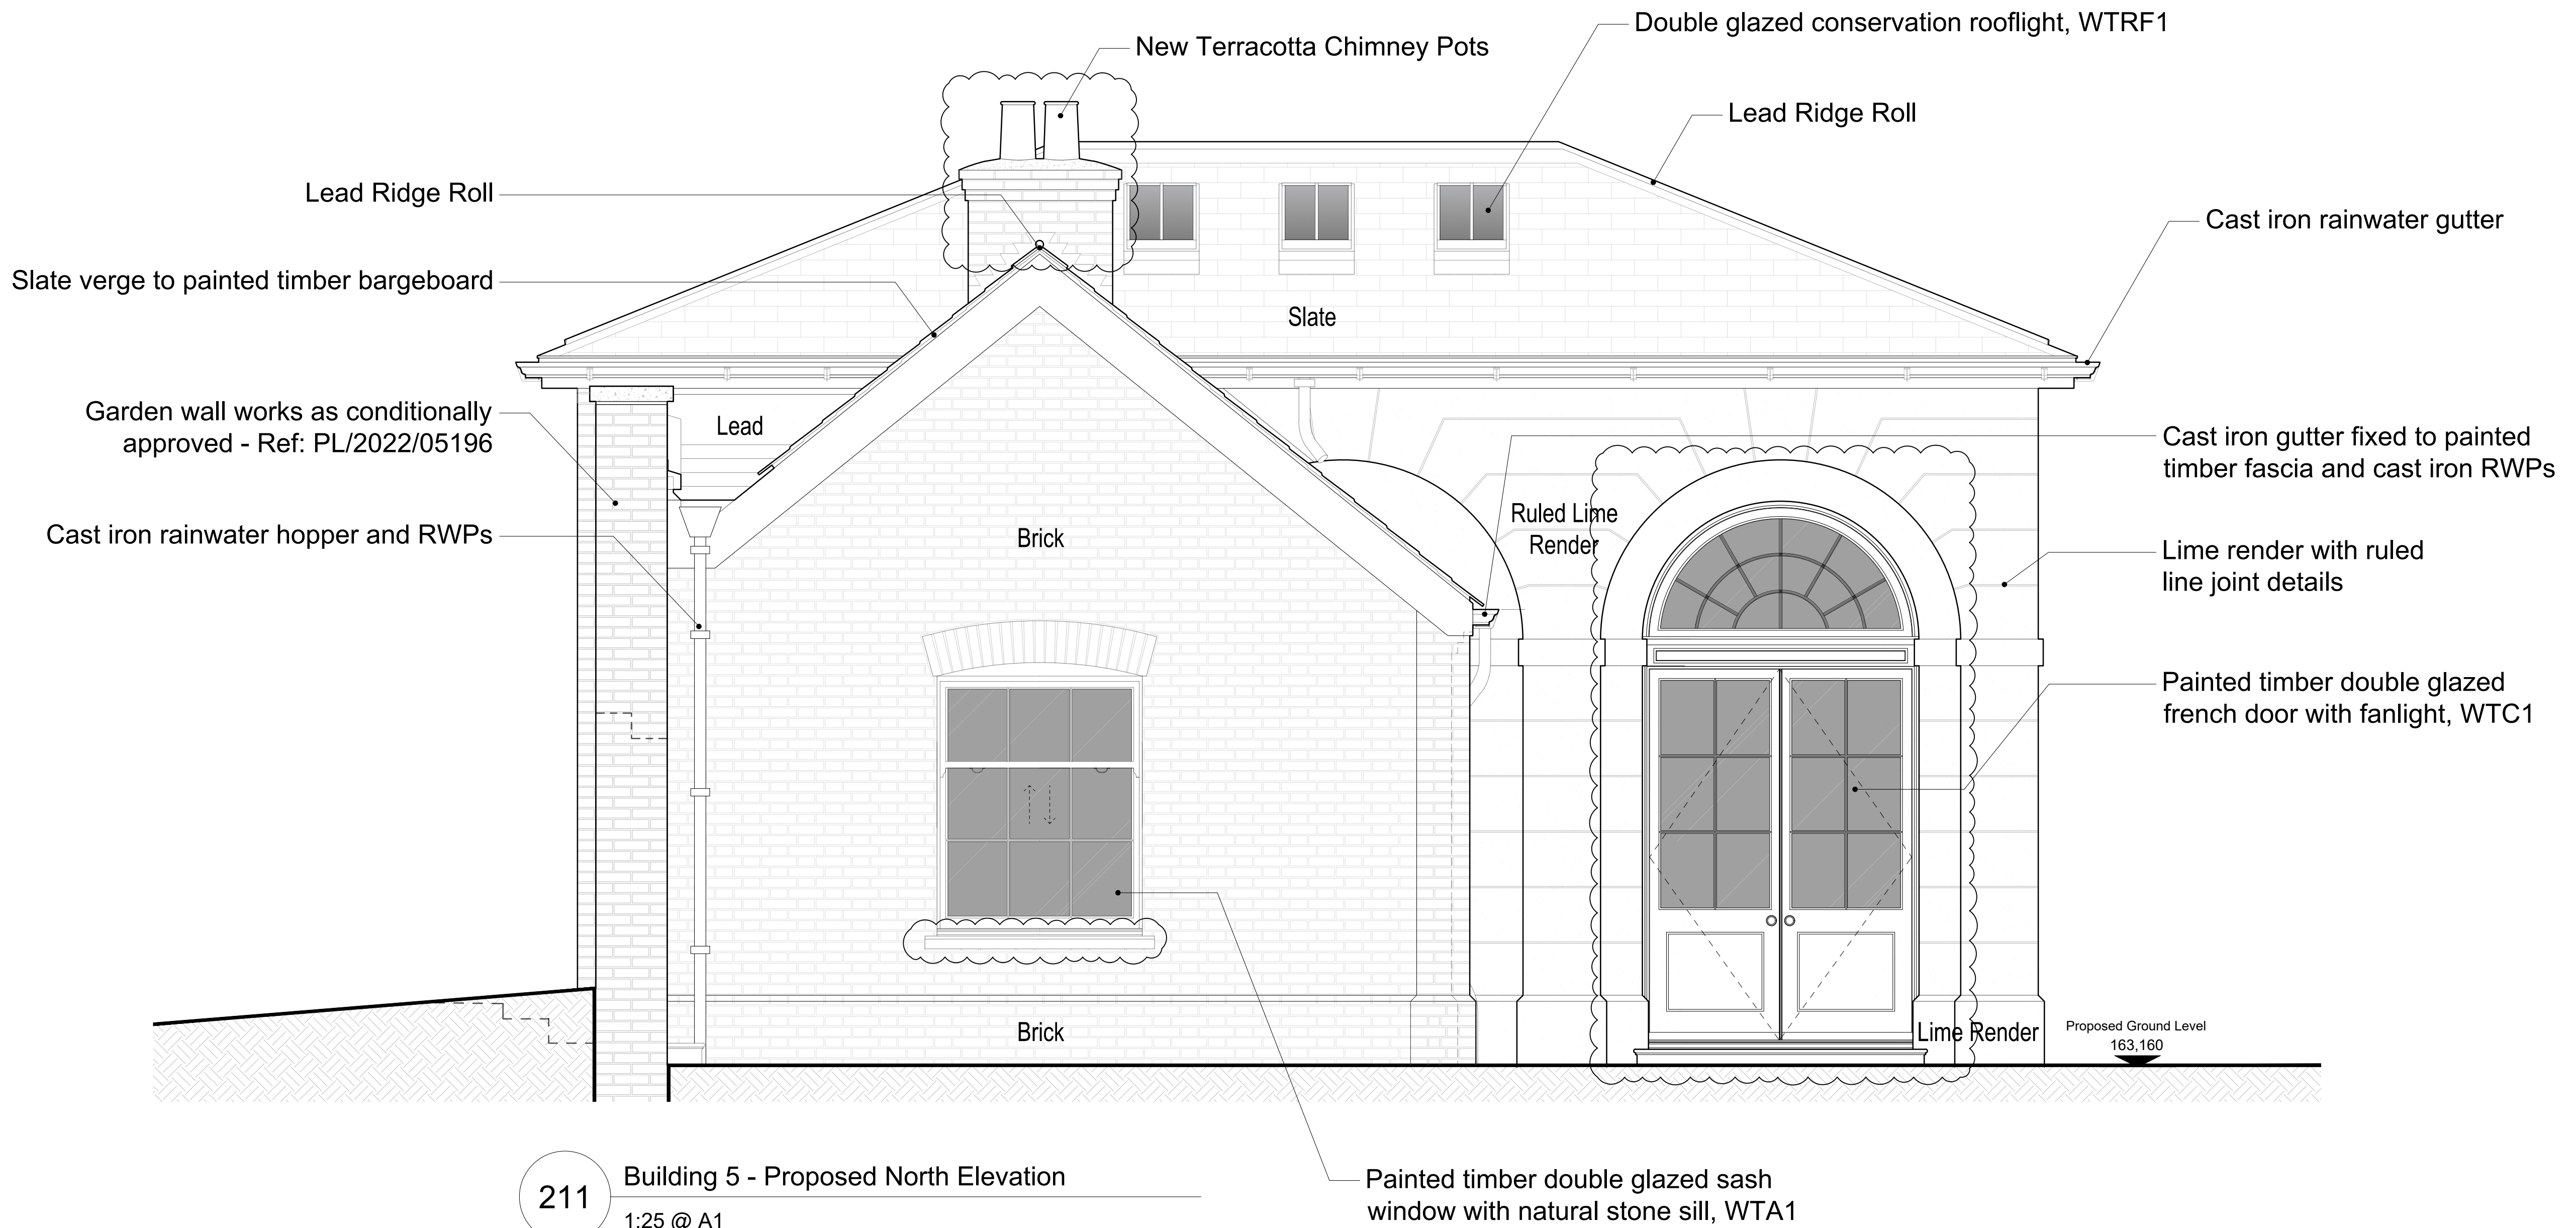

No. Notes

1. Dimensions to be verified on site. Only figured dimensions to be used and any discrepancies in dimensions are to be reported to the architect. No dimensions are to be scaled from printed drawings. Any areas indicated on this drawing are for guidance only. No responsibility is taken for their accuracy.
2. There is a risk of injury or death in construction if the works are not properly planned and supervised. The contractor must not undertake any element of the work without first having carried out the necessary risk assessments and prepared detailed method statements.

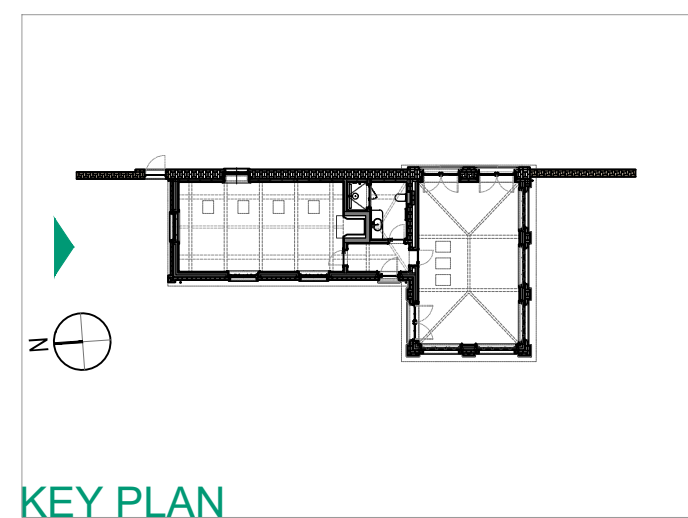

Scale 1:25@A1
0 0.5 1 1.5 2 2.5m

FOR PLANNING

Job: TH - Walled Garden Buildings

Title: Building 5 - North Elevation P2

Type: Building 5

Status: FOR PLANNING

P2	Chimney, french door and window sill amended. Levels & annotations added	07/04/26	drawn by JM	checked by DY	approved by DY
P1	Initial Release	DD/MM/YY	scale 1:25 @ A1	size A1	date 13/03/26
no.	revision.	date.	job number 3124	drawing number 211	revision P2

BLDA ARCHITECTS

RIBA Chartered Practice
211 Design Centre East
Chelsea Harbour
London, SW10 0XF
mail@blda.co.uk
www.blda.co.uk
t +44 (0) 20 7838 5555