


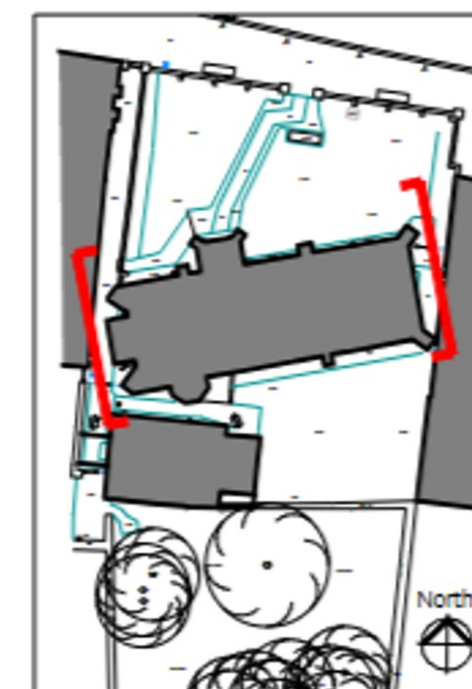

Location Plan 1:500

Revisions:

**The Chapel of
St Lawrence**

**Fabric Repairs &
Improvements**

East & West Elevation

Orig no.
1302-03-312

**ST ANN'S GATE
ARCHITECTS**
 No 8 Rozelle Close Littleton
 Winchester SO12 6DP
 Tel: 01722 555200
 e: admin@stannsgate.com
 w: www.stannsgate.com



Scale:
1:100 @ A3

Date:
July 2026


Drawn:
CJK

© This drawing may not be reproduced without the prior knowledge
and consent of St Anna Gate Architects LTD


Overflow pipe from
the tower roof

West end
window
mesh

Porch roof
gutters and
downpipes

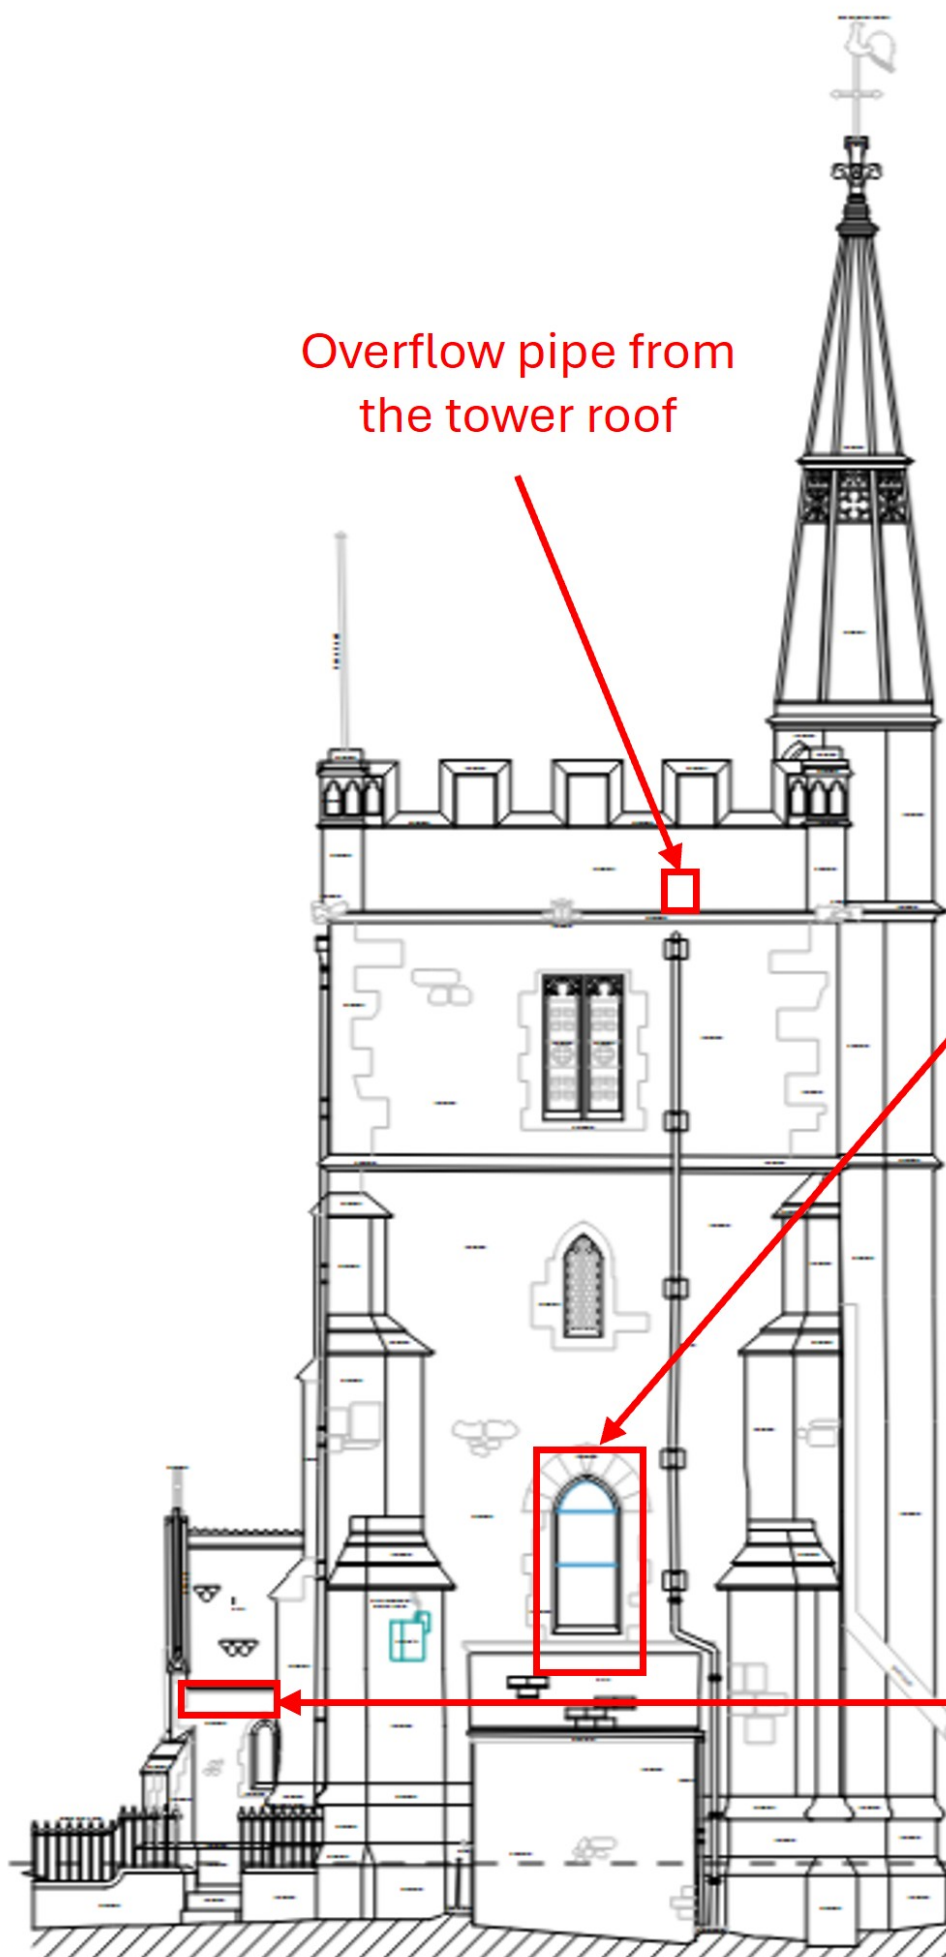

West Elevation Scale 1:100 & A3

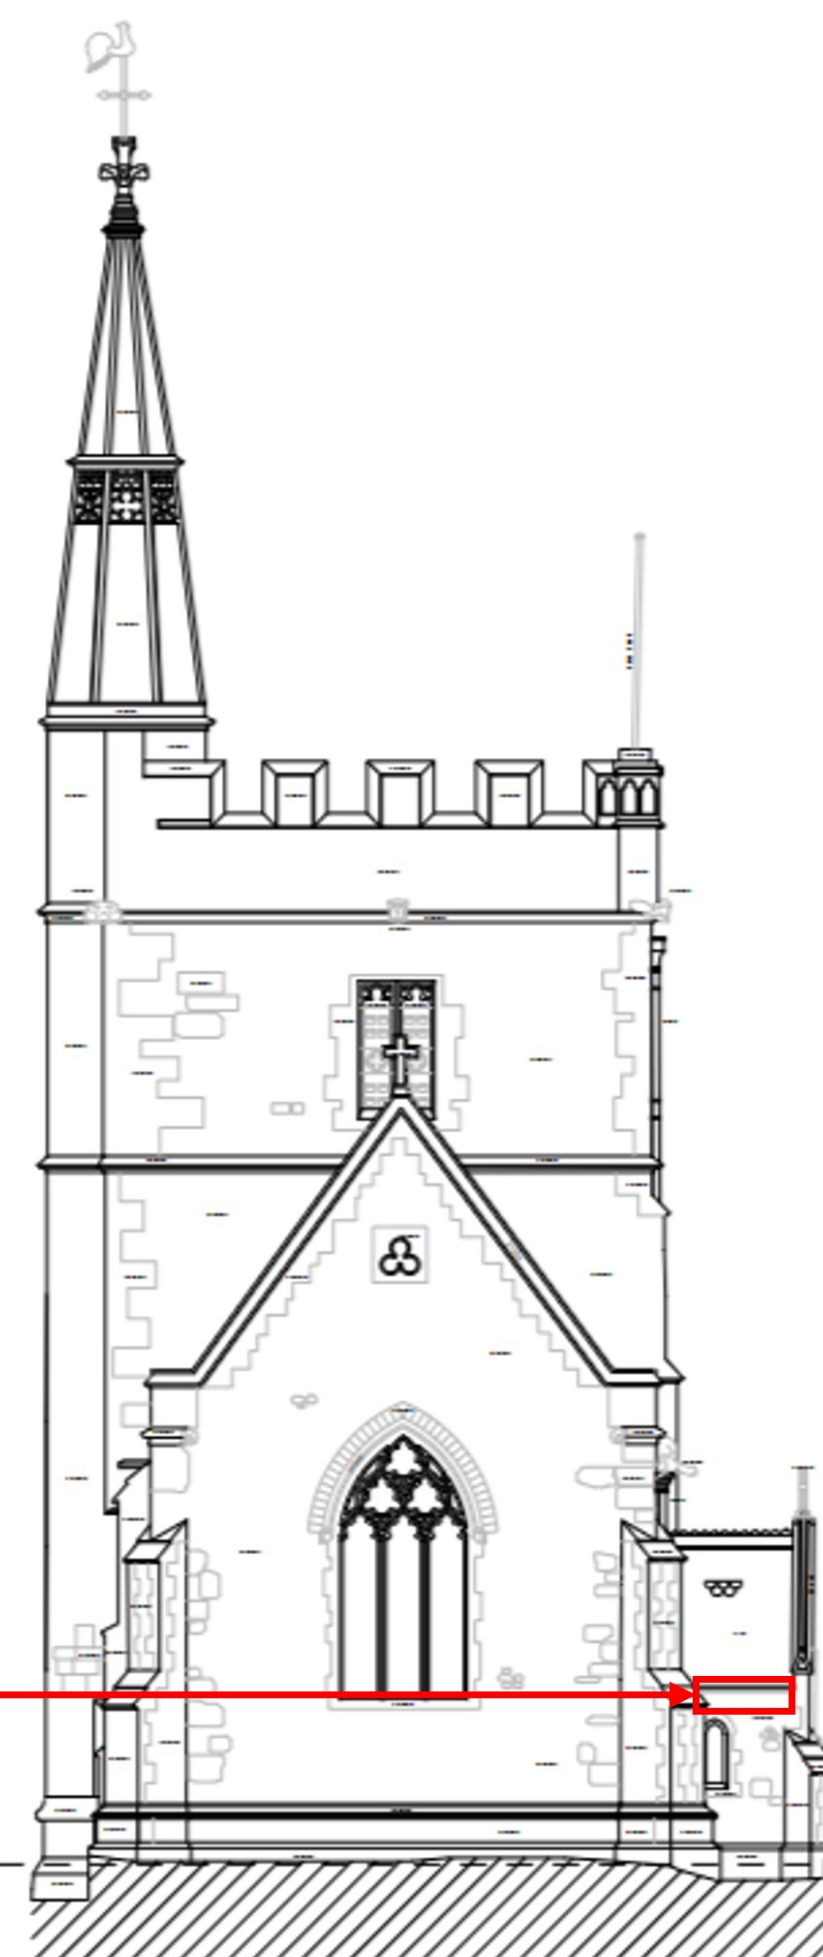

East Elevation Scale 1:100 & A3
Scale 1:100

0 2000 4000 6000 8000 10000