


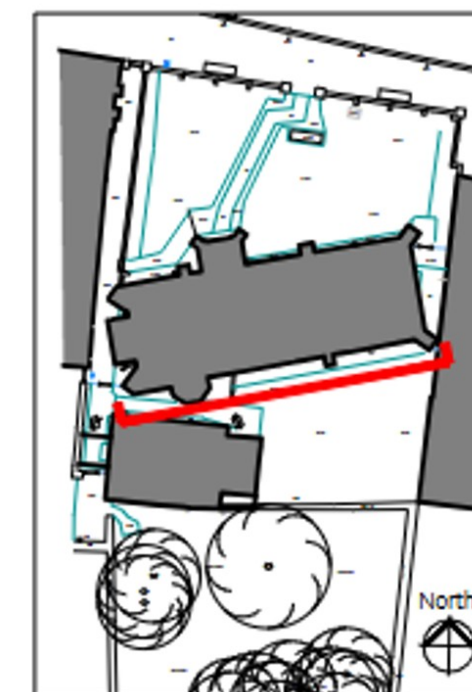

Location Plan 1:500

Revisions:

**The Chapel of
St Lawrence**

**Fabric Repairs &
Improvements**

South Elevation

Orig. no. 1302-03-311 Rev.

**ST ANN'S GATE
ARCHITECTS**
 No 8 Rozelle Close Littleton
 Winchester SO22 6QP
 Tel: 01722 555100
 e: admin@stannsgate.com
 w: www.stannsgate.com



Scale: 1:100 @ A3

Date: July 2026 Drawn: CJK

© This drawing may not be reproduced without the prior knowledge and consent of St Ann's Gate Architects LTD

