


GENERAL NOTES
 Use Metric Dimensions where shown in preference to using
 Imperial units. All dimensions are to be given in metric units.
 All measurements should be taken to ensure accuracy.
 Check dimensions prior to construction and after fabrication.
 Non-structural work should be shown in light grey lines.
 This drawing is to be read in conjunction with Structural Engineer's Calculations.
 Please inform Architect or Drawing Originator of any discrepancies immediately.

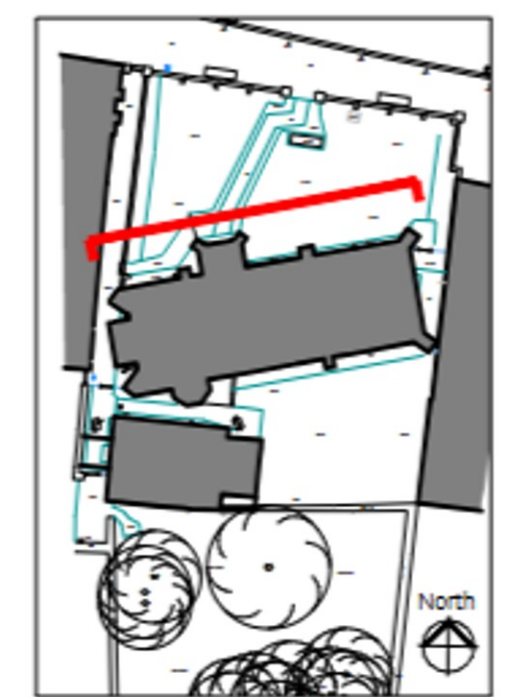

Location Plan 1:500

Revisions:

**The Chapel of
St Lawrence**

**Fabric Repairs &
Improvements**

North Elevation

Orig. no. 1302-03-310 Rev.


**ST ANN'S GATE
ARCHITECTS**
 No 8 Rozella Close Littleton
 Winchester SO22 6QP
 Tel: 01722 555200
 e: admin@stannsgate.com
 w: www.stannsgate.com



Scale: 1:100 @ A3

Date: July 2026 Drawn: CJK

© This drawing may not be reproduced without the prior knowledge and consent of St Ann's Gate Architects LTD

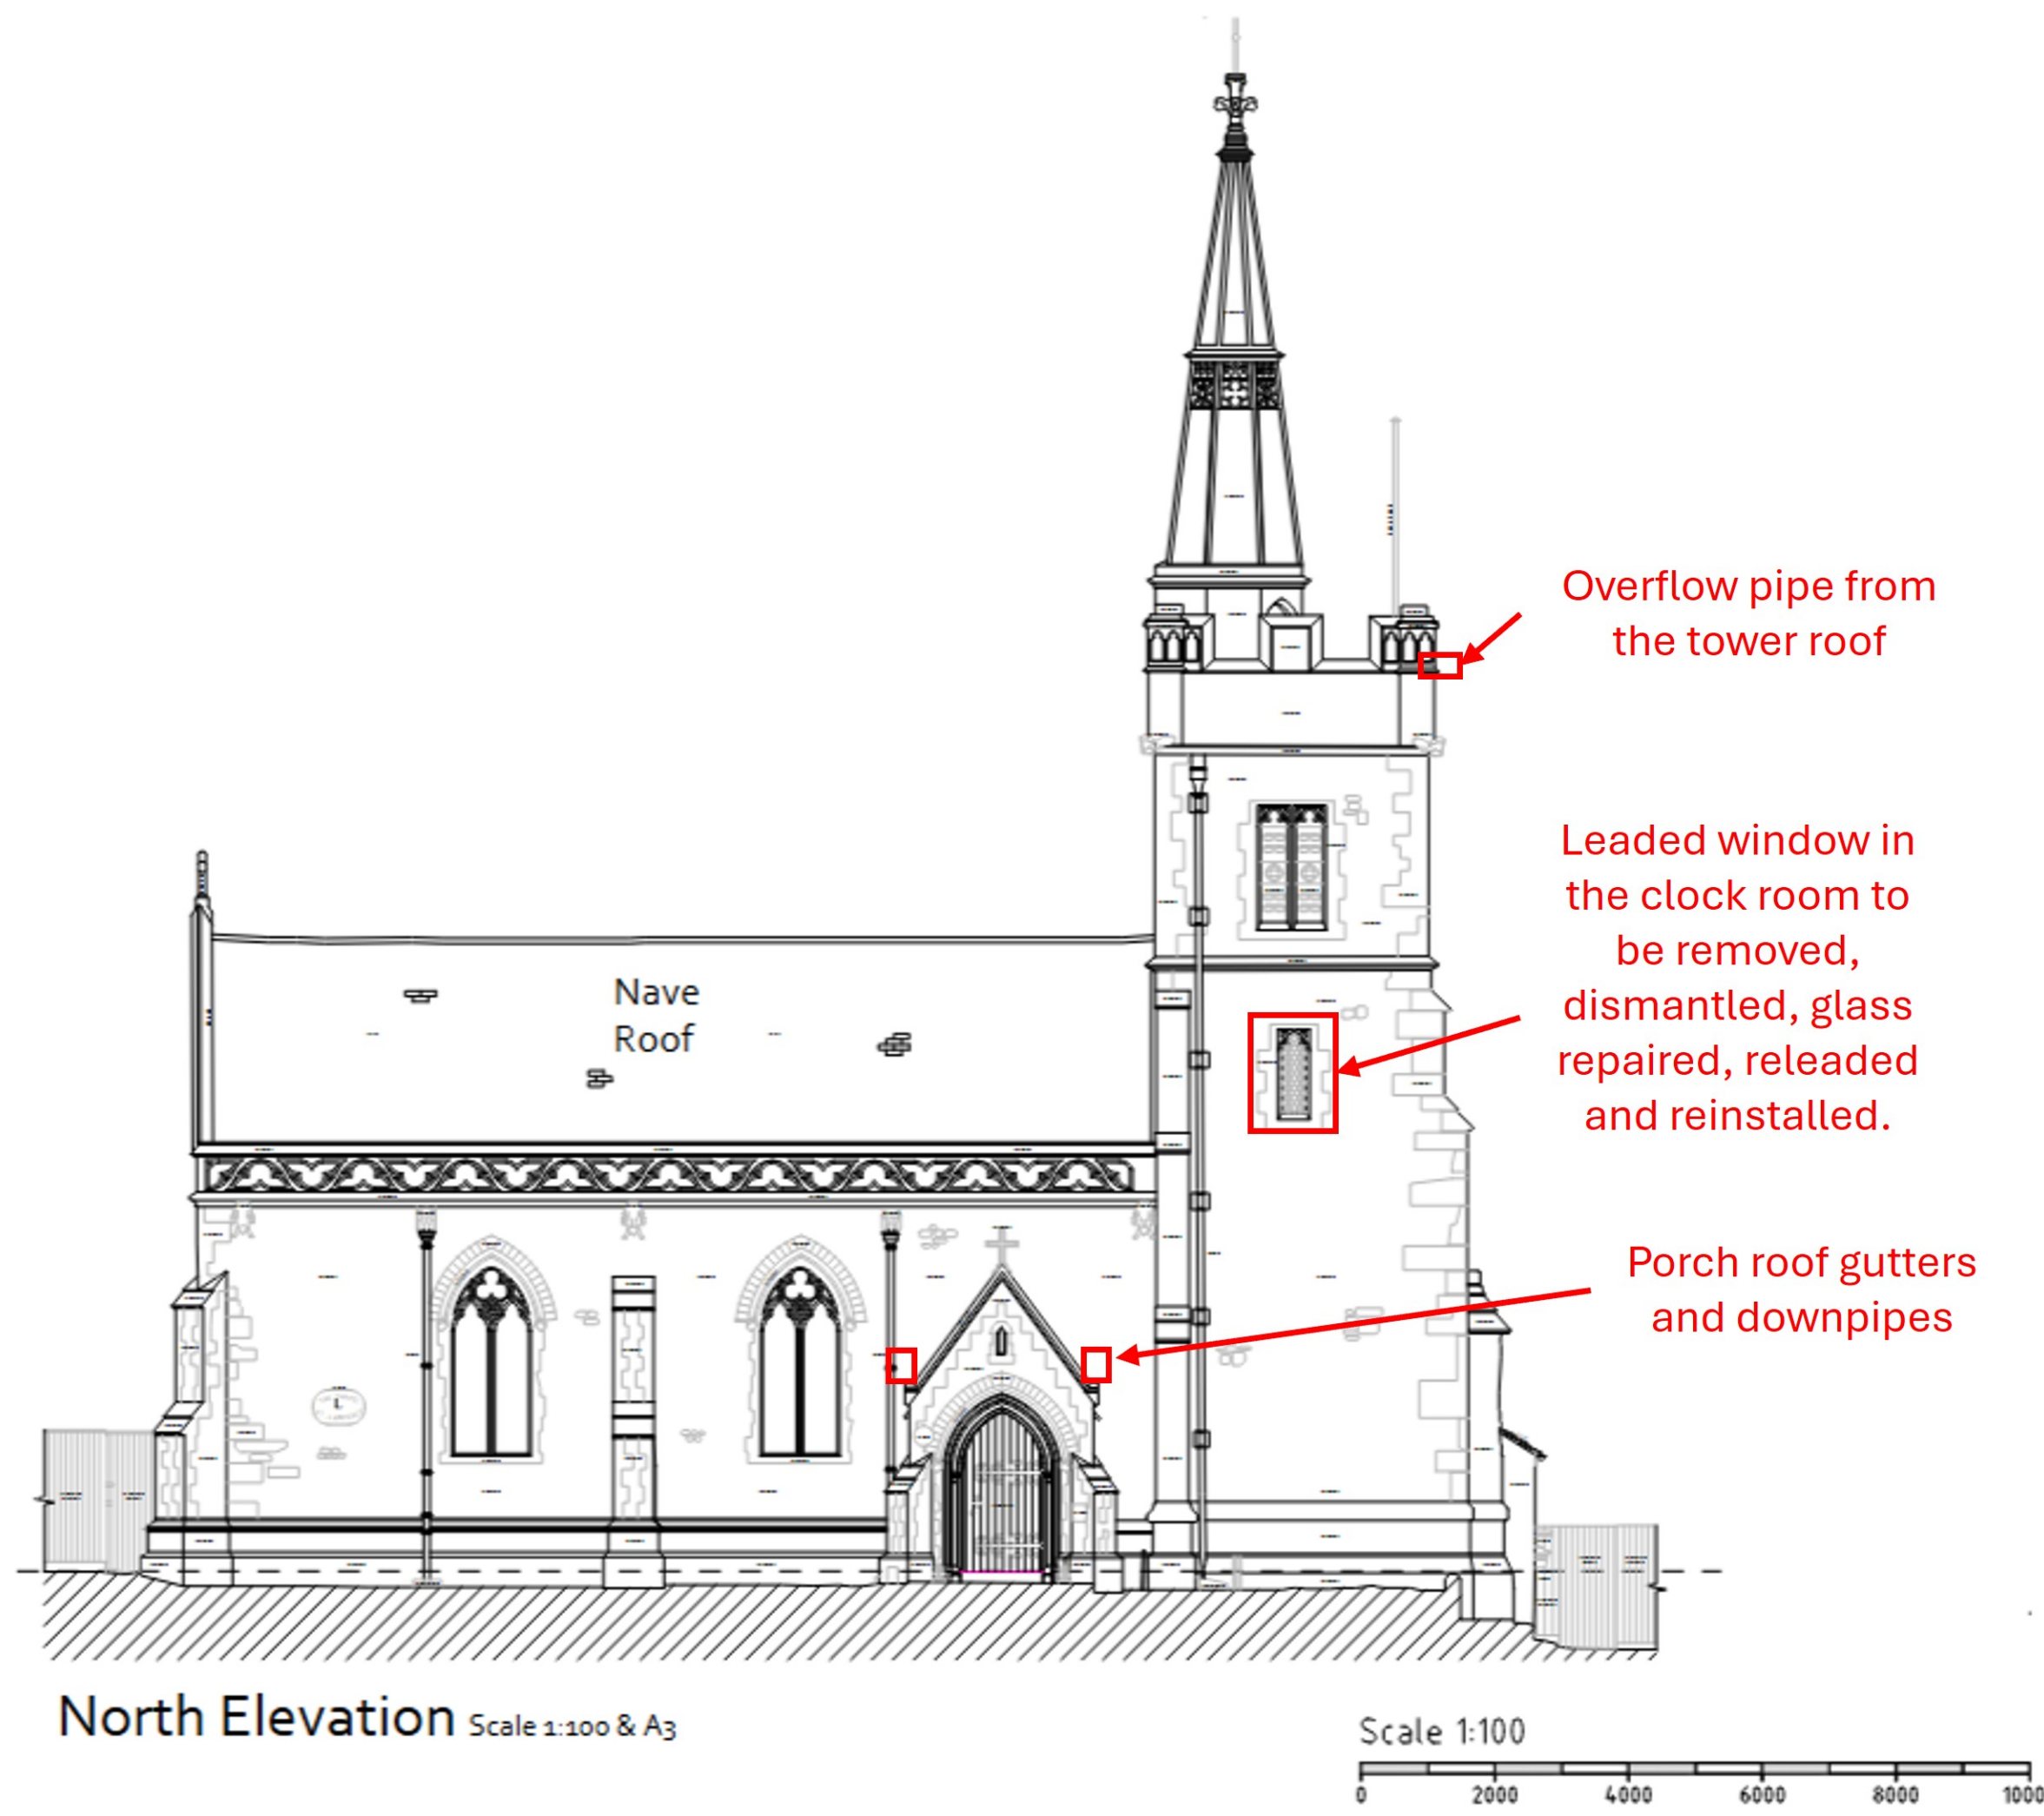

North Elevation Scale 1:100 & A3

