

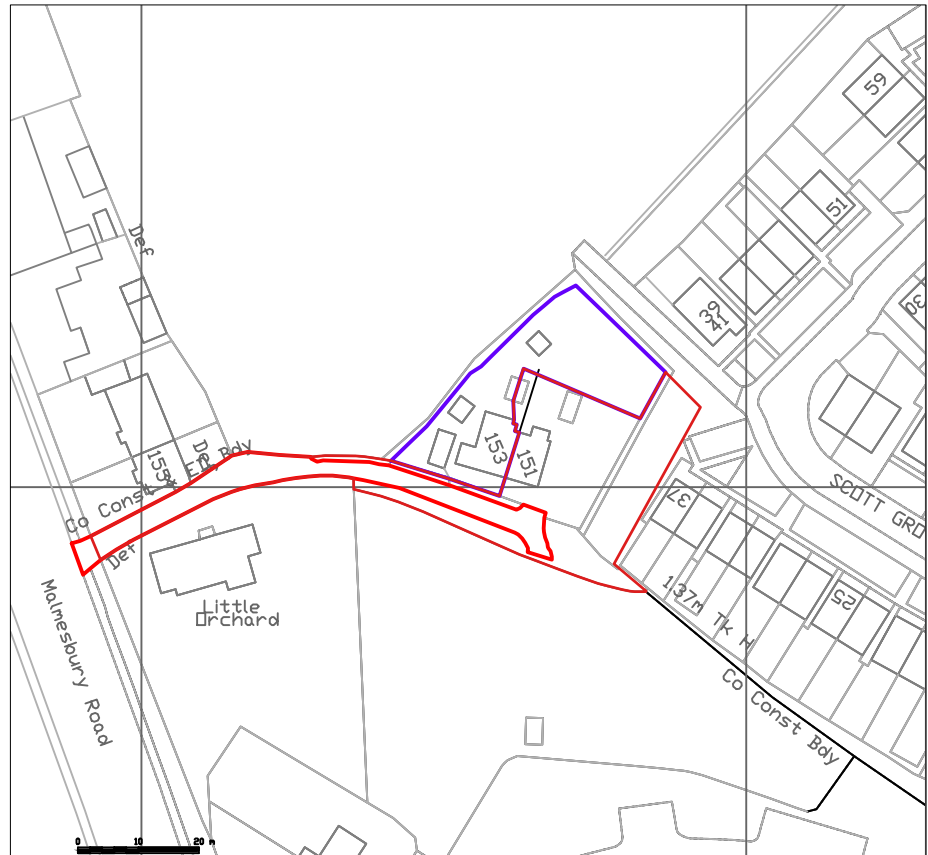


* COPYRIGHT.
DO NOT SCALE EXCEPT FOR PLANNING PURPOSES.
CHECK ALL DIMENSIONS ON SITE.
THIS DRAWING IS ONLY TO BE USED ON THE SITE
FOR WHICH DESIGNED.

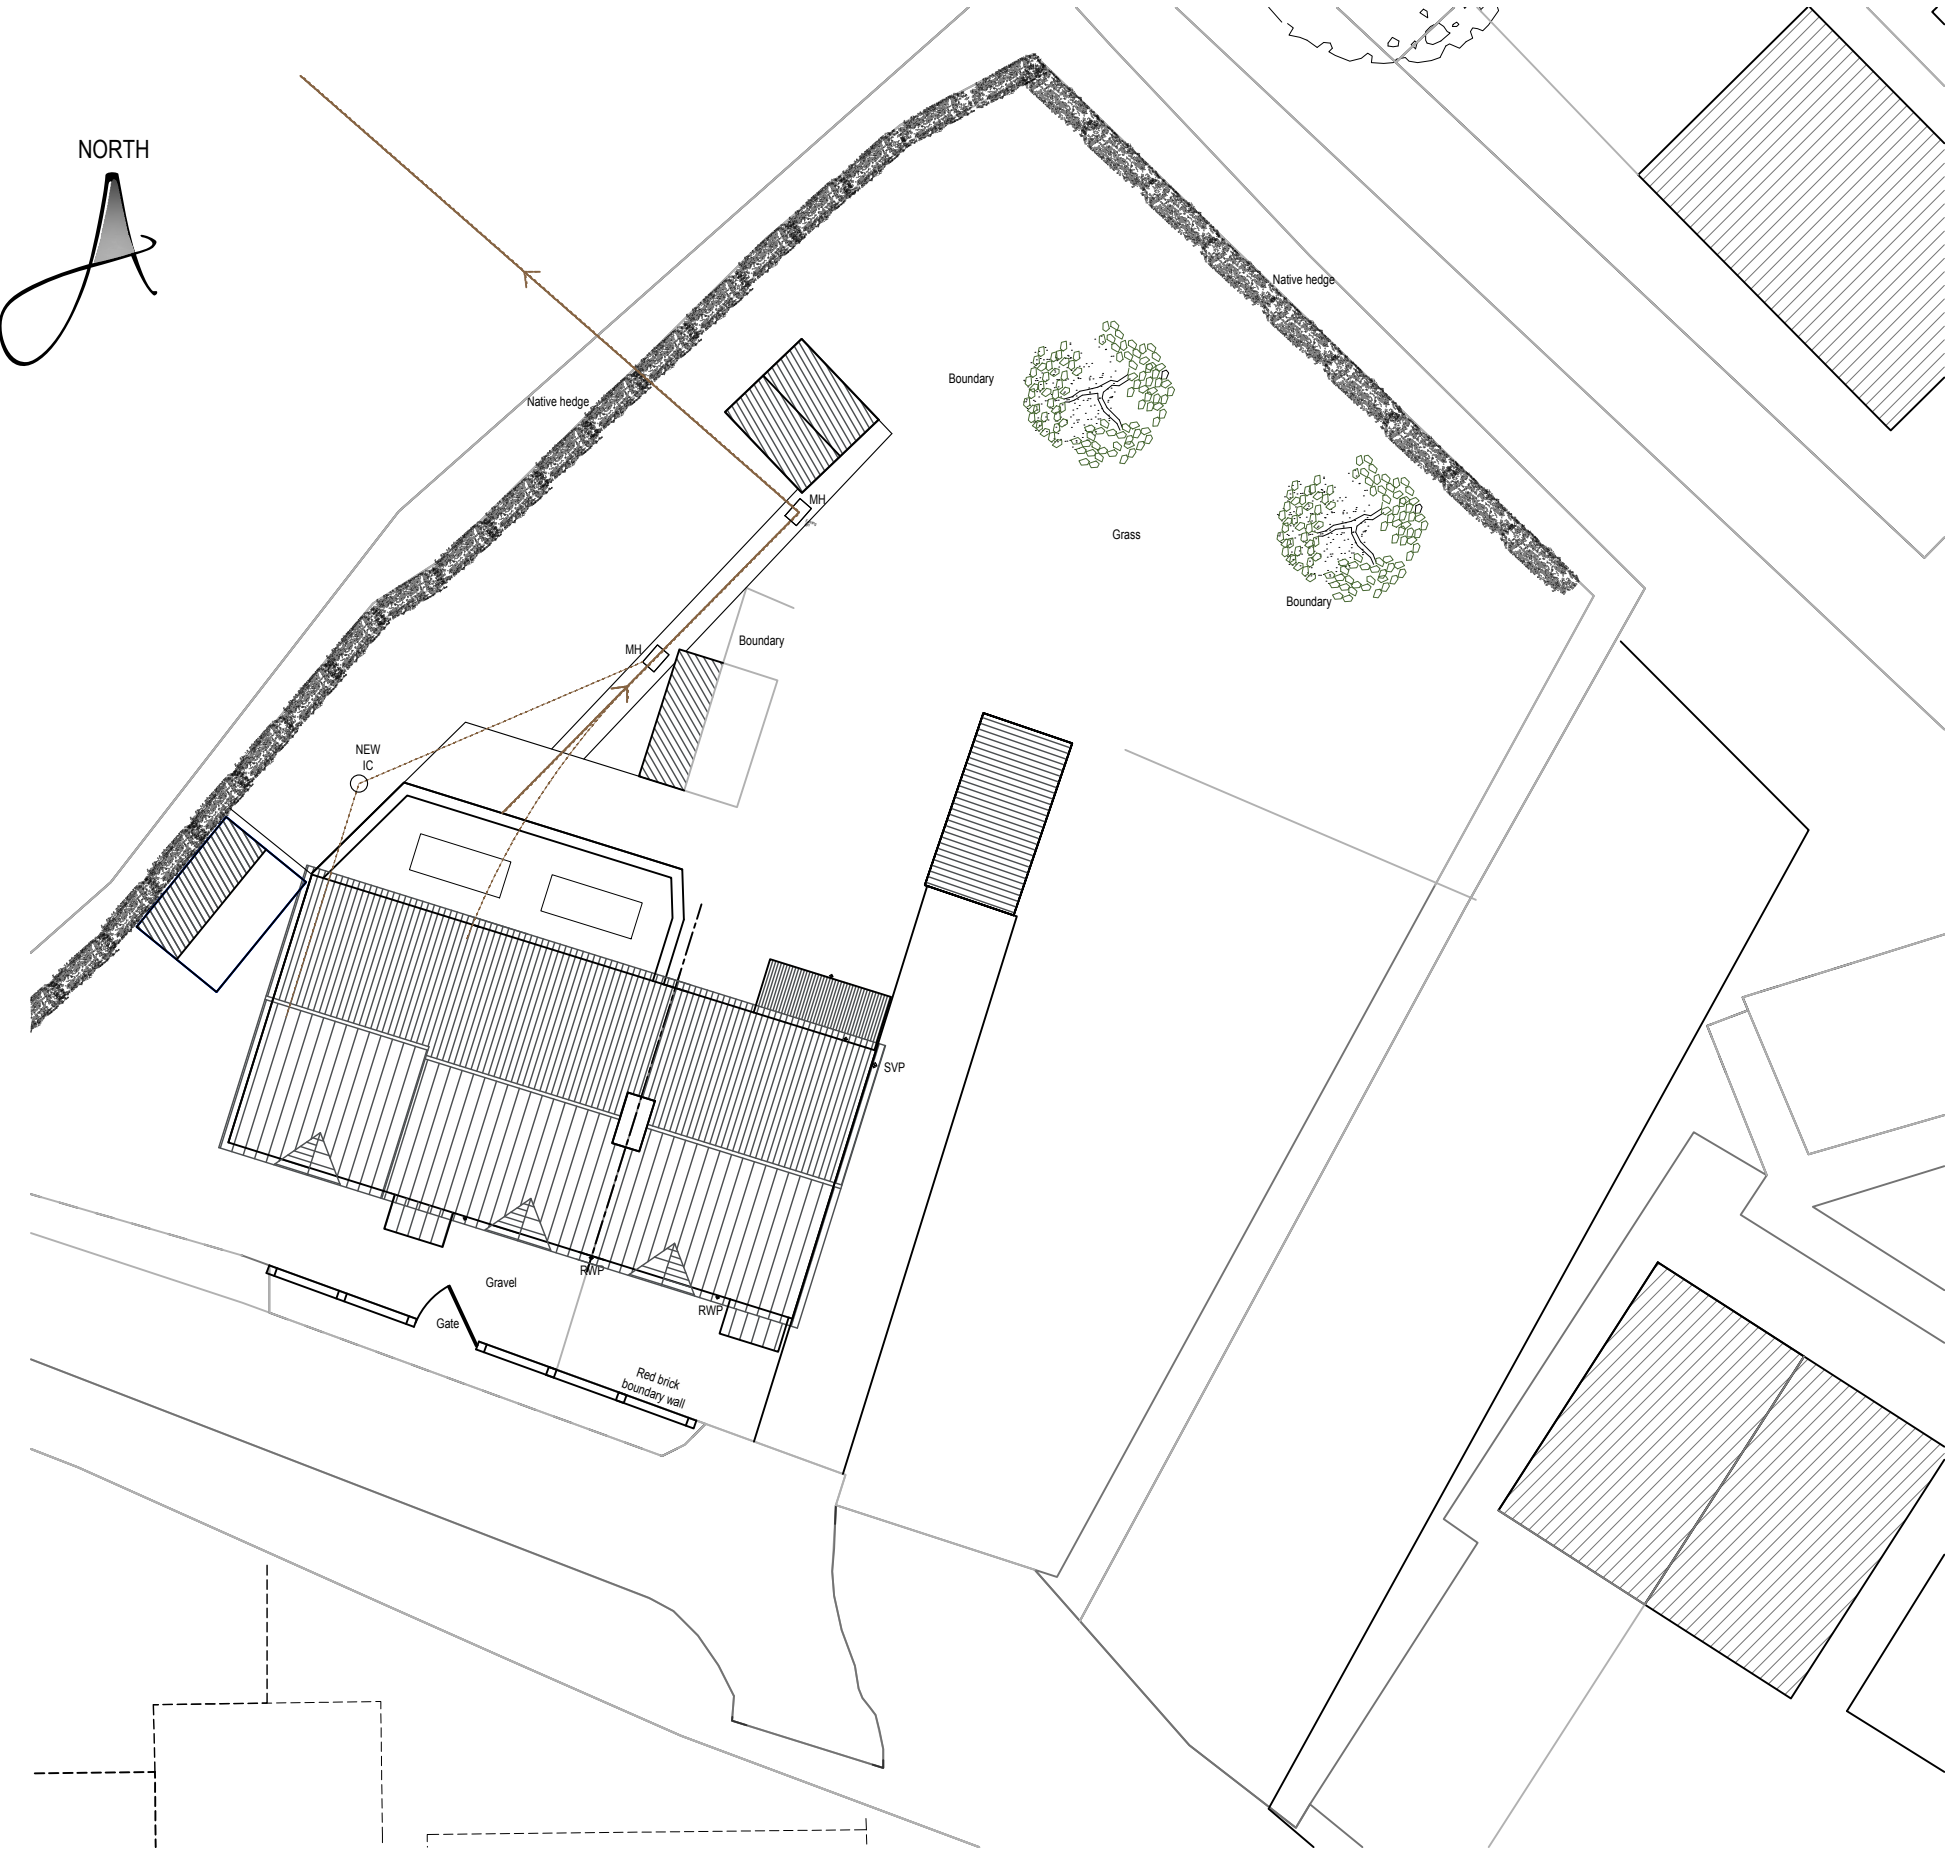


SITE LOCATION PLAN

 

LEGEND

- Site Boundary
- Access Boundary
- Existing tree planting.
- Existing greenery.
- Access Door
- Primary Access Door

EXISTING SITE PLAN

 

REVISIONS		DATE
CLIENT: MR & MRS HODGES		
PROJECT: PROPOSED SINGLE STOREY REAR EXTENSION & REPLACEMENT GARAGE AT: 151 MALMESBURY ROAD, CHIPPENHAM, WILTSHIRE, SN15 5LP		
TITLE: EXISTING SITE PLAN SITE LOCATION PLAN		
DRAWN: RJ	SCALES @ A3:	
CHECKED: JA	1:200,	
DATE: DEC 25	1:1250	
DRG No: AA/25/43/01	REV.: -	

Armstrong
architecture

THE OLD BAKEHOUSE, 21 TIMBER STREET,
CHIPPENHAM, WILTSHIRE, SN15 3BS
01249 404 004 info@armstrongarchitecture.co.uk