

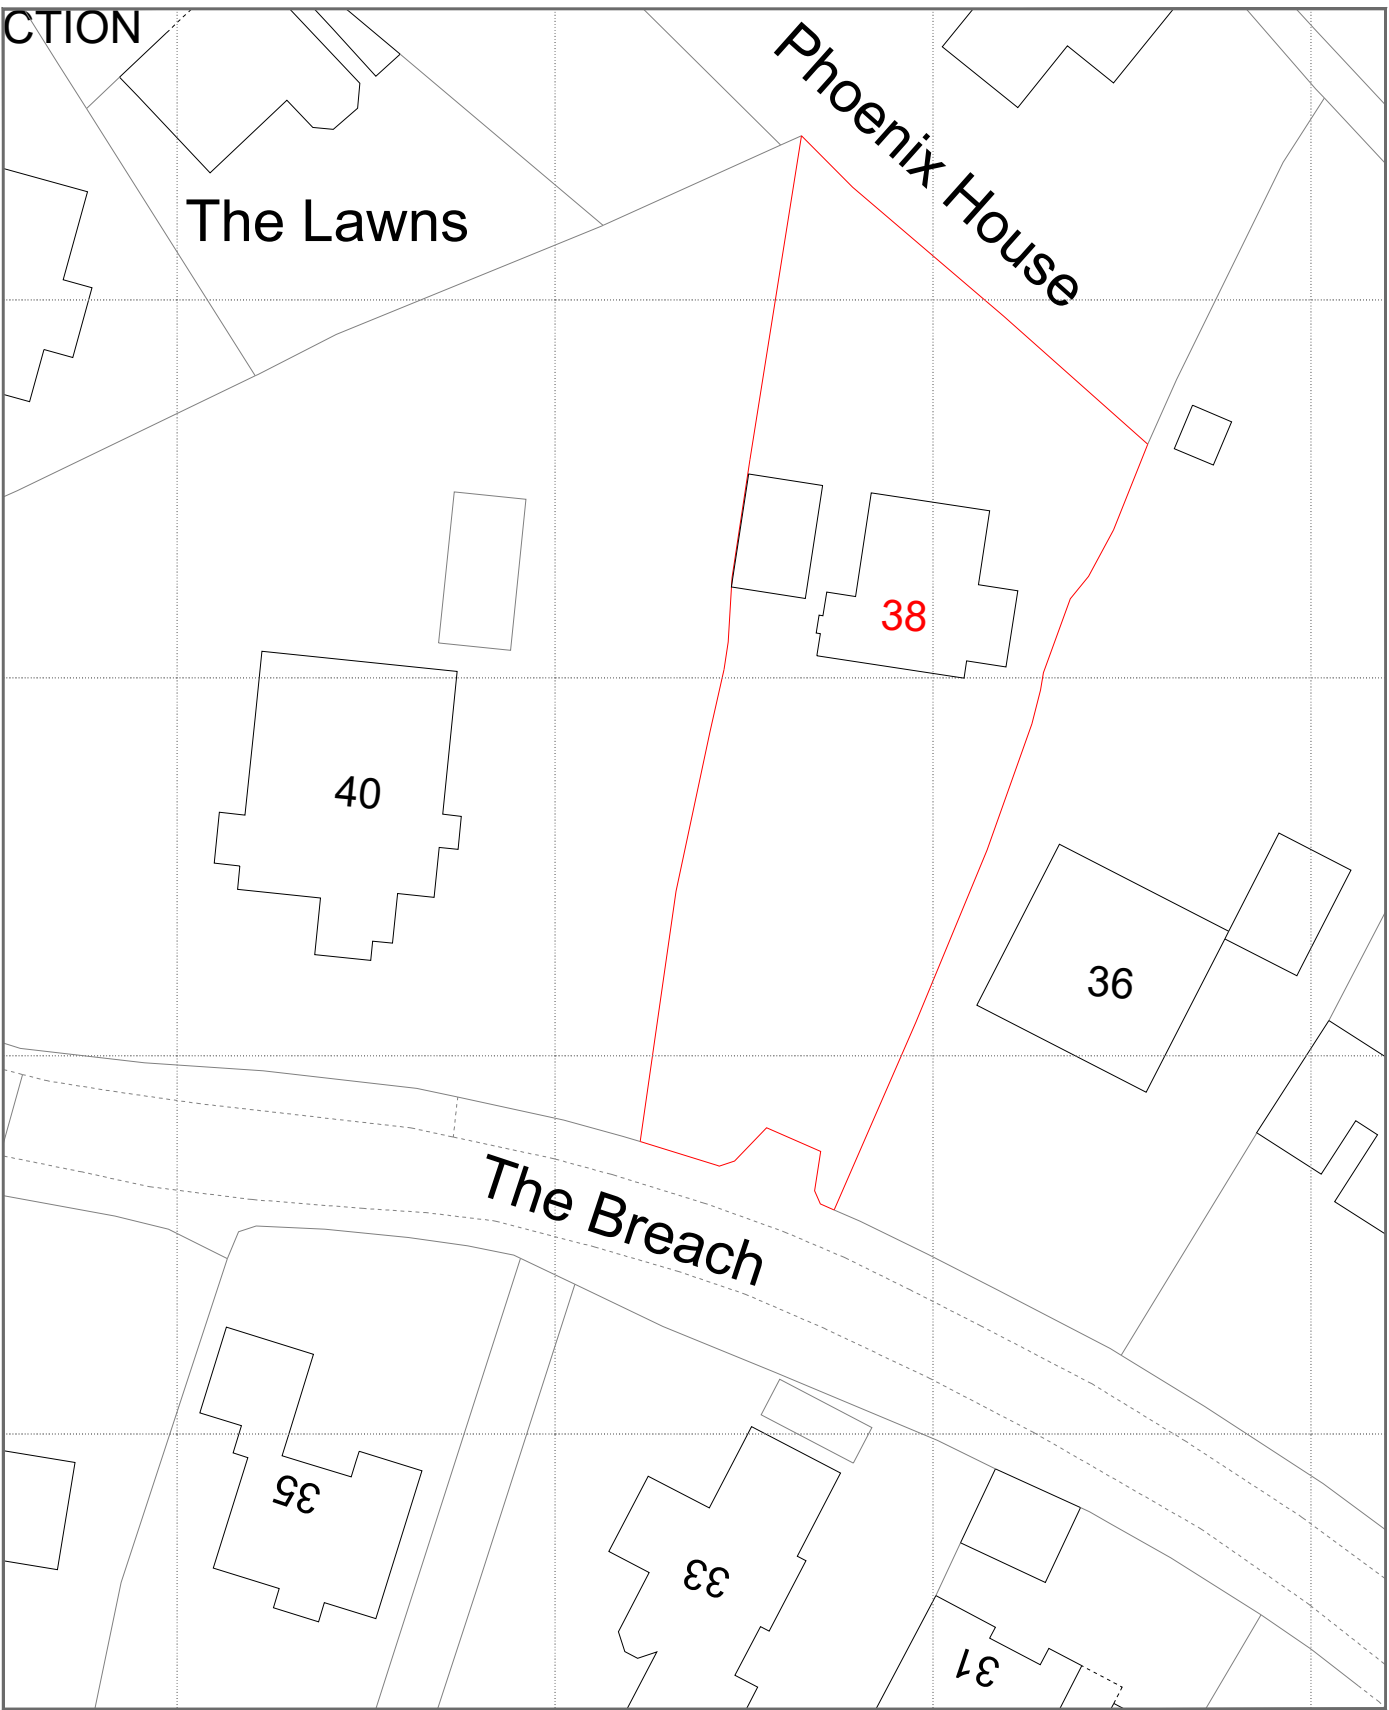


NOTE: NOT FOR CONSTRUCTION

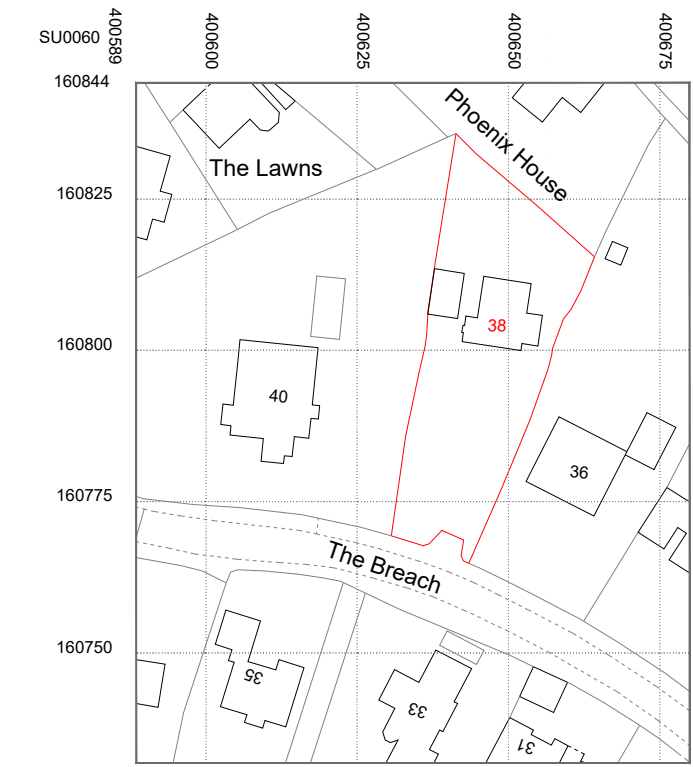

EXISTING SITE LOCATION PLAN 1:500


KEY: — SITE BOUNDARY

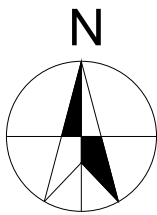

SITE LOCATION PLAN 1:1250



PROPOSED SITE LOCATION PLAN 1:500

 

- Reproduction in whole or in part is forbidden without written permission from BAYA
- All dimensions to be cross checked on site prior to construction. Any discrepancies to be reported to BAYA immediately
- Print out to actual size.
- Copyright in design of this drawing is the property of BAYA

38 The Breach, Devizes
SN10 5BJ

Date:10/09/2026

Scale: As noted @ A2

Drawing Code: 38/TB-03

Revision: R0

Site Plans (Existing & Proposed)



0800 998 7701 info@bayadesign.co.uk
13 Clifton Vale, Bristol, BS8 4PT

Copyright in design of this drawing is the property of BAYA