

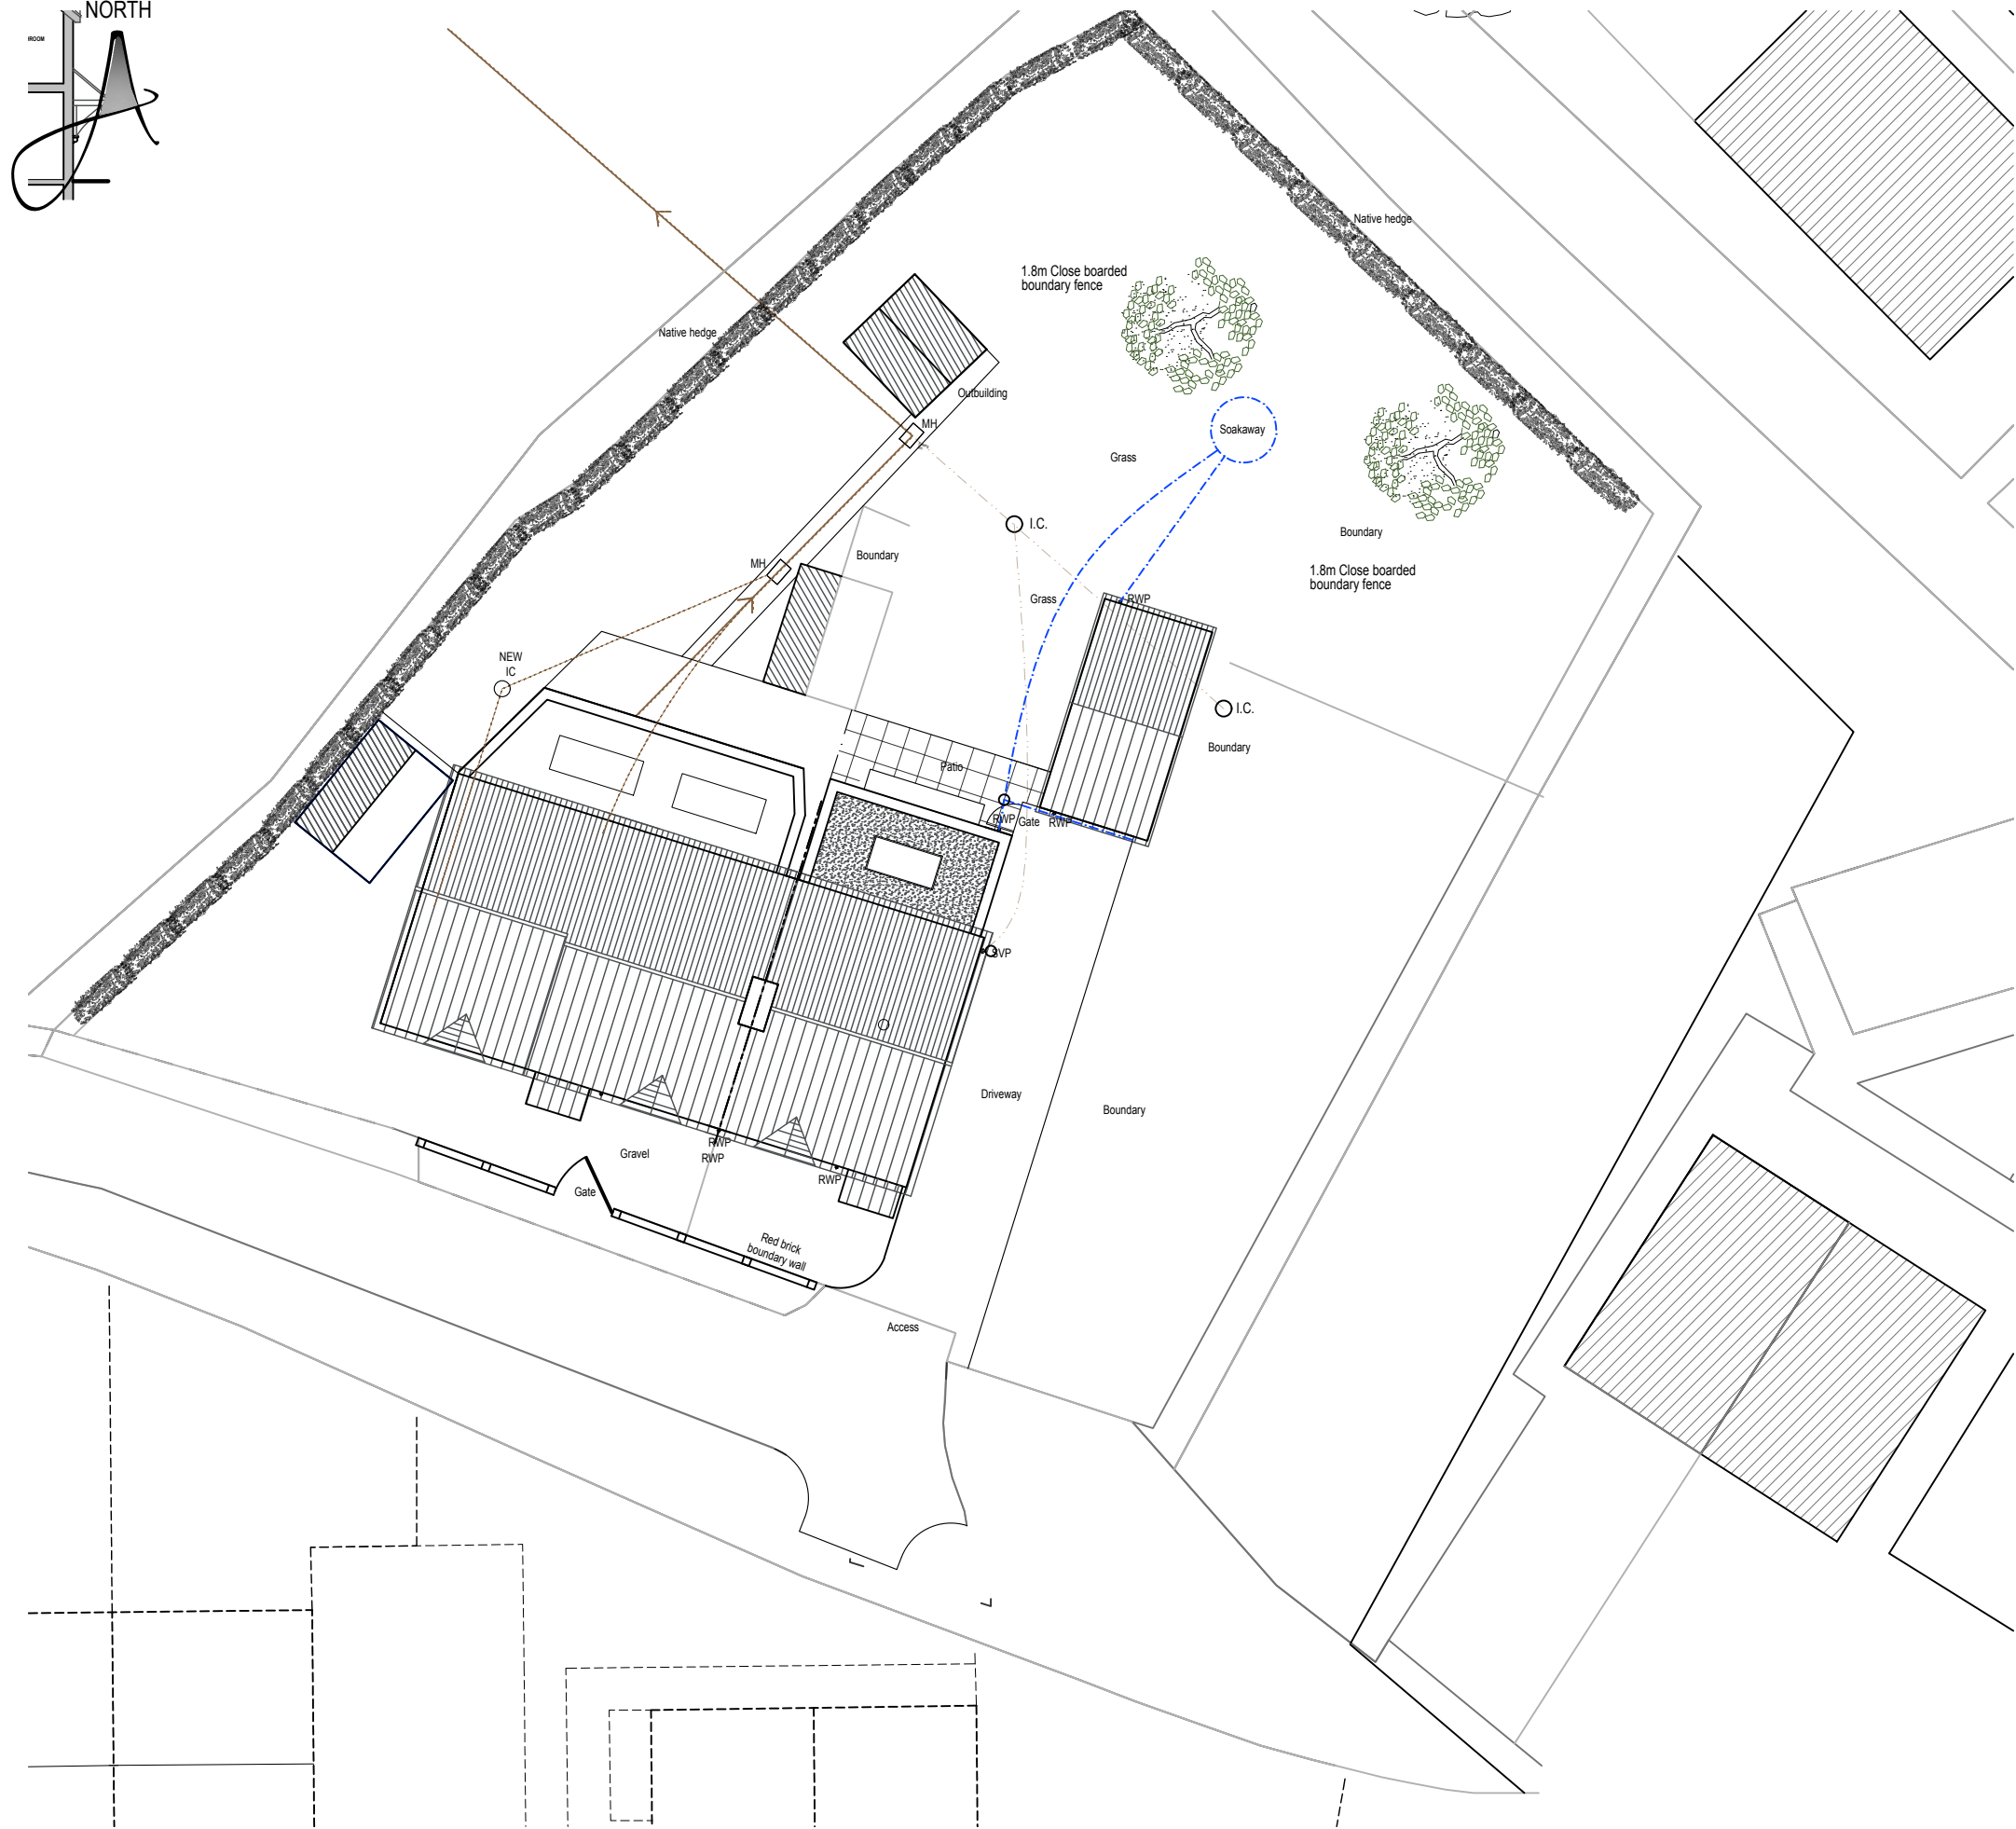


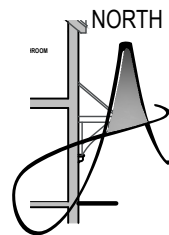

PROPOSED SITE PLAN

* COPYRIGHT.
DO NOT SCALE EXCEPT FOR PLANNING PURPOSES.
CHECK ALL DIMENSIONS ON SITE.
THIS DRAWING IS ONLY TO BE USED ON THE SITE
FOR WHICH DESIGNED.

 

REVISIONS		DATE
CLIENT: MR & MRS HODGES		
PROJECT: PROPOSED SINGLE STOREY REAR EXTENSION & REPLACEMENT GARAGE AT: 151 MALMESBURY ROAD, CHIPPENHAM, WILTSHIRE, SN15 5LP		
TITLE: PROPOSED SITE PLAN		
DRAWN: RJ	SCALES @ A3:	
CHECKED: JA	1:200	
DATE: DEC 25		
DRG No: AA/25/43/11	REV.: -	

Armstrong
architecture

THE OLD BAKEHOUSE, 21 TIMBER STREET,
CHIPPENHAM, WILTSHIRE, SN15 3BS
01249 404 004 info@armstrongarchitecture.co.uk