


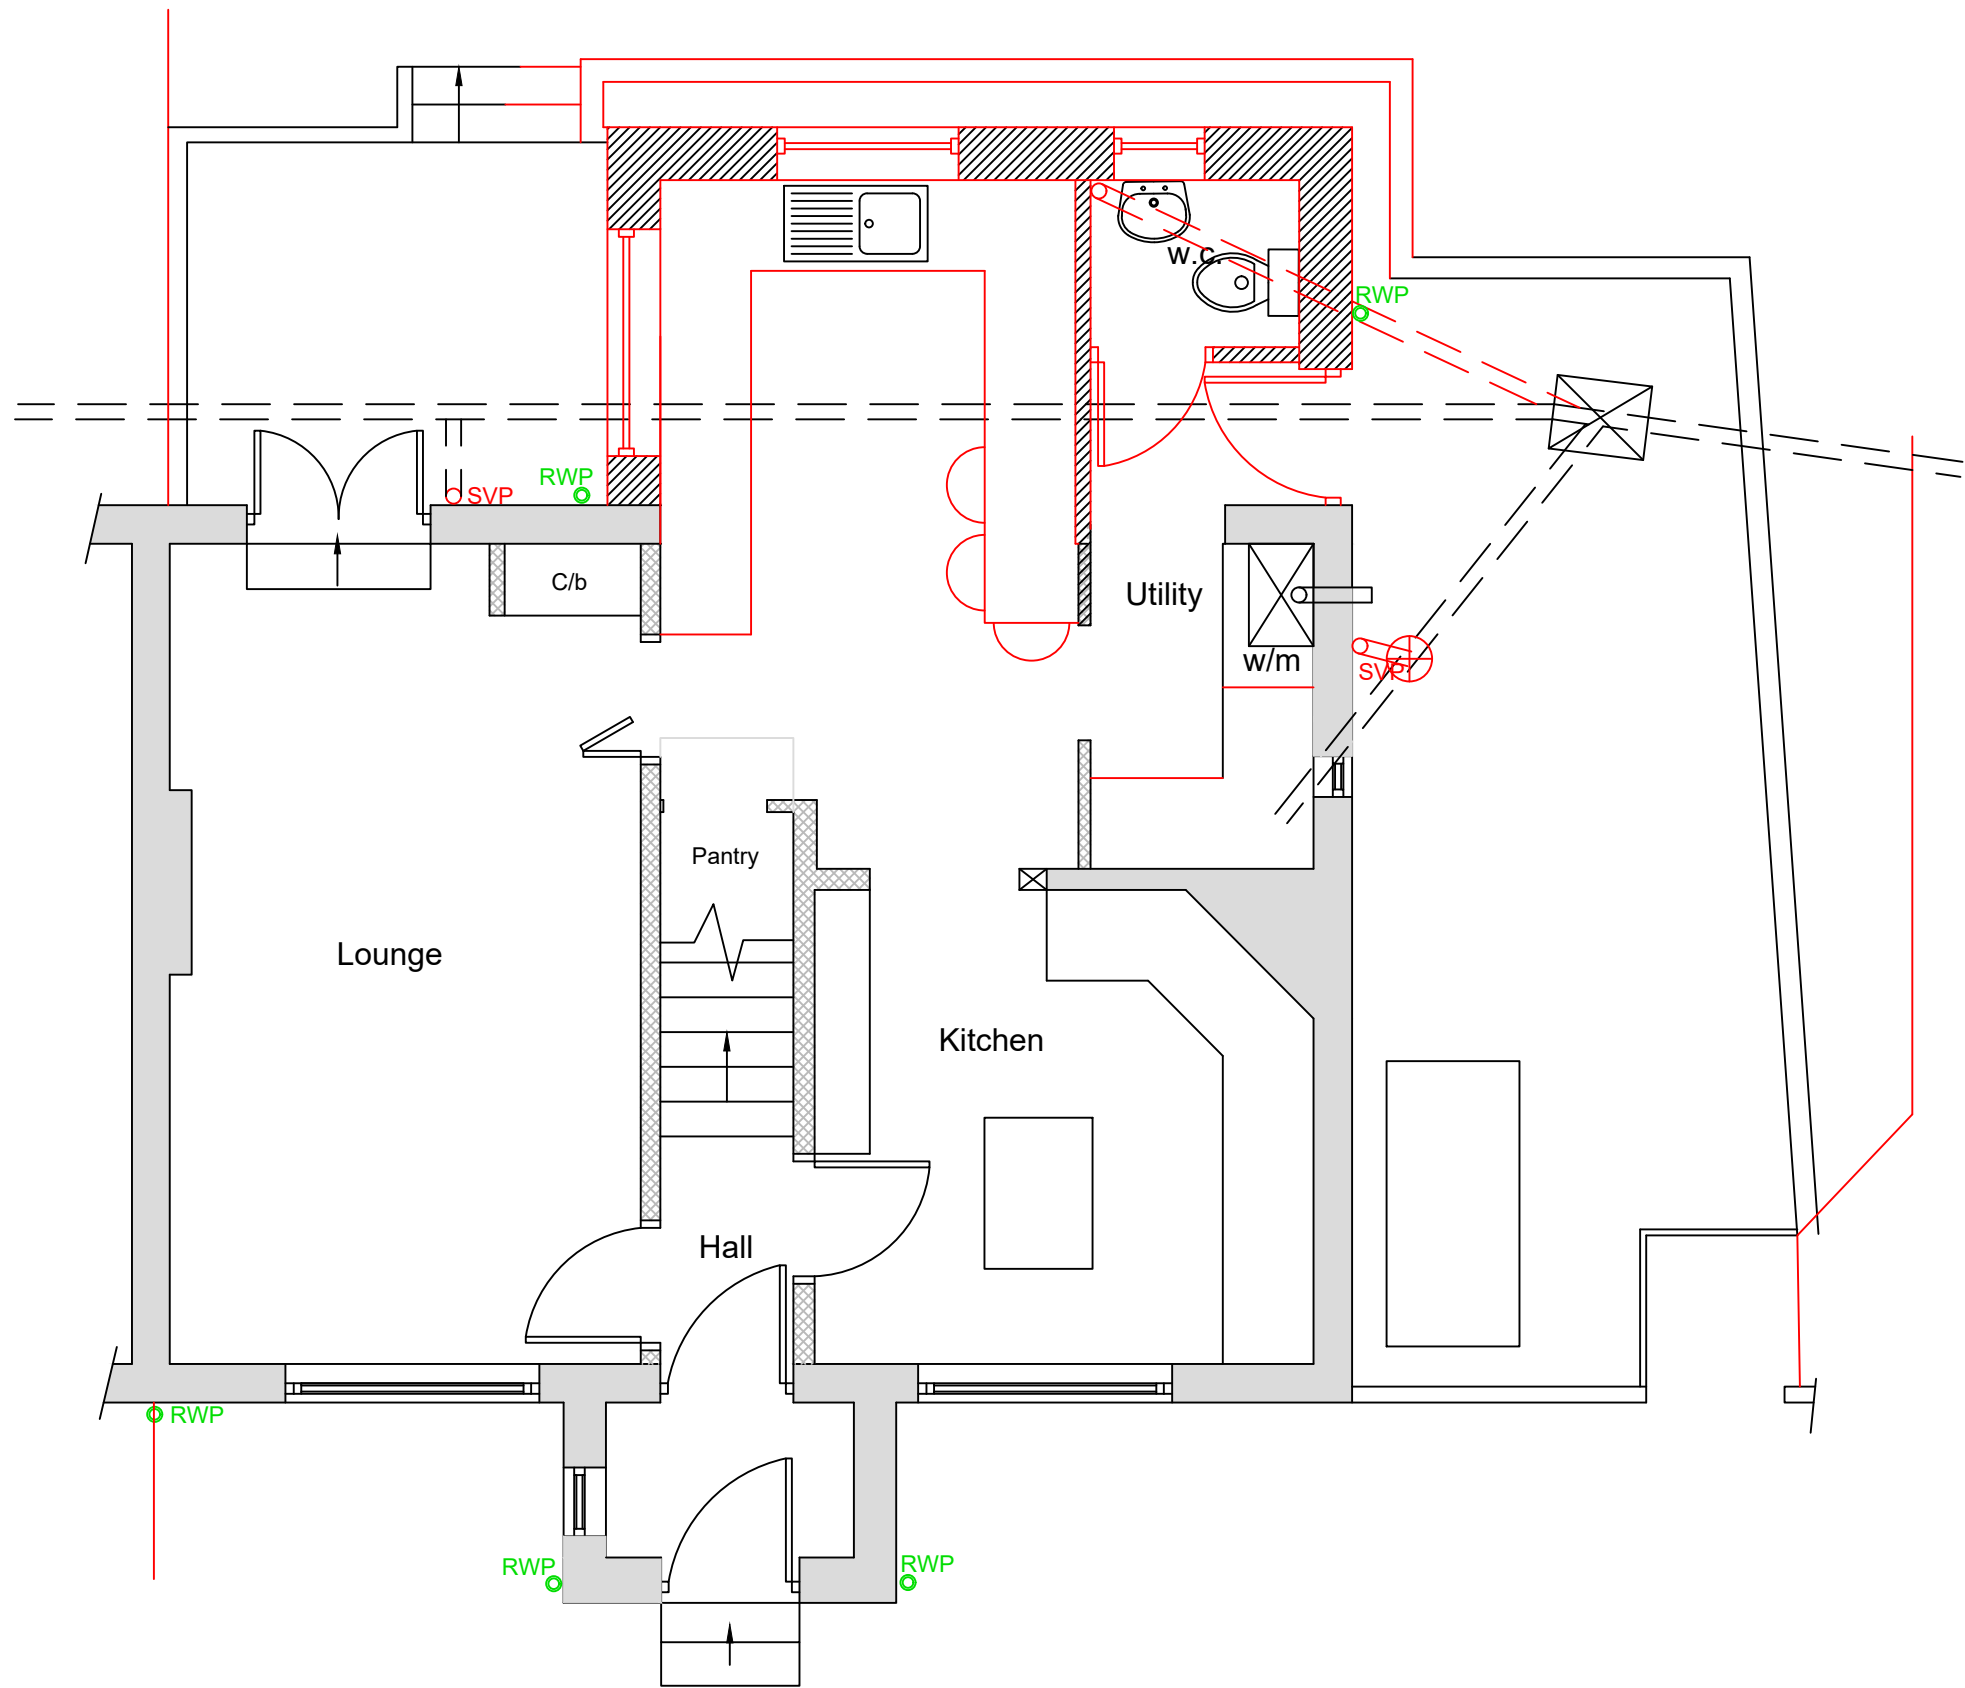


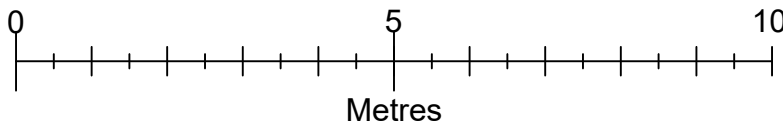


Building Materials:-
Walls:- White render to match existing
Roof:- Profile concrete tiles to match existing
Windows & Doors:- Green upvc to match existing
Rainwater Goods:- Upvc to match existing

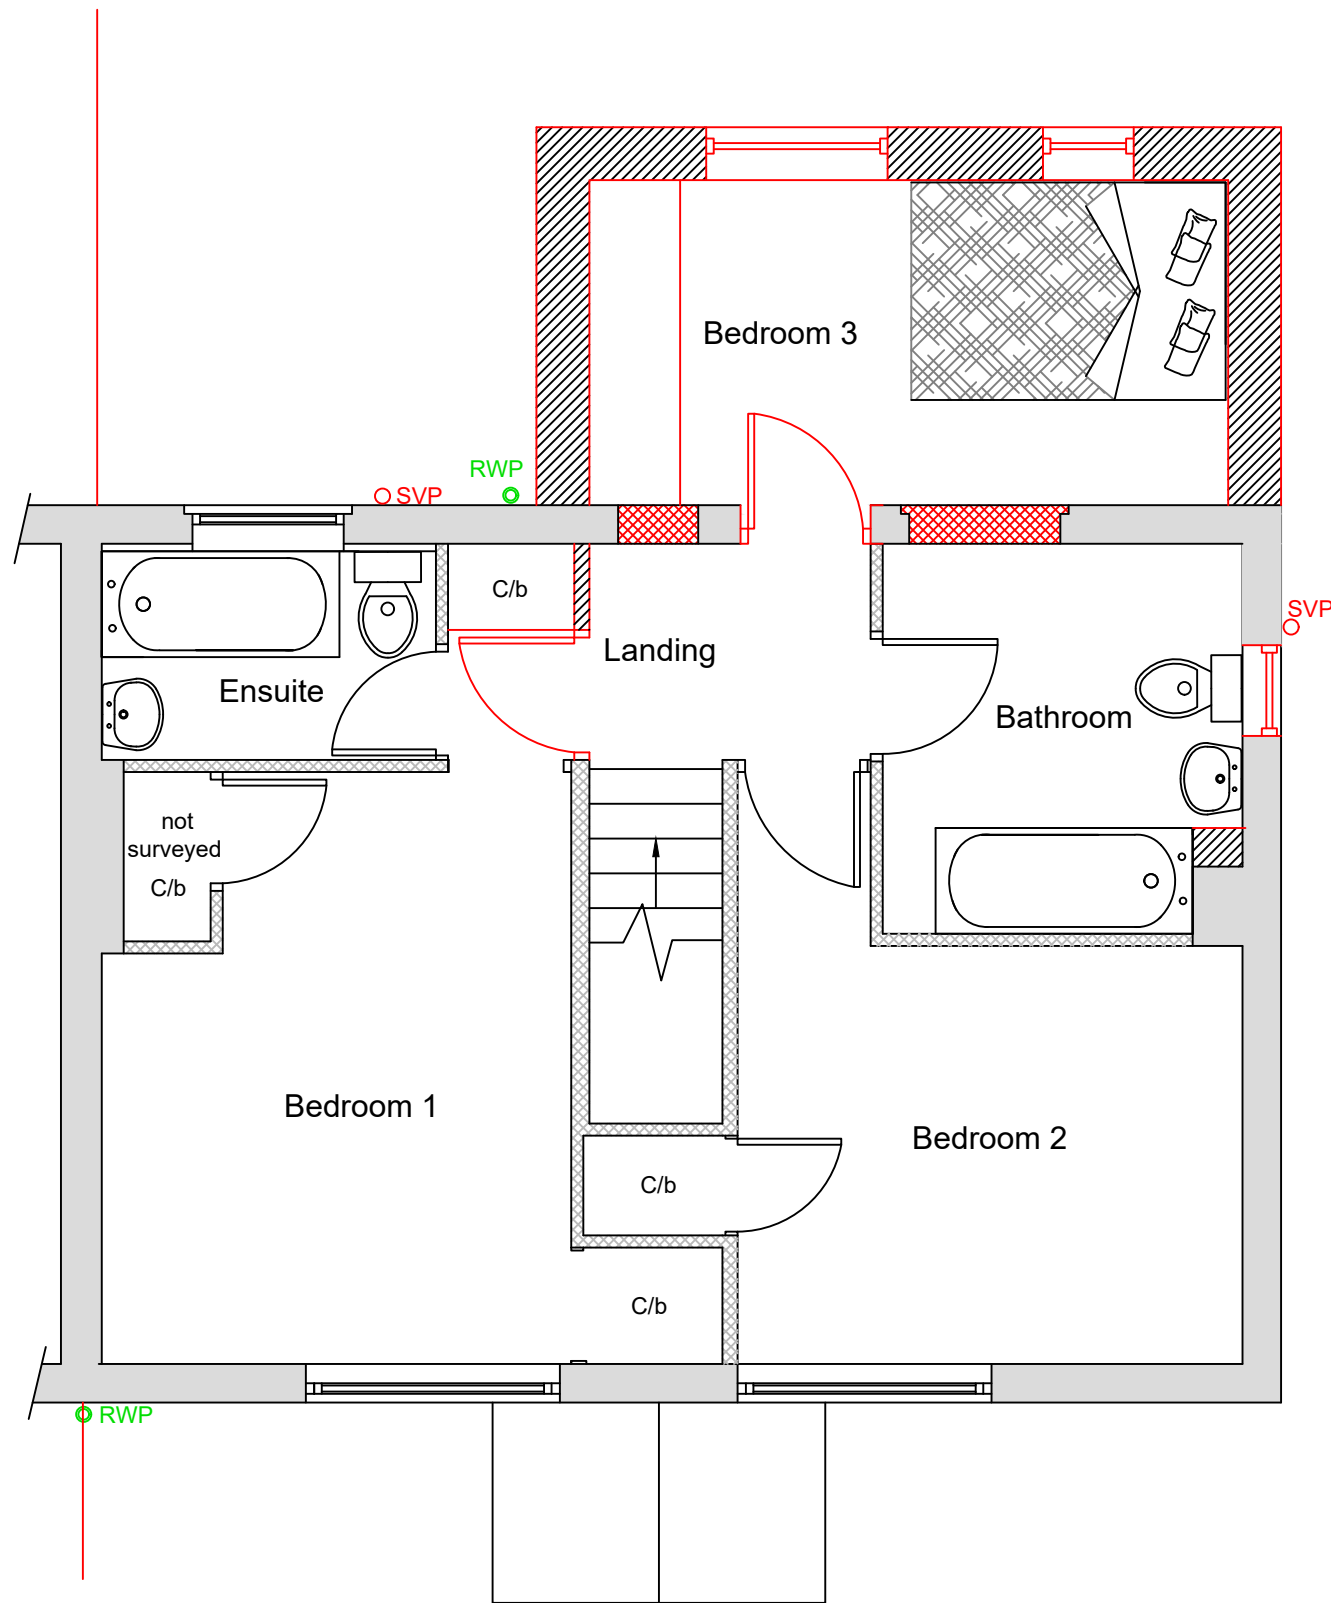

Proposed Ground Floor Plan 1:50

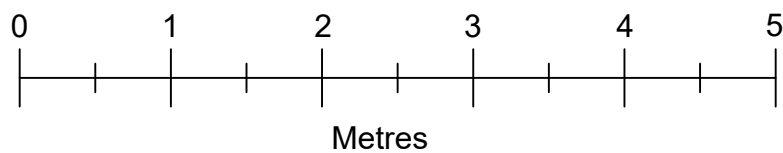

Proposed First Floor Plan 1:50

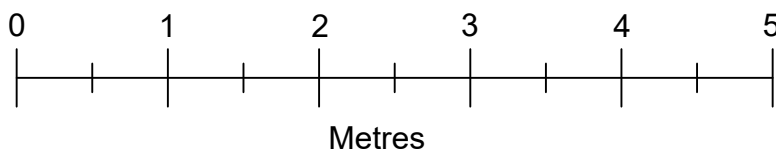

<u>Drawn by</u>	A Harlow & Son 01225 938329	
<u>Proposed Two Storey Rear Extension for</u> <u>Mr & Mrs Joyce</u> <u>1 The Grove</u> <u>Codford</u> <u>Wiltshire</u> <u>BA12 0NT</u>		
A1 Papersize		
<u>Scale</u>	1:100, 1:50	<u>Drawing No AH2026/67</u> Sheet 1 of 2
<u>Date</u>	17th Sept 2026	