


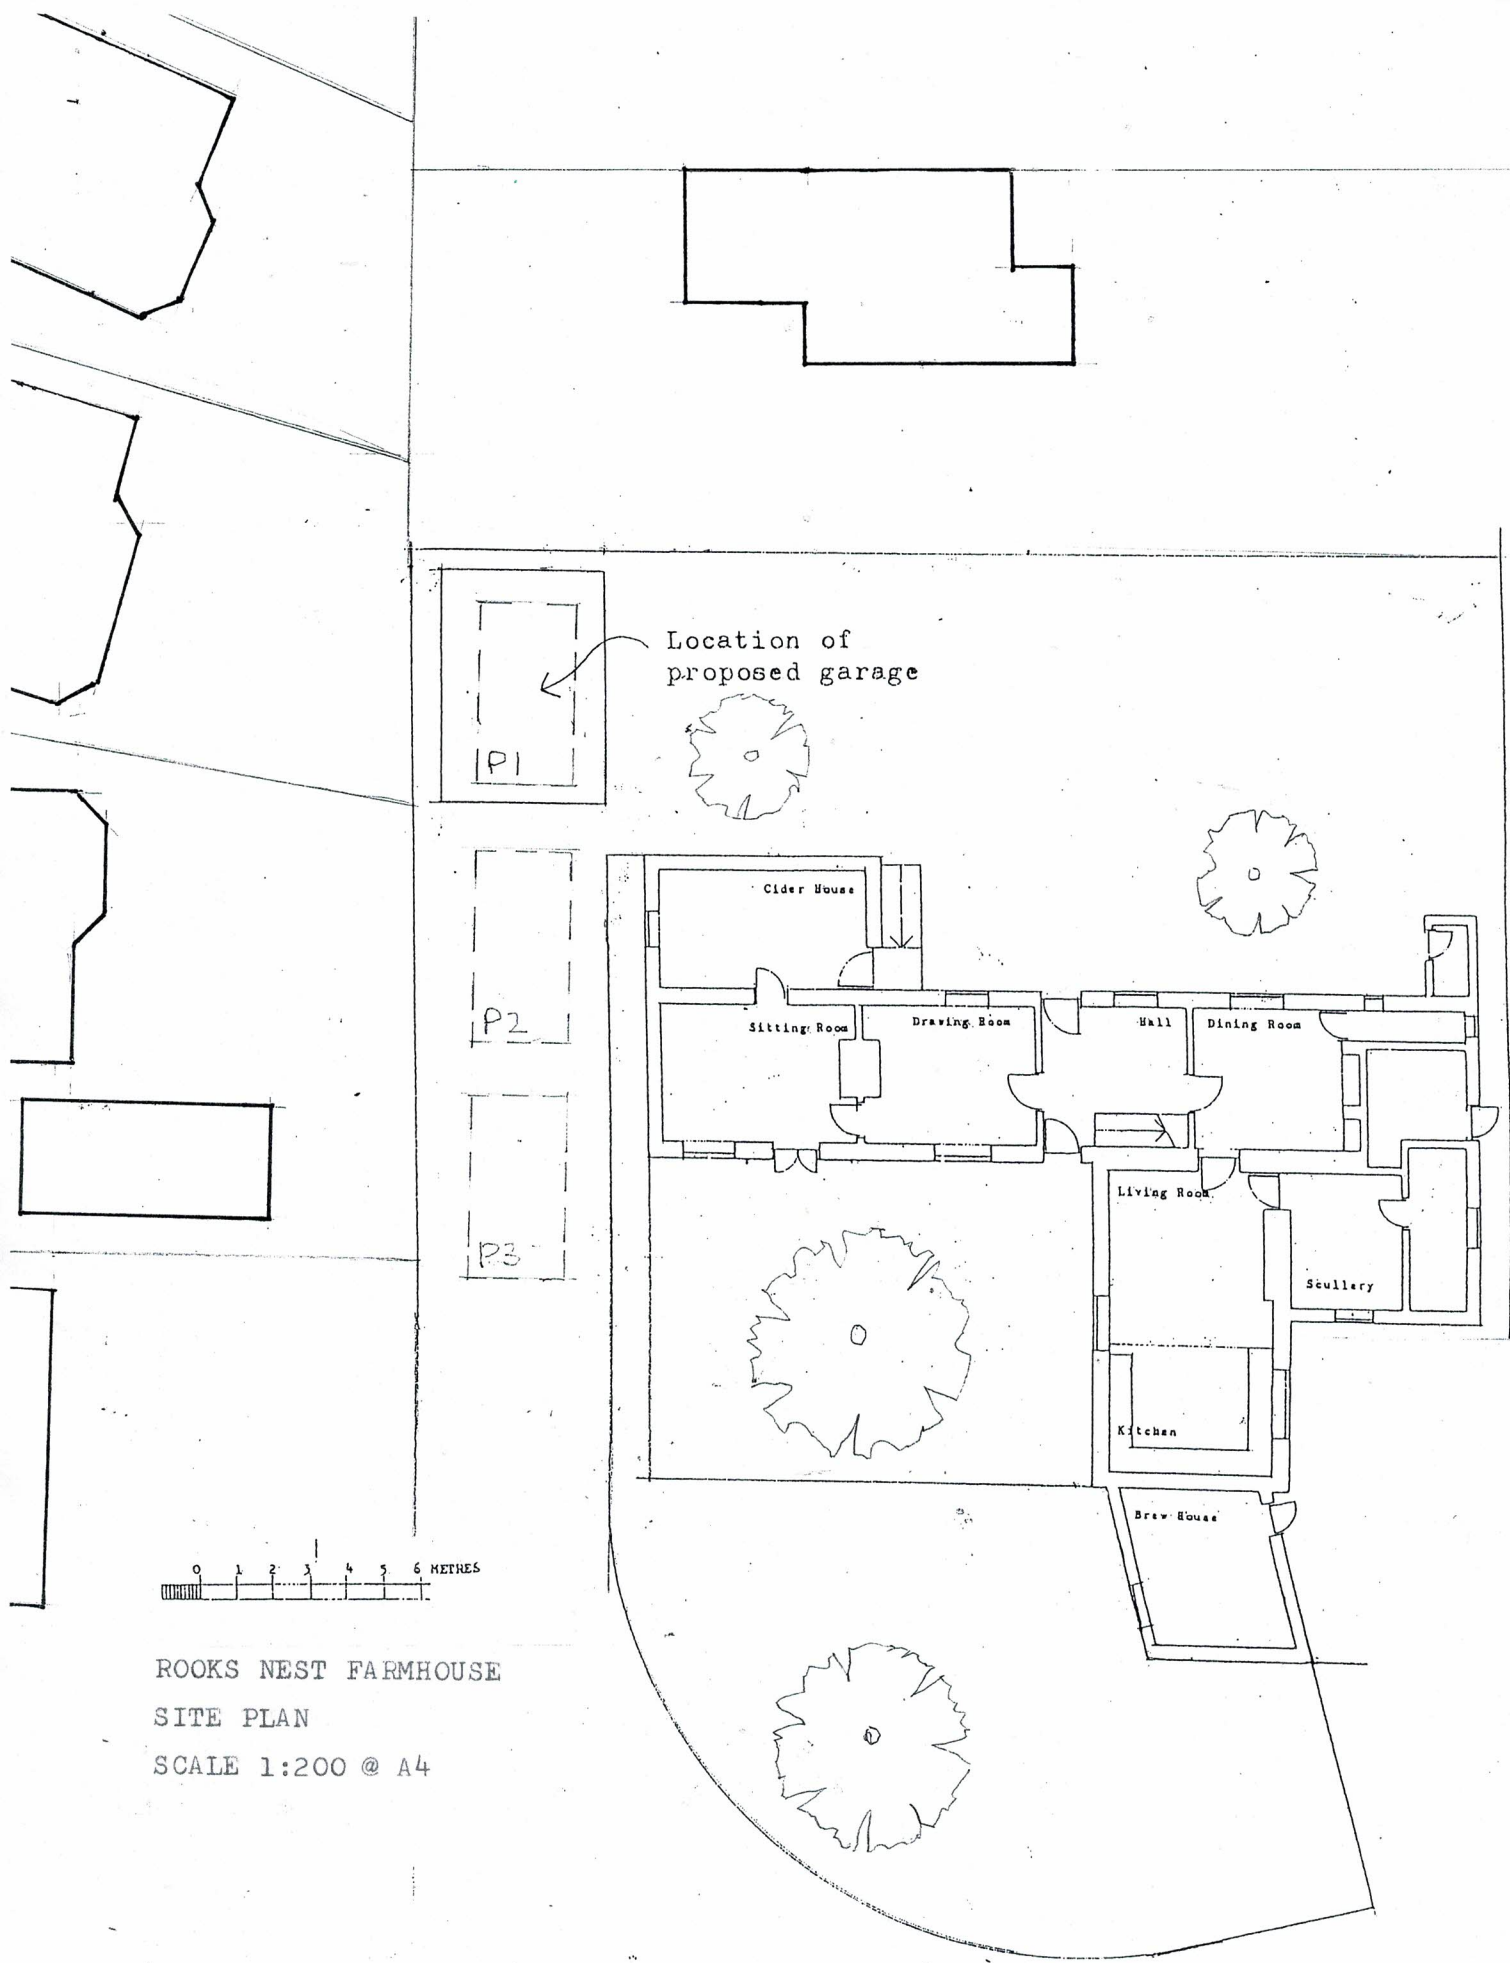

ROOKS NEST FARMHOUSE
SITE PLAN
SCALE 1:200 @ A4