


General Notes

This drawing is copyright. It may not be reproduced or disclosed either wholly or in part without written consent from DALE ROBERTS DESIGN. All dimensions are to be checked on site prior to commencement of work. Figured dimensions are to be taken in preference to scaled dimensions. If in doubt ask DALE ROBERTS DESIGN.

This drawing could be subject to a Planning / Building Regulations application and should this be the case all works undertaken prior to approval are at the contractors / clients risk.

This drawing has received Planning approval dated:


This drawing has received Building Regulations approval dated:

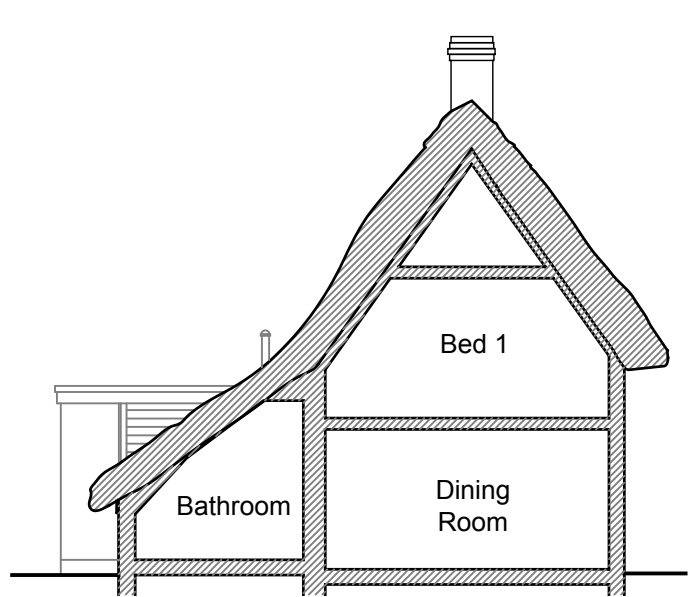

Existing Section
(Scale 1:100)




Existing North East Elevation
(Scale 1:100)

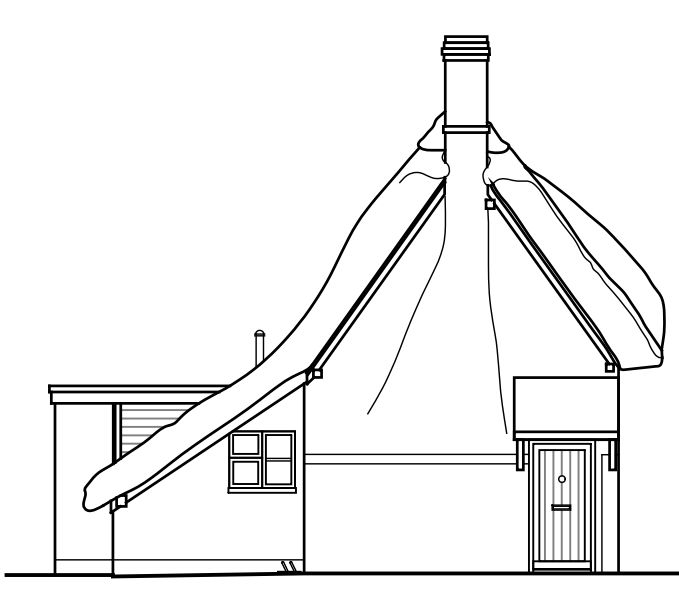



Existing North West Elevation
(Scale 1:100)




Existing South West Elevation
(Scale 1:100)

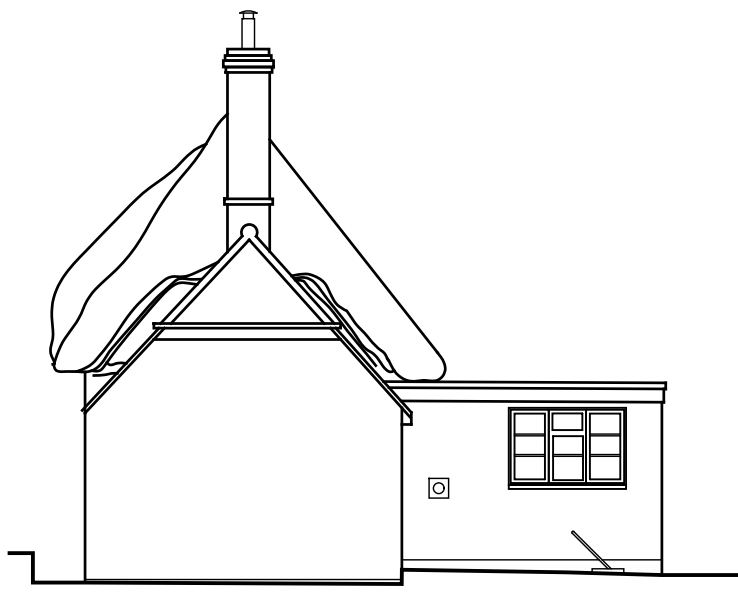

Existing South East Elevation
(Scale 1:100)

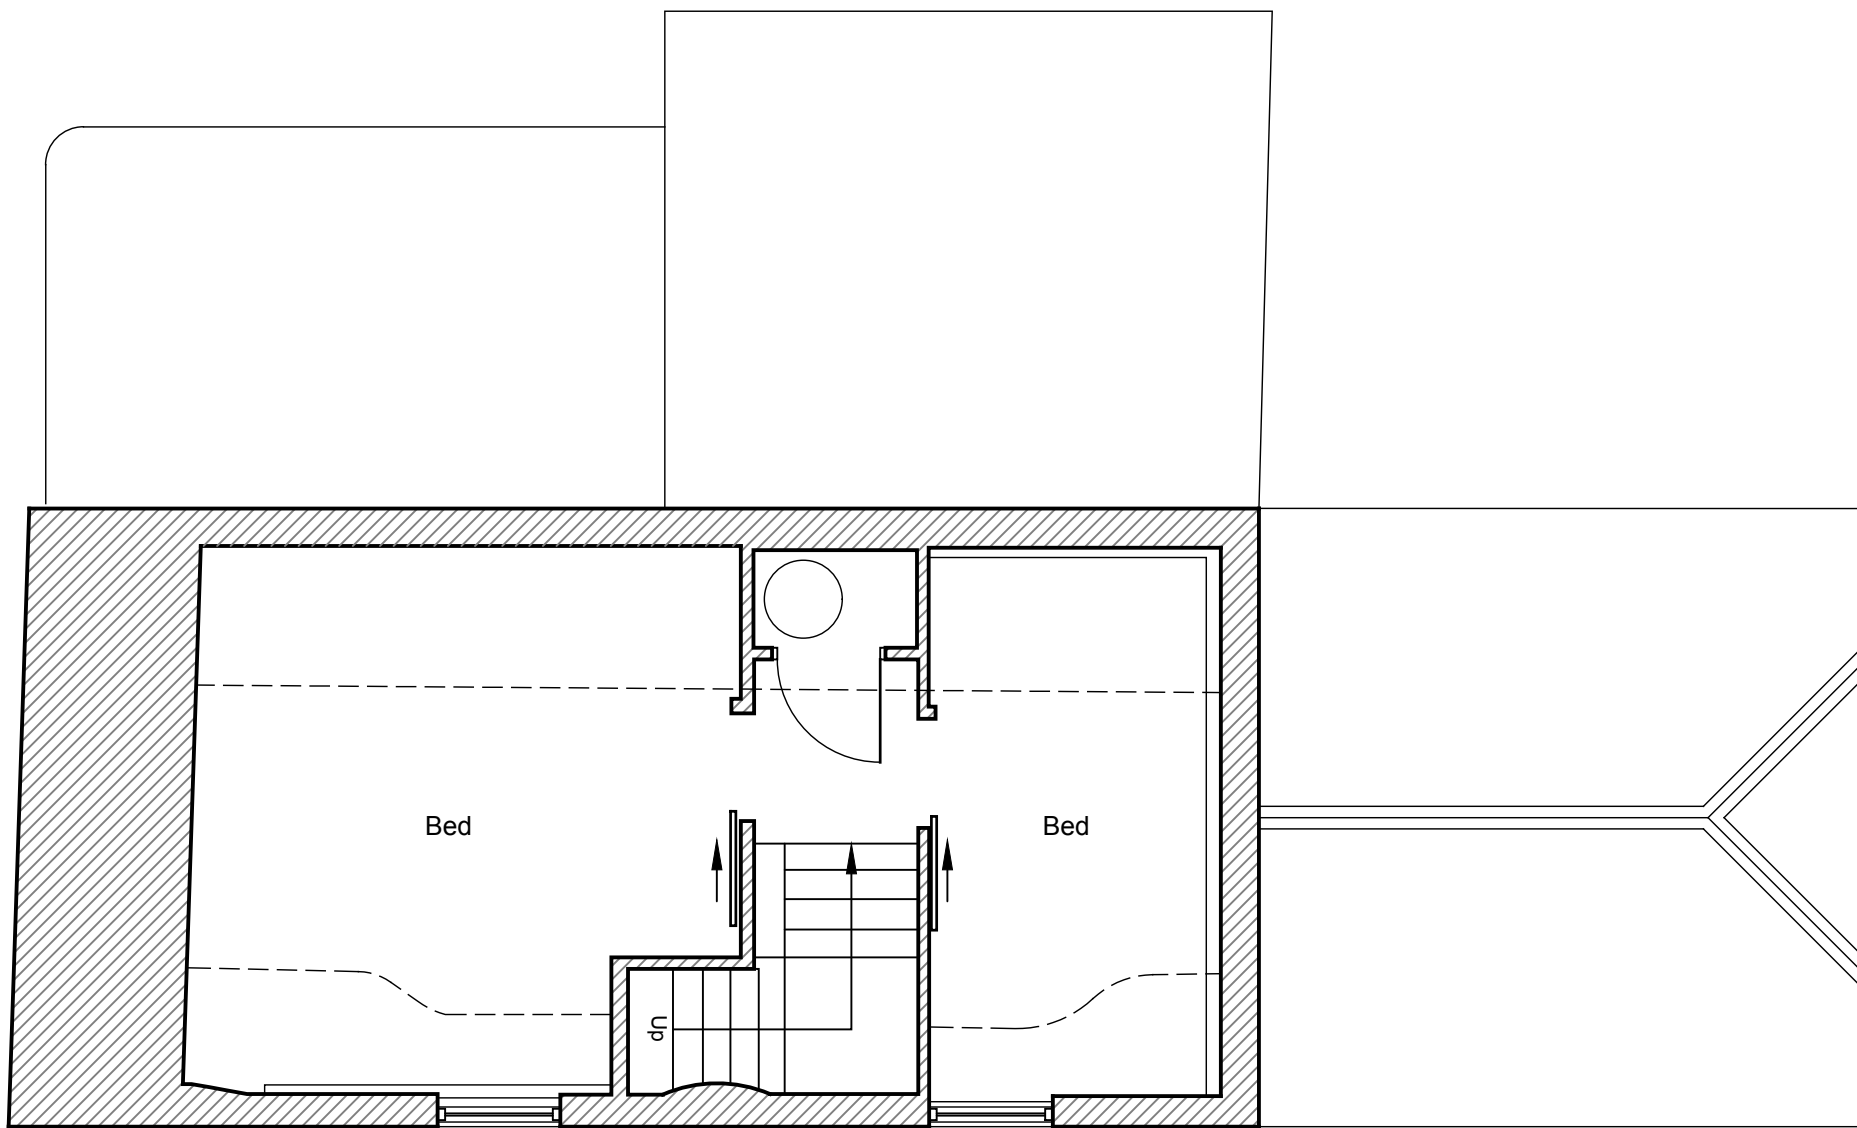 

Existing First Floor Plan
(Scale 1:50)

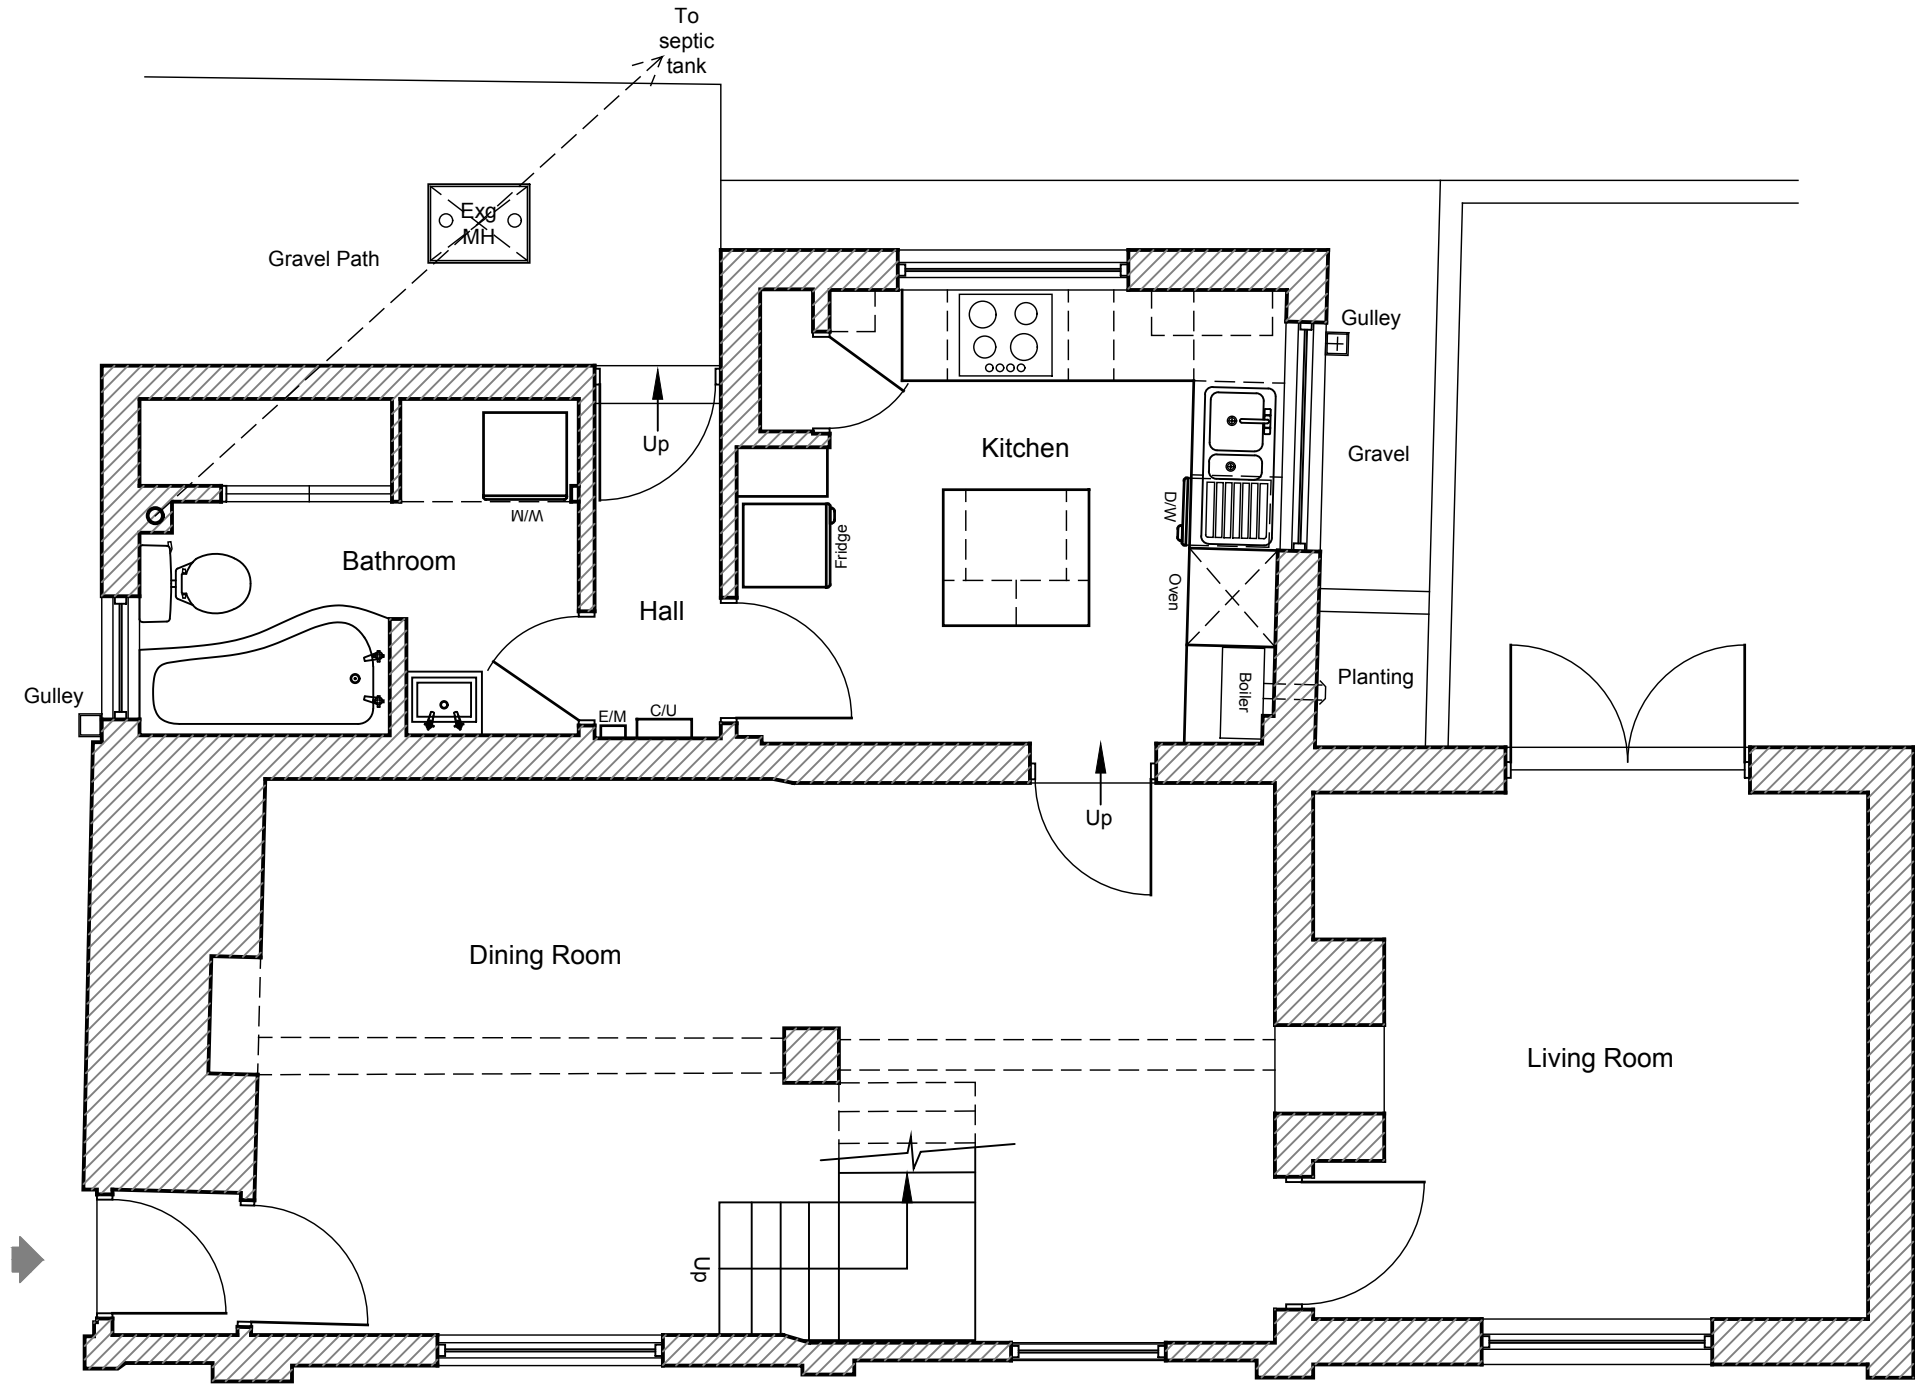

Existing Ground Floor Plan
(Scale 1:50)



No.	Revisions	Date
-----	-----------	------

Client
JANE KEMPSEY & NICK SPAVEN

Project
PROPOSED REAR EXTENSION
15 BROOK STREET
GREAT BEDWYN
MARLBOROUGH
SN8 3LZ

Drawing Title
EXISTING FLOOR PLANS & ELEVATION

	DALE ROBERTS DESIGN ARCHITECTURAL SERVICES	
	The Studio 22 Brickley Lane Devizes Wiltshire SN10 3BQ	Scale 1:50, 1:100 @ A1
	T 01380 819900 E info@drdesigns.co.uk W www.drdesigns.co.uk	Date JUL 26
	Drawn LAR	Checked

Drawing No.
26002 / P050