




key:-
ch ceiling height
FL floor level relative to external survey
h head height from floor
in immersion heater
mn minimum height from floor
max maximum height from floor
s sill height from floor
u/s height to underside

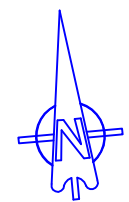


INDICATIVE

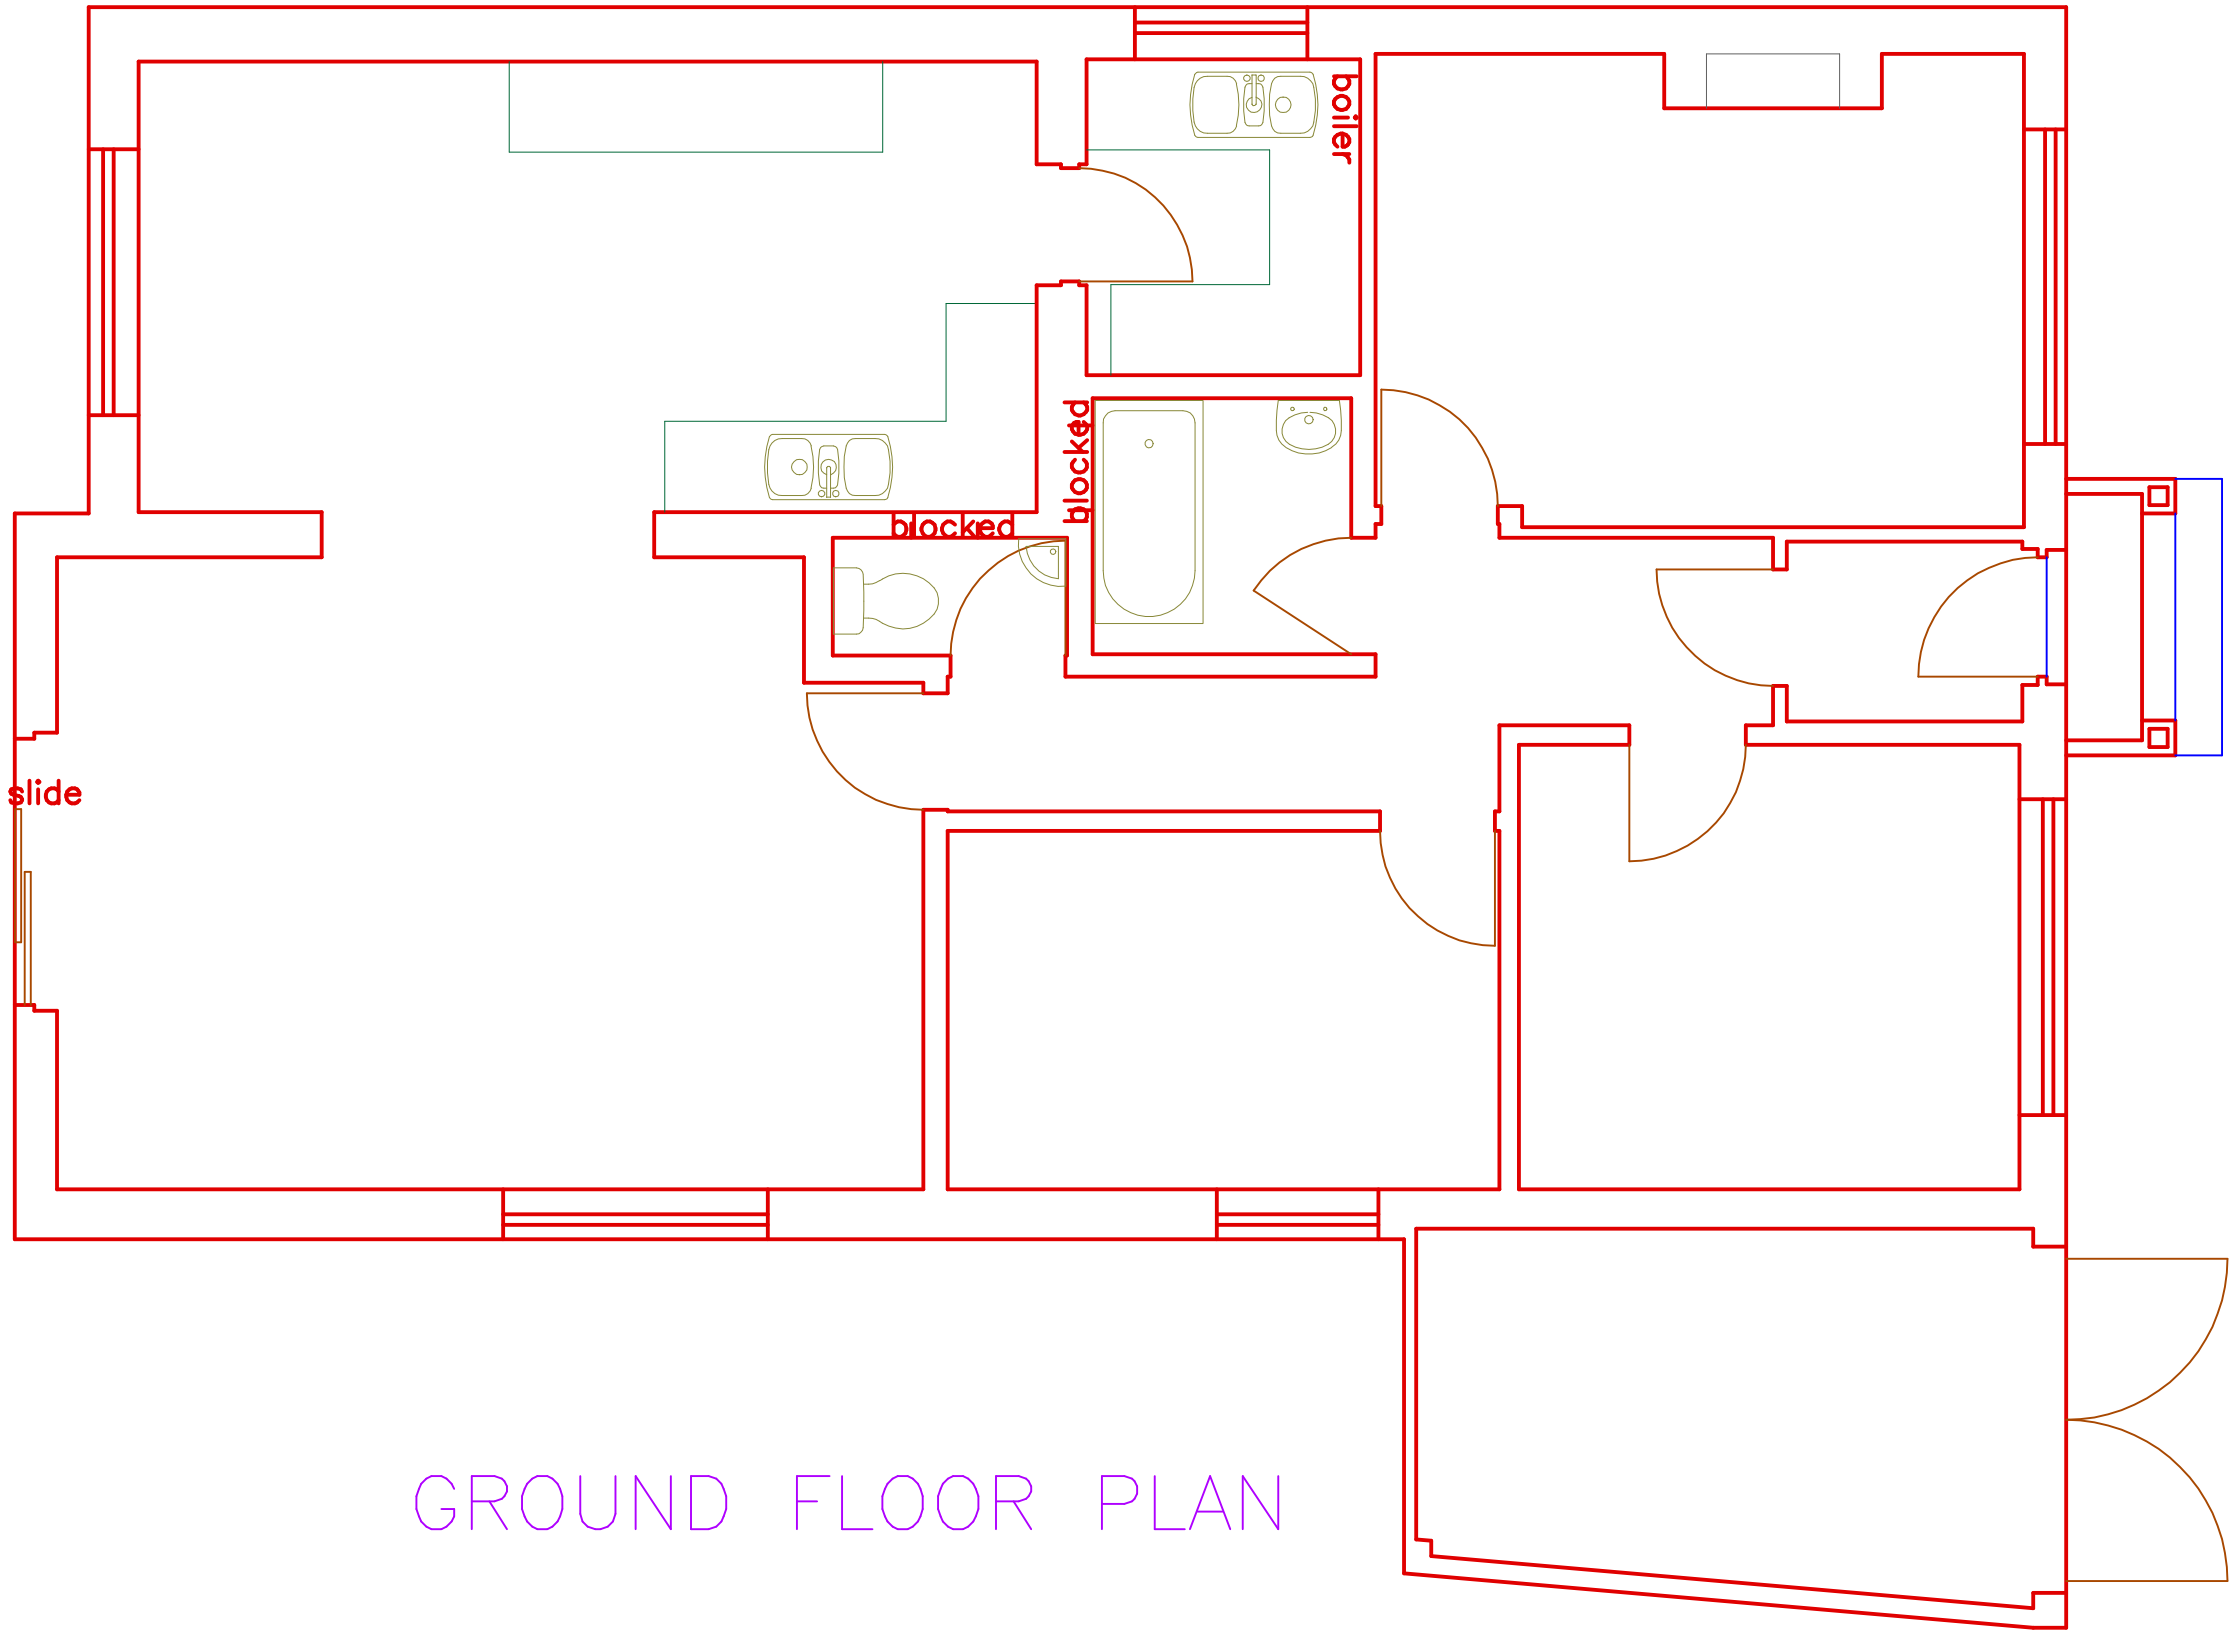


GROUND FLOOR PLAN

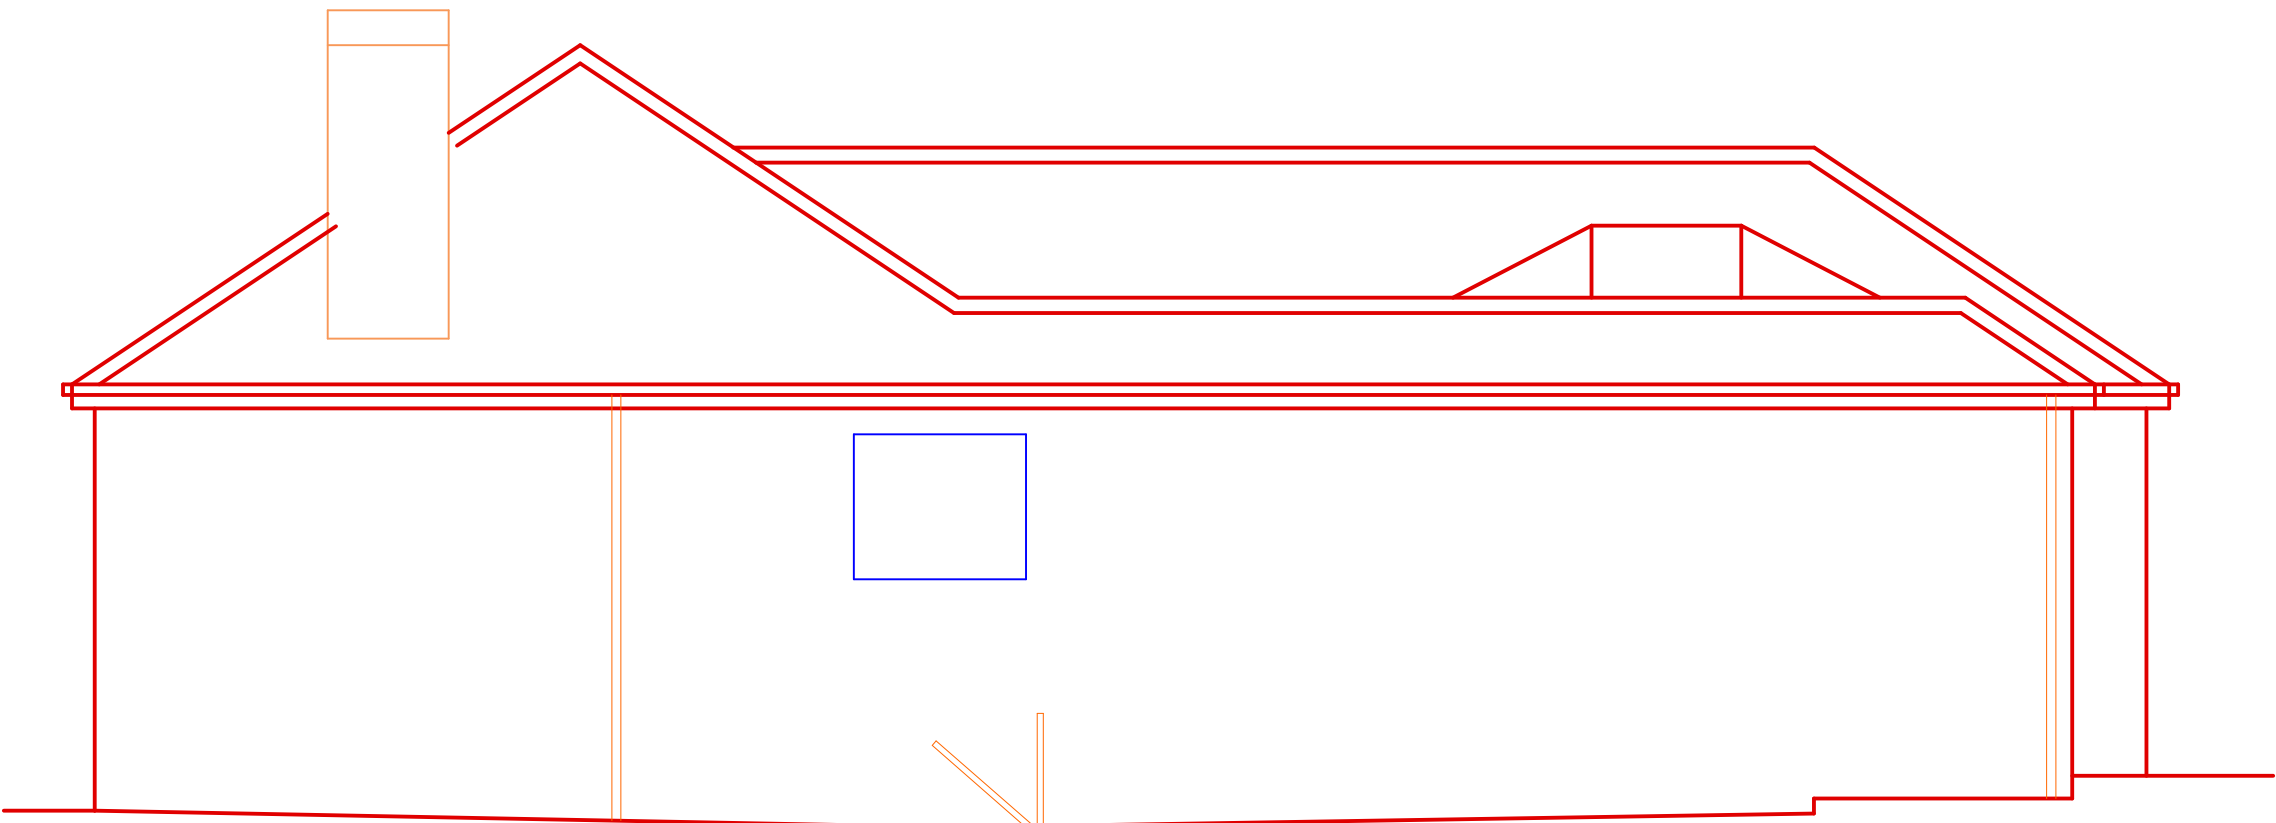


8.0m DATUM
NORTH ELEVATION

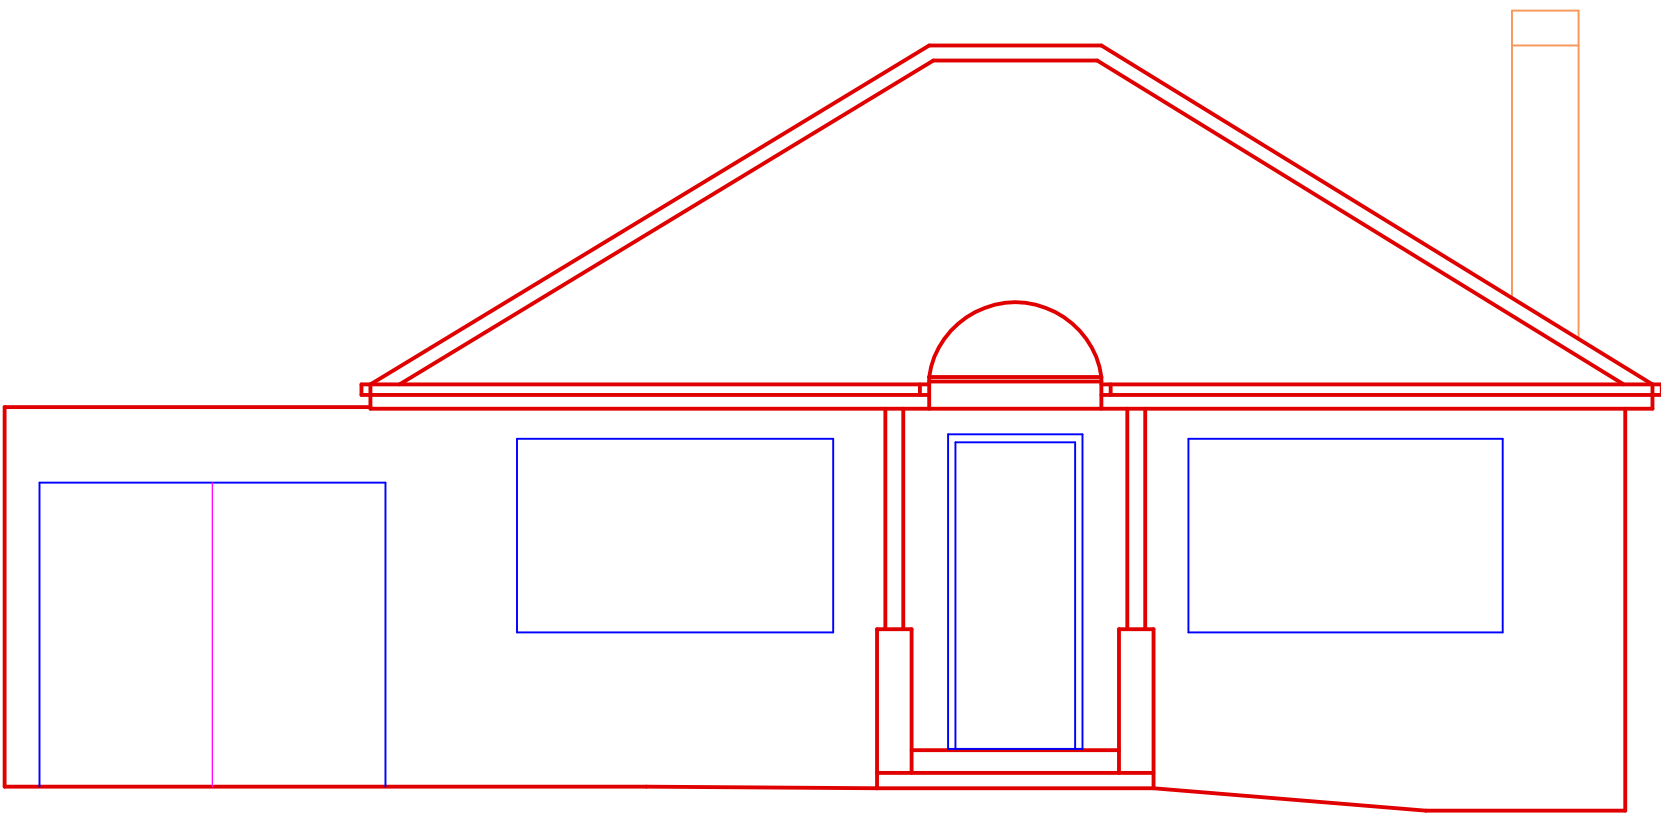

8.0m DATUM
EAST ELEVATION

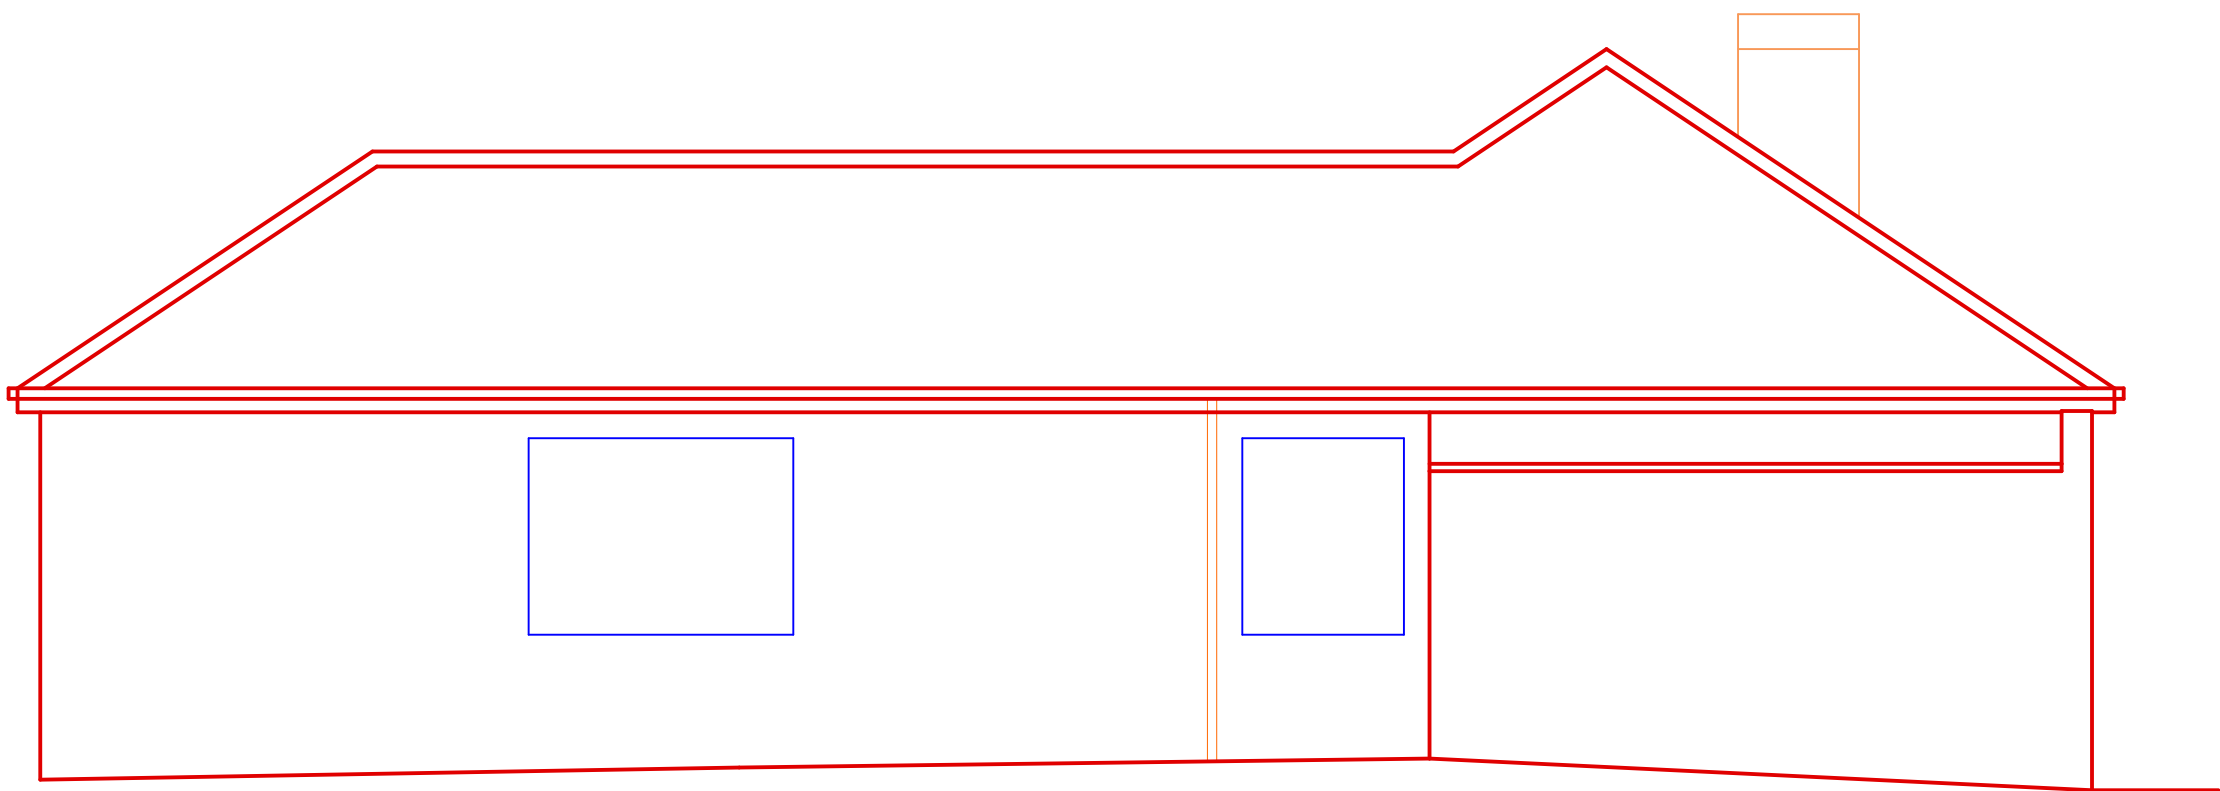

8.0m DATUM
SOUTH ELEVATION

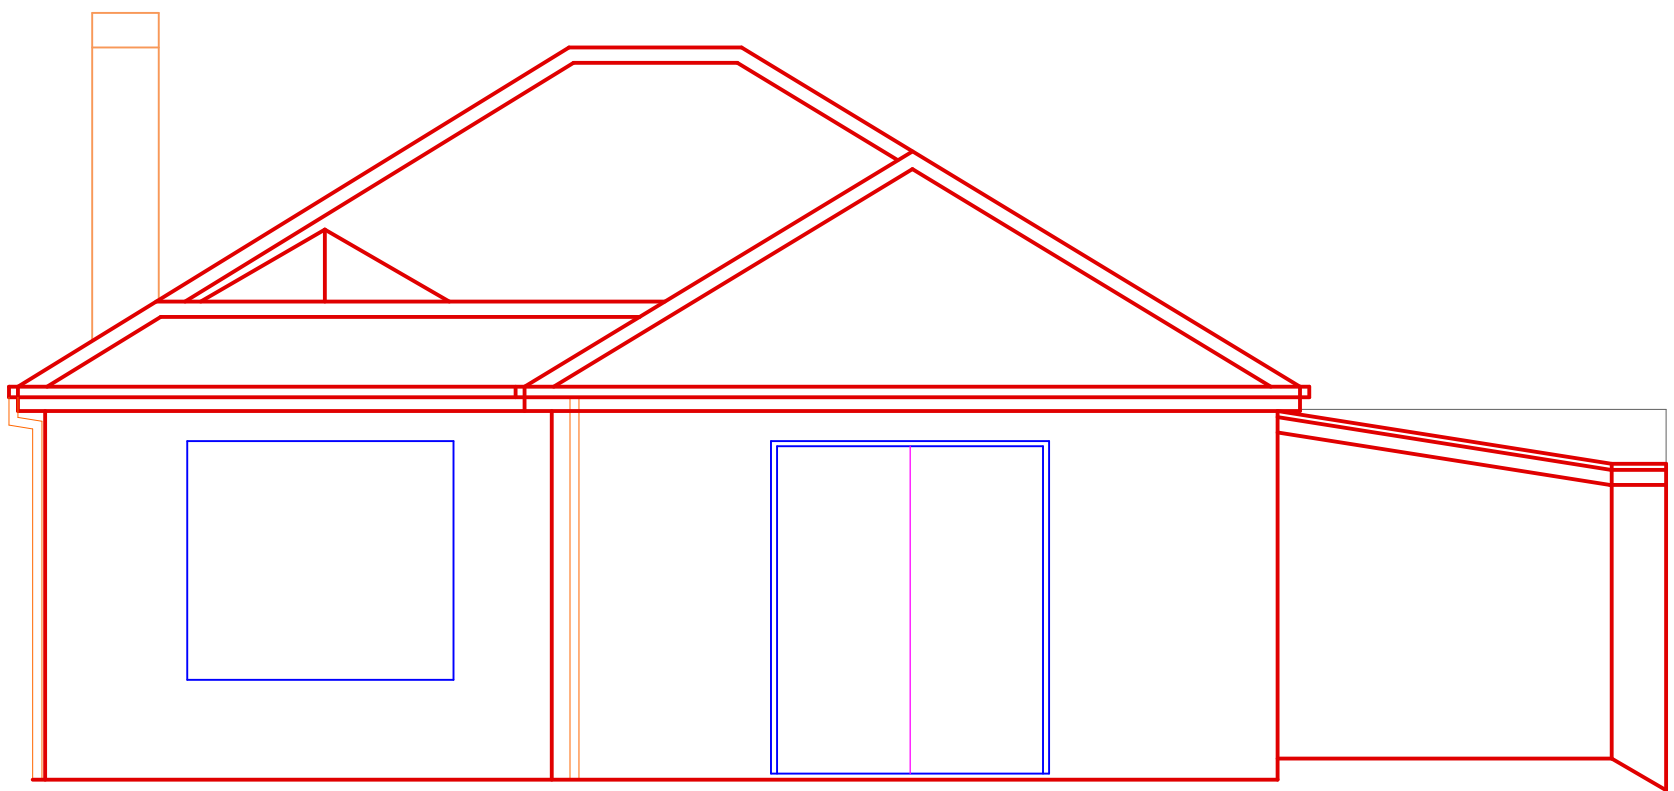

8.0m DATUM
WEST ELEVATION

NOTES:
LEVELS RELATE TO ARBITRARY DATUM
ALL DIMENSIONS & LEVELS SHOWN IN METRES
ON SITE DIMENSION ACCURACY IS TAKEN RELATIVE TO
THE PRINTED SCALE AND SHOULD BE CHECKED ON SITE
WHERE OF CRITICAL IMPORTANCE

**P STUBBINGTON
LAND SURVEYS LTD**

NORTH WINDS
LOWER LANE
BISHOPS WALTHAM
SOUTHAMPTON
HAMPSHIRE
SO32 1AS

TEL : 023 8060 1876

MOBILE: -
07973 348165

EMAIL: -
PAUL@PSLANDSURVEYS.COM

CLIENT: - M DERRICK

CONTRACT: - NORWOOD
FOREST DALE ROAD
MARLBOROUGH

TITLE: - FLOOR PLANS
& ELEVATIONS

SCALE: - 1:50 @A1

DRAWING NO. 12408/01

DATE: - MARCH 2026

SURVEYOR: - NLA

