




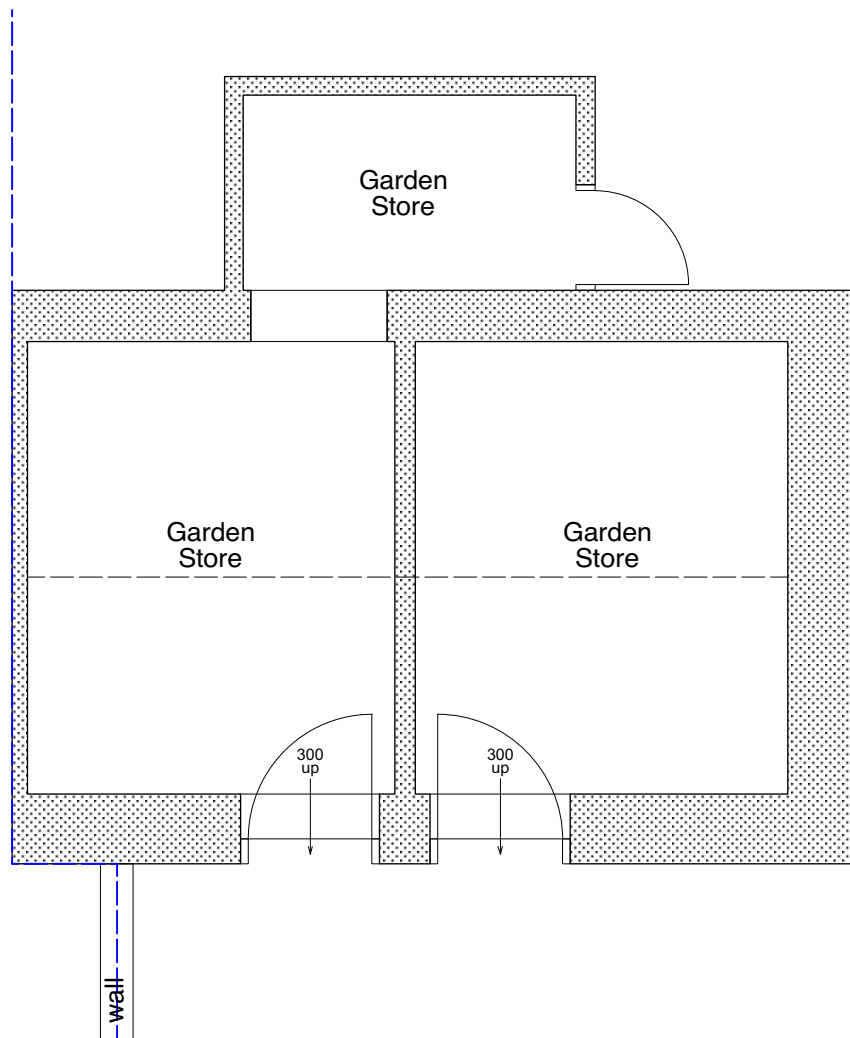


Existing Plan (Scale 1:50 @ A1):

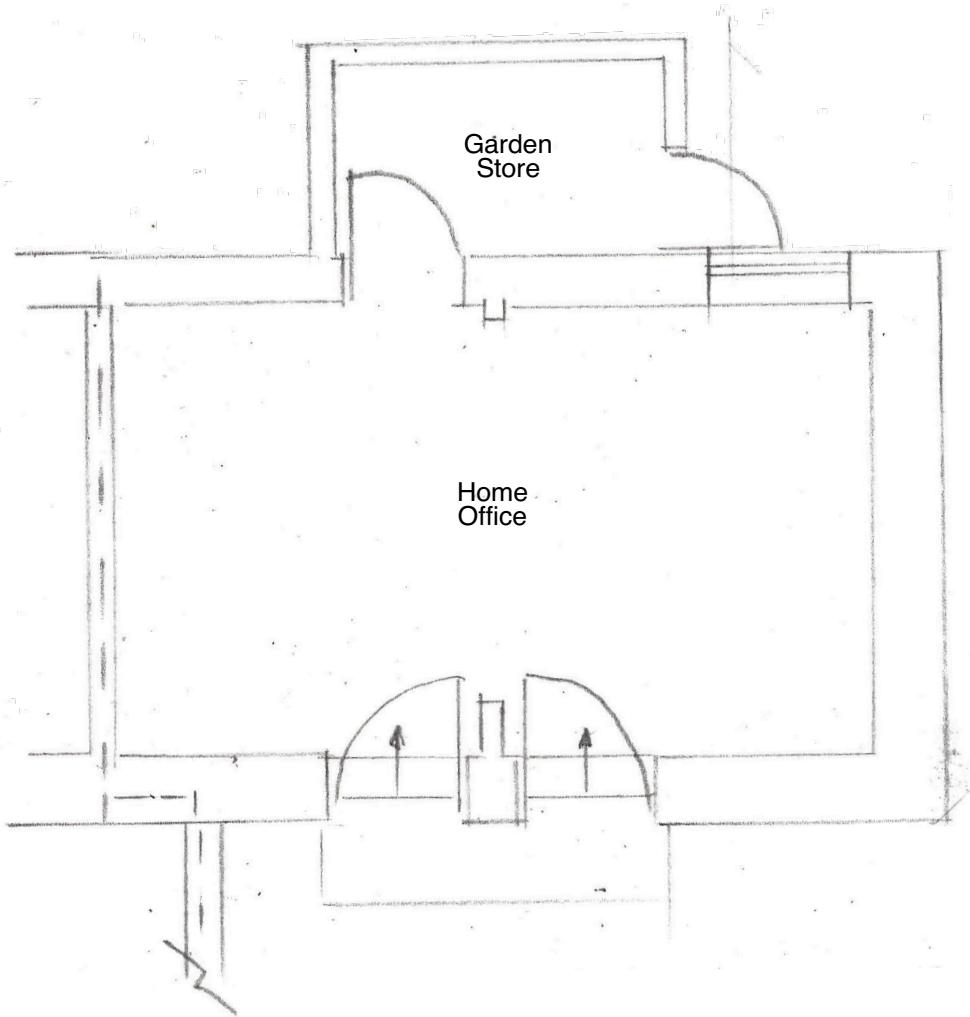


Proposed Plan (Scale 1:50 @ A1):

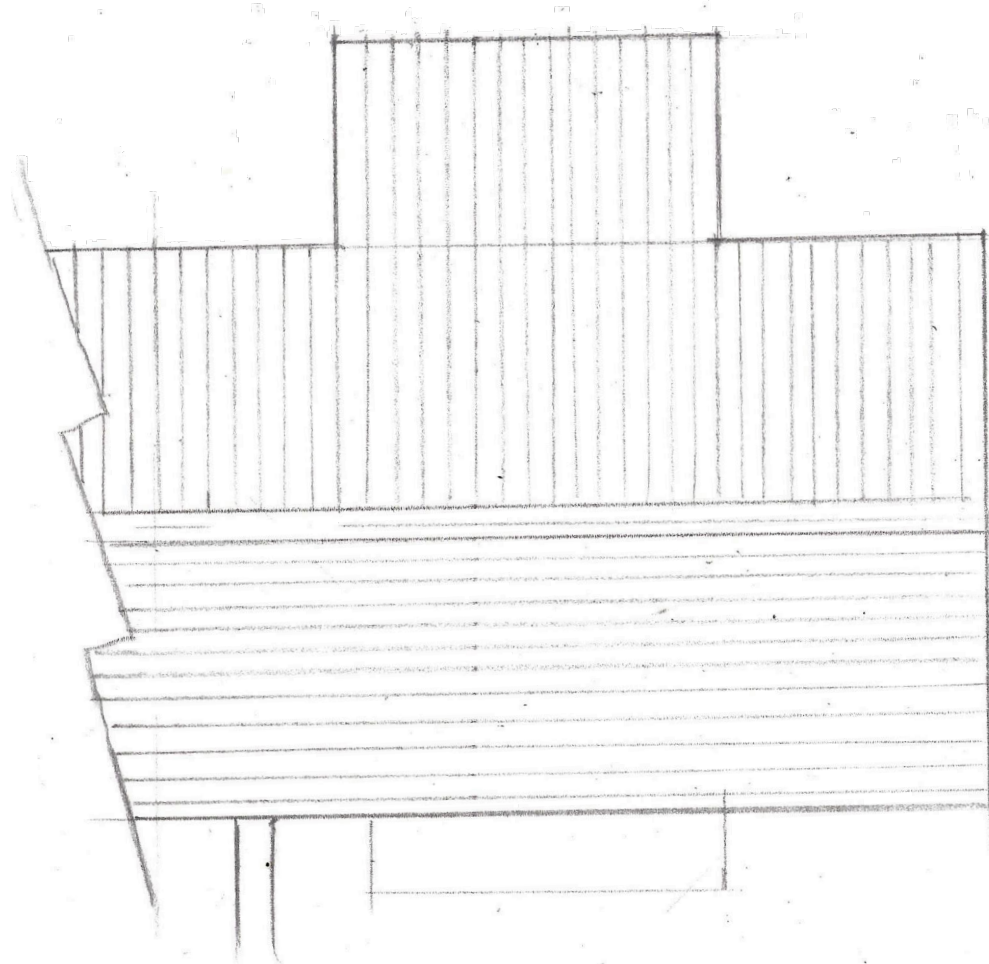


Roof Plan (Scale 1:50 @ A1):

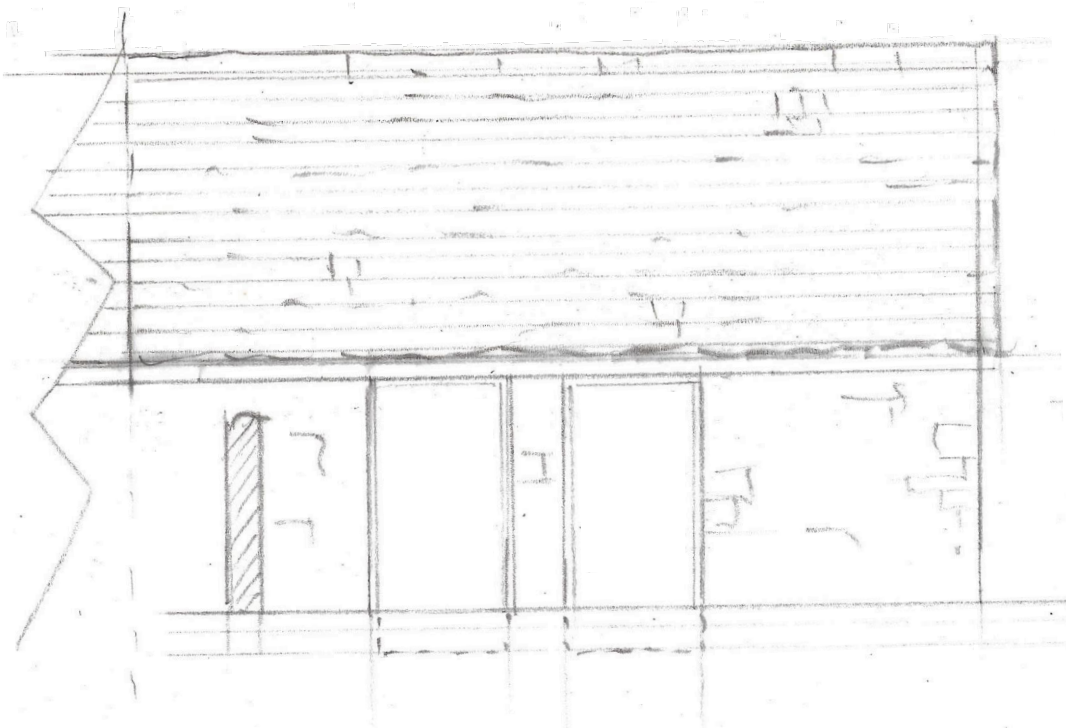


Existing South West Elevation (Scale 1:50 @ A1):

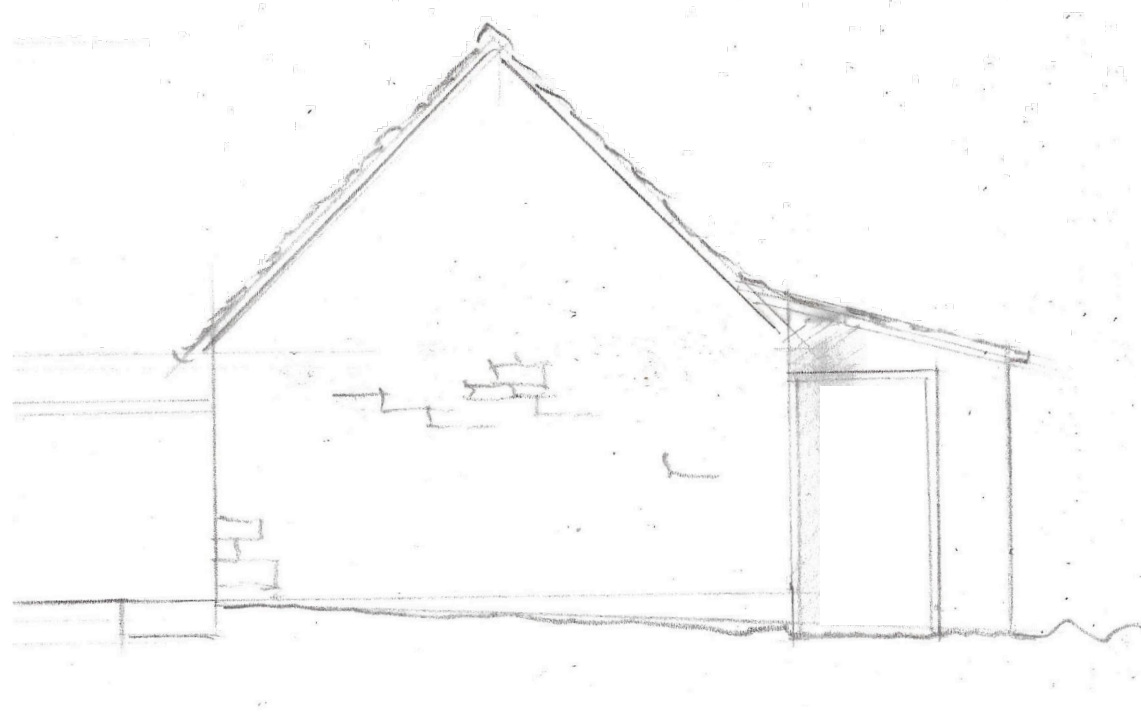

Existing South East Elevation (Scale 1:50 @ A1):

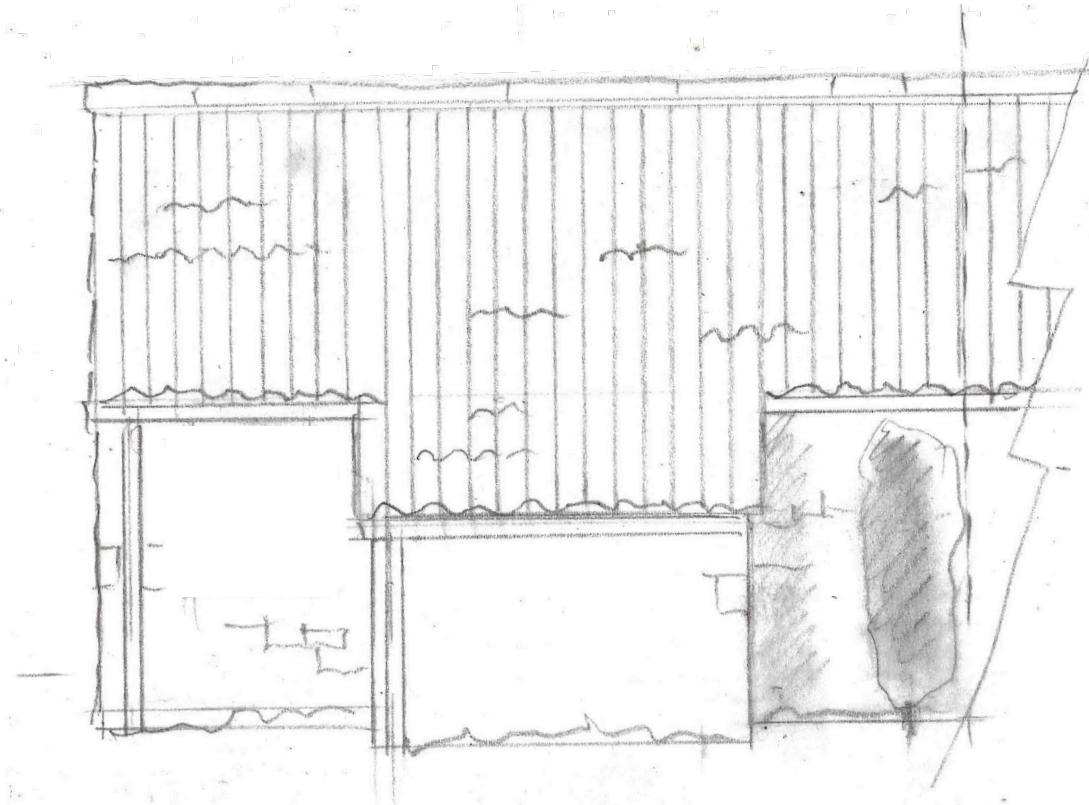

Existing North East Elevation (Scale 1:50 @ A1):

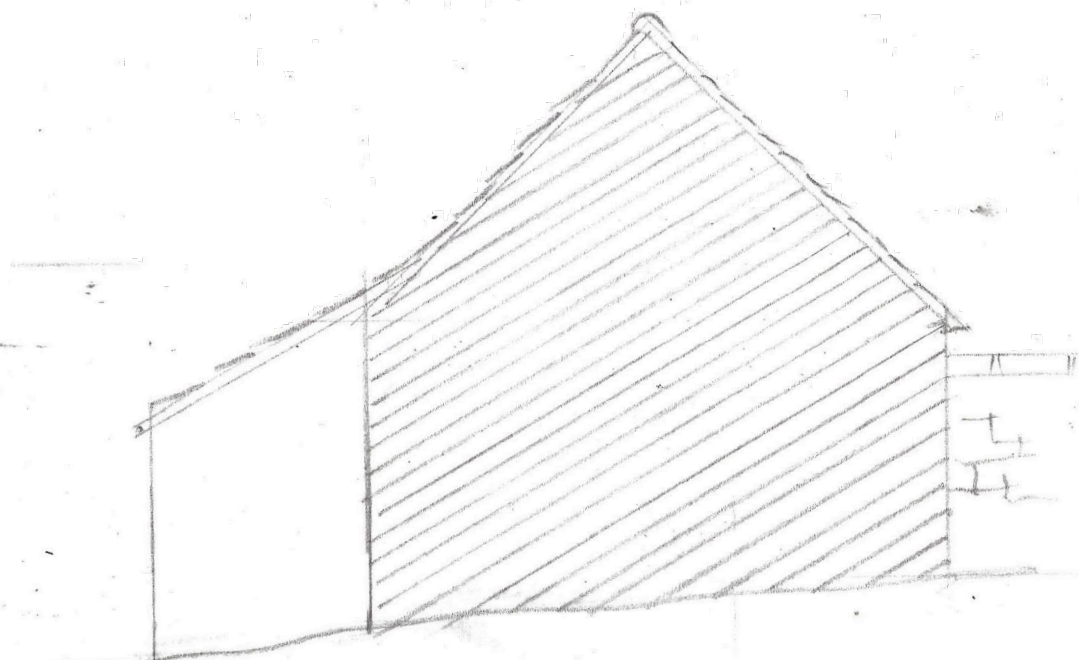


Existing North West Elevation (Scale 1:50 @ A1):




Proposed South West Elevation (Scale 1:50 @ A1):



Proposed South East Elevation (Scale 1:50 @ A1):

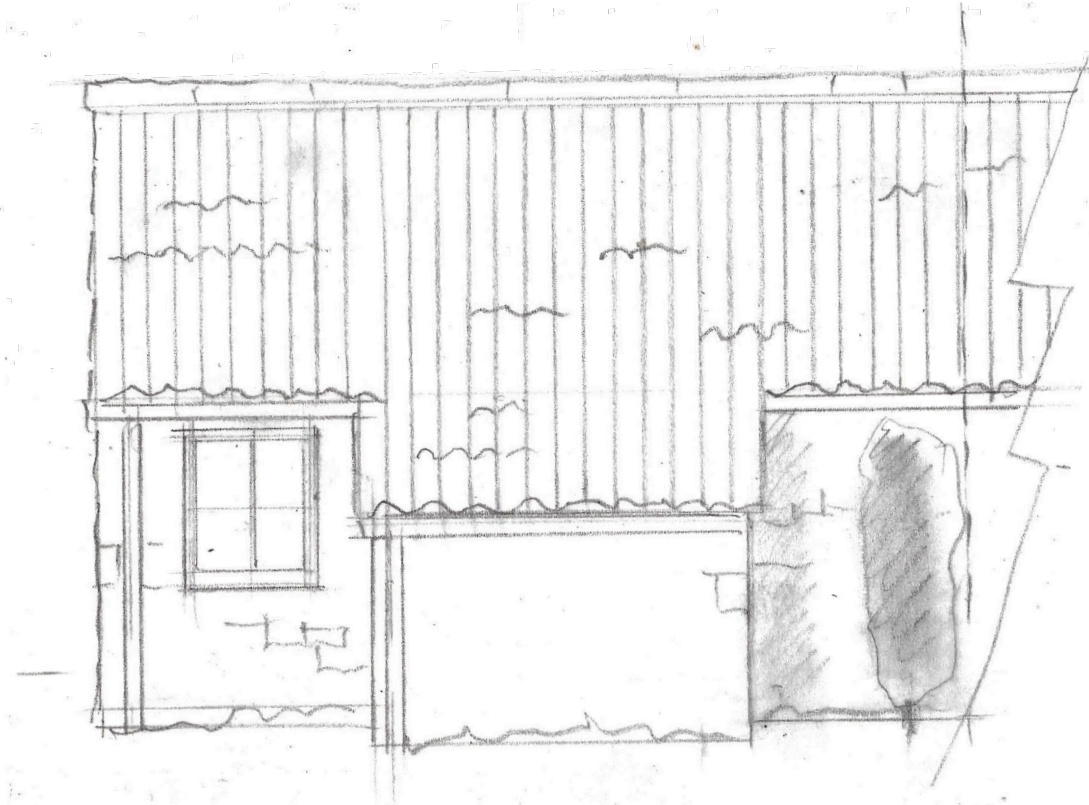


Proposed North East Elevation (Scale 1:50 @ A1):

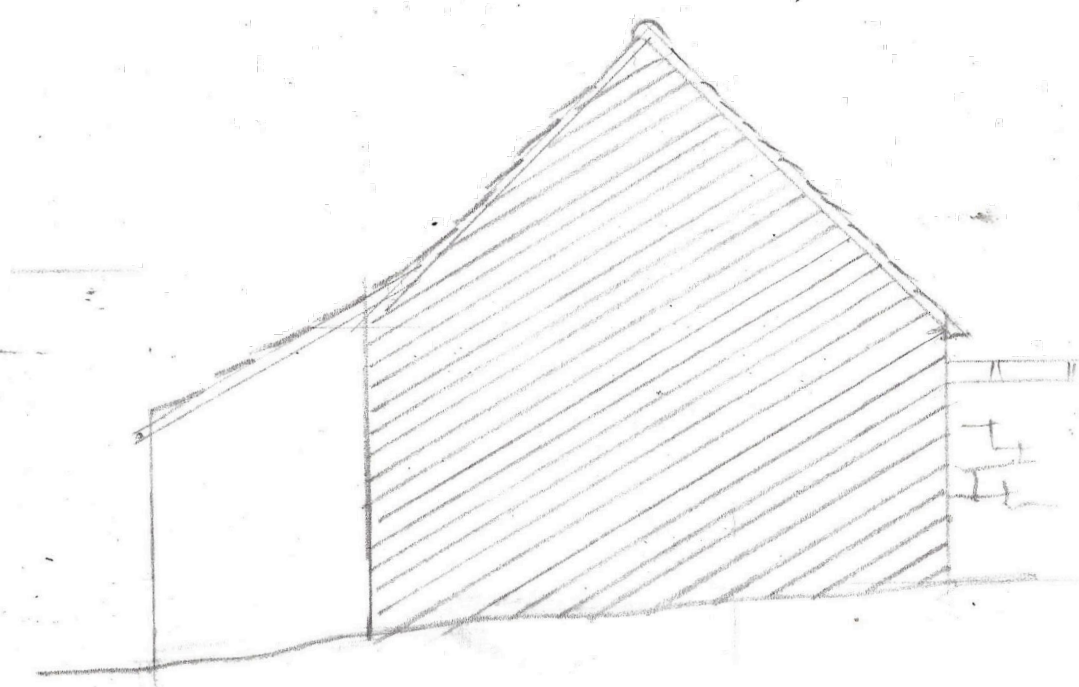

Proposed North West Elevation (Scale 1:50 @ A1):

THESE DRAWINGS ARE FOR PLANNING PURPOSES ONLY
ALL MEASUREMENTS MUST BE CHECKED ON SITE.
THESE DRAWINGS ARE NOT FOR CONSTRUCTION

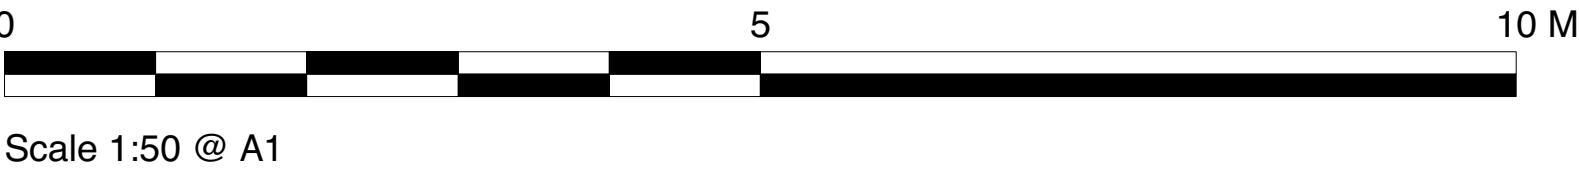

ARCHITECTURAL DESIGN · CONSULTANCY
SURVEYS · RESTORATION
CONSERVATION EXPERTISE

Tel: 01747 828677

DONHEAD MILL
DONHEAD ST ANDREW
SHAFTESBURY
DORSET SP7 9EP

FAX: 01747 829205
e-mail: mail@dalbyreeve.co.uk

CLIENT: Mr Robin Reeve
JOB: 2 Alexandra Villas, Hindon Road,
Tisbury, Wiltshire, SP3 6PT

DWG: Outbuilding Conversion

SCALE: as shown
DATE: 05/2023
DRAWN: TFR
CHECKED: TFR

DWG N°: 1499/07