

172500N


172490N

Ridge
+ 164.68

LITTLE THATCH

Eave
+ 160.44

+ 157.59

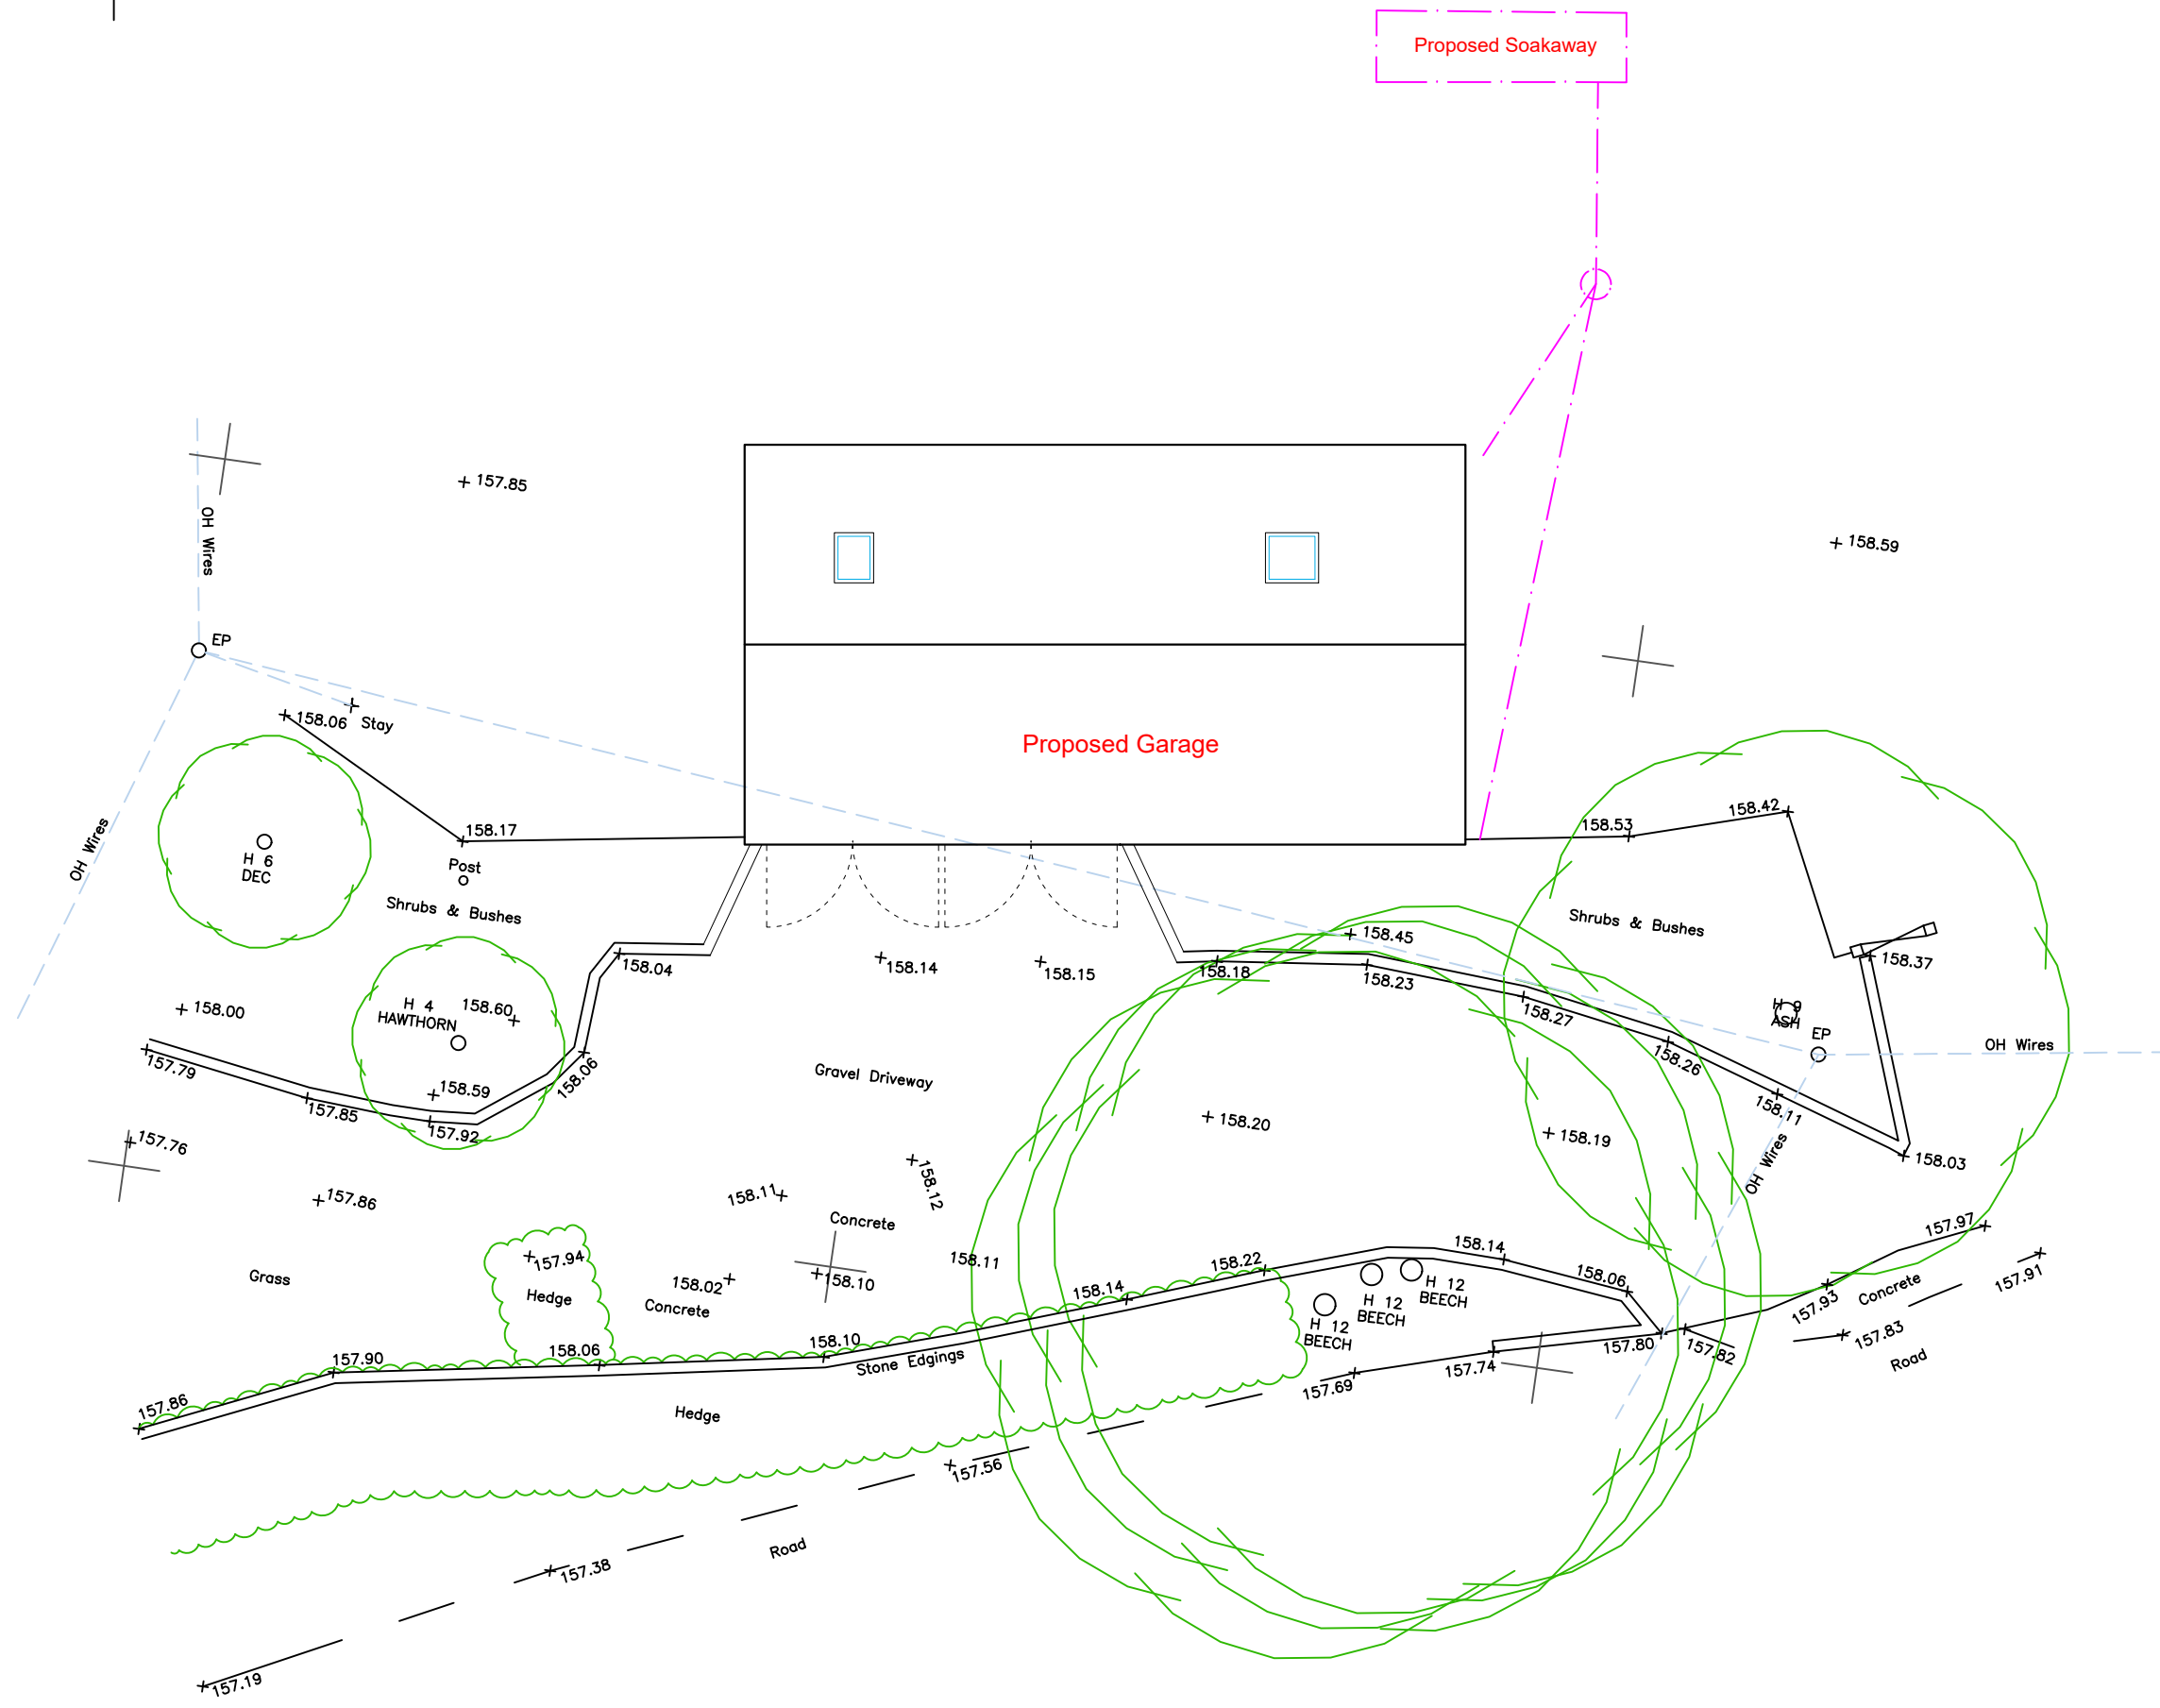

Planning/LBC

Client - Mr P Jackson		Contractors must check all dimensions on site. Only figured dimensions are to be worked from. Discrepancies must be reported to the Architect before proceeding. THIS DRAWING IS COPYRIGHT. ©			The Studio 105 Southbroom Road Devizes Wiltshire SN10 1LY tel: 01380 722 204 mob:07733 885 770 www.dra-architects.co.uk
Project - Proposed Works at Owl Cottage / Little Thatch, 192 Winterbourne Monkton, Swindon, SN49NW		Date - 17.07.2026	By - NK	Scale - 1:100 @A3	
Drawing - Proposed Site Plan		Job No - 2607	CHKD - CL	Drawing No - PL-001	
		A			



