

 
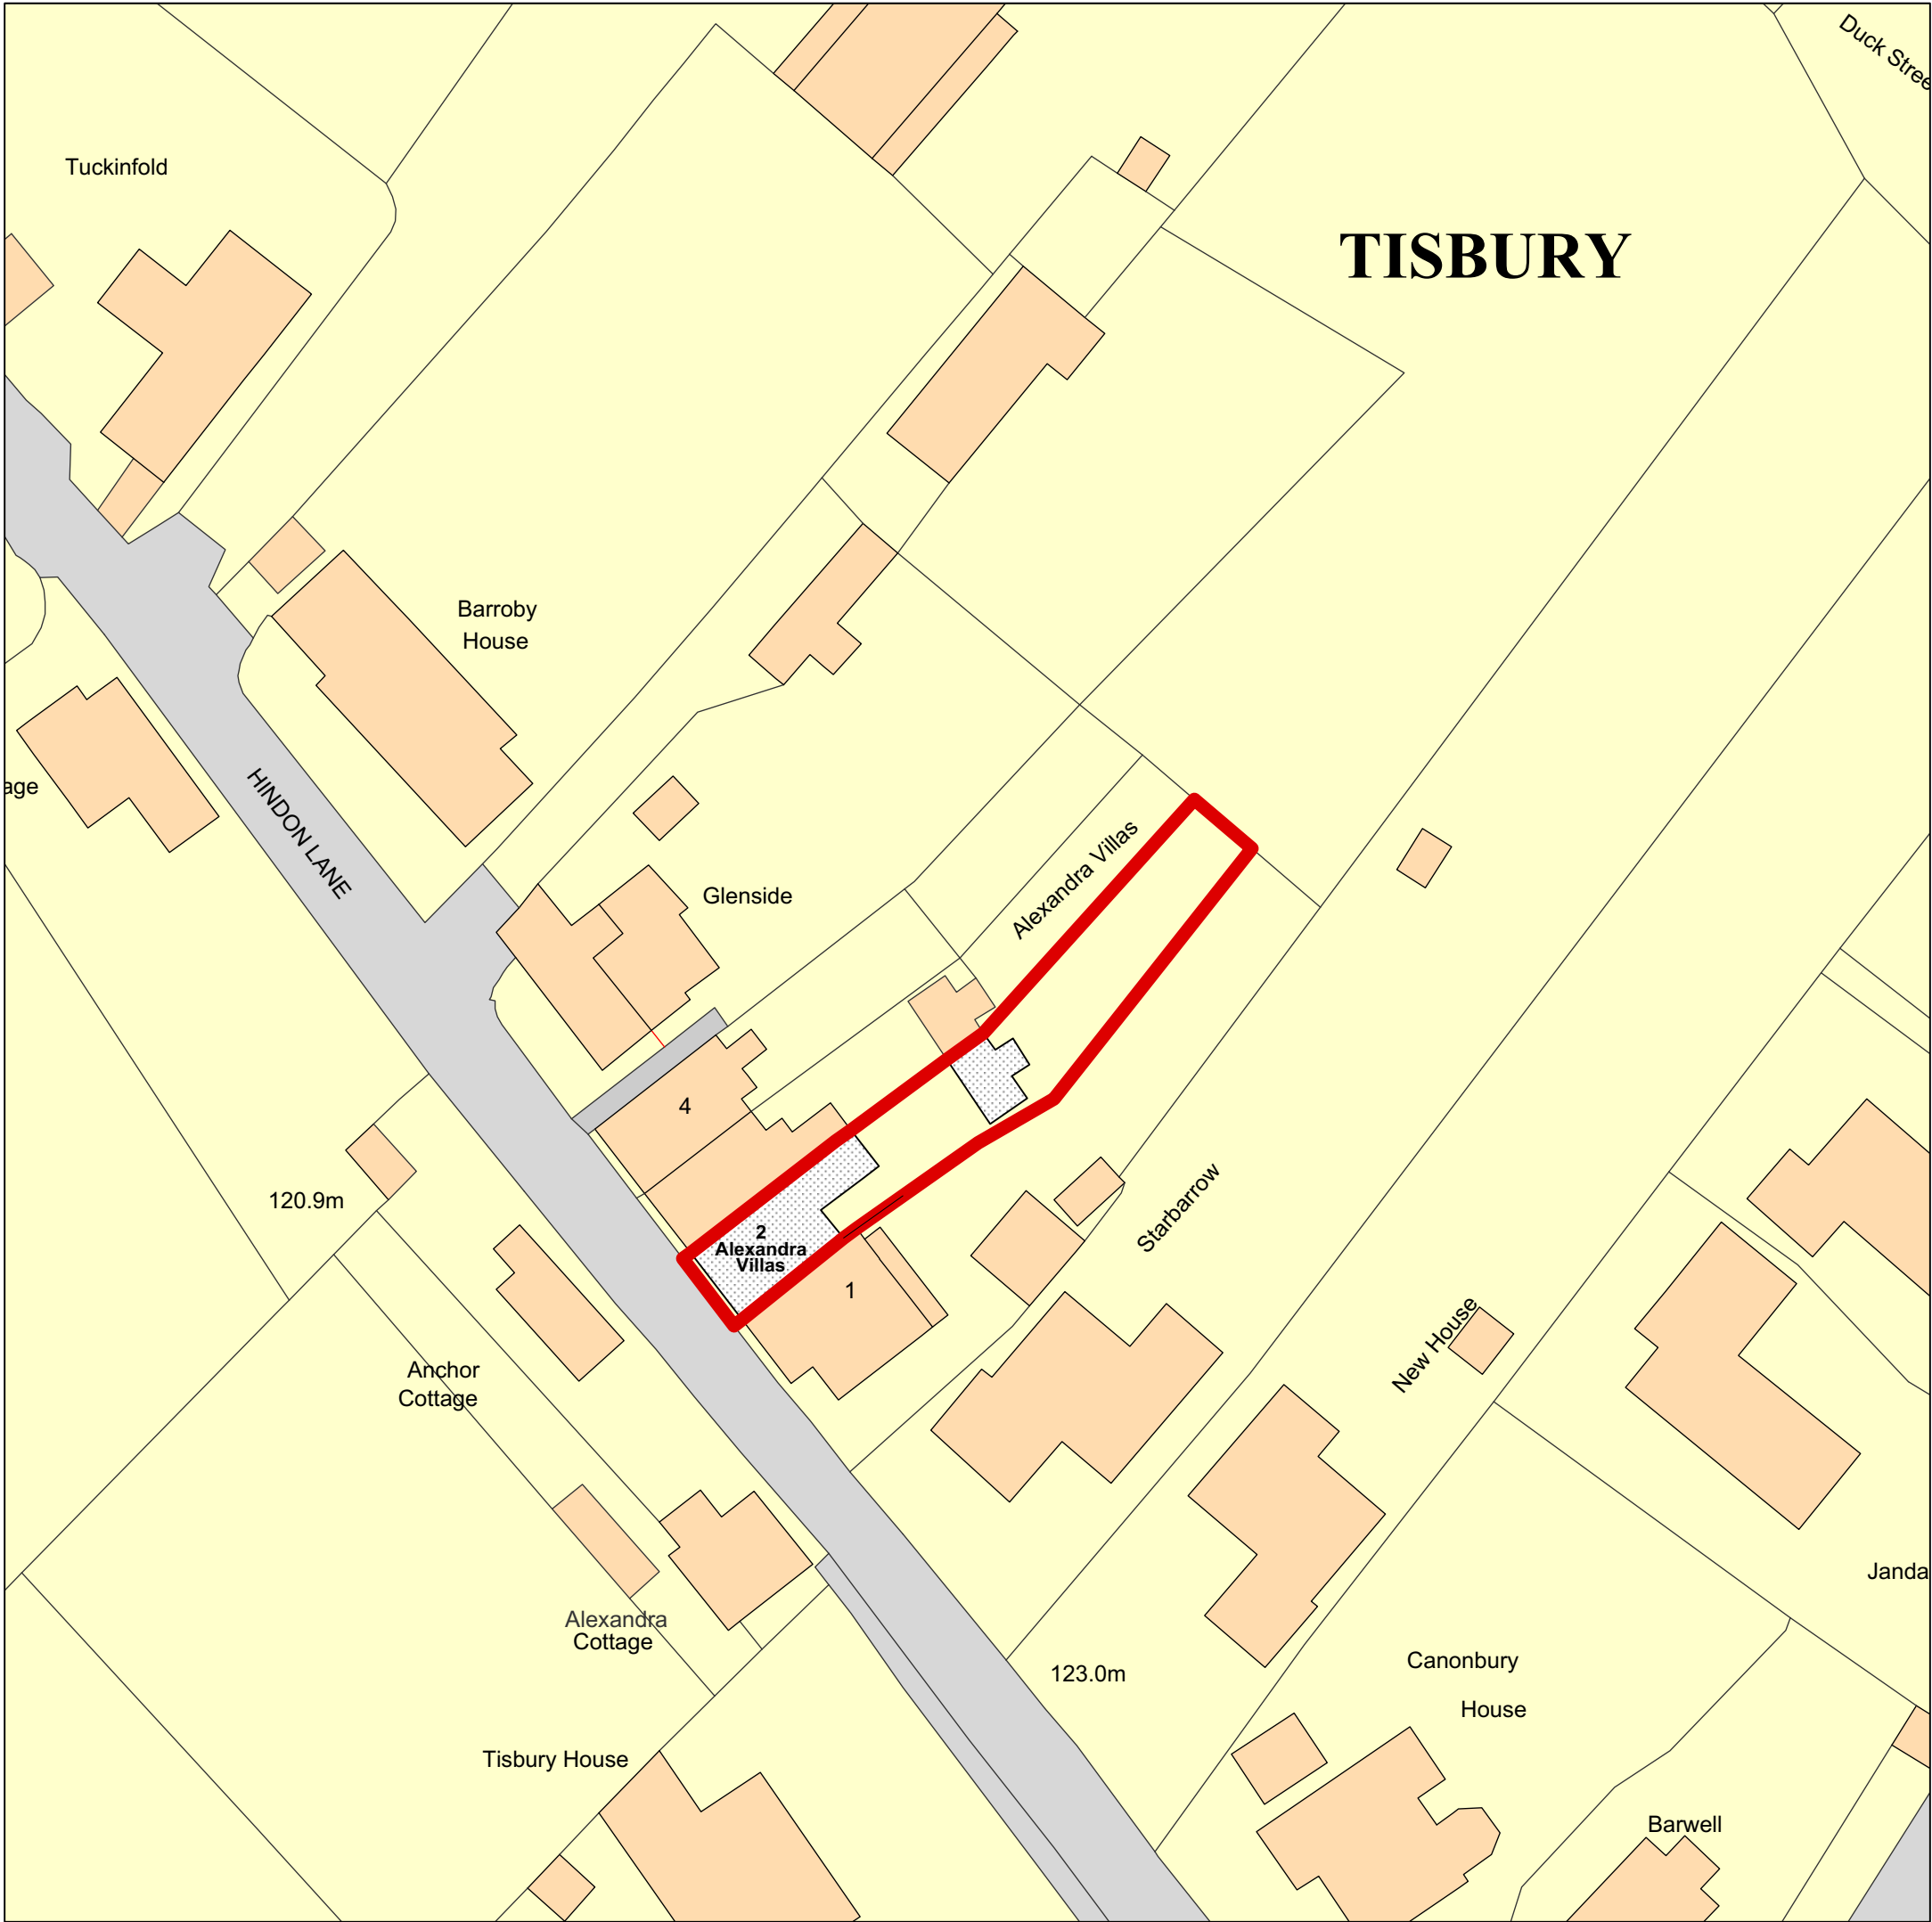


Site Plan:

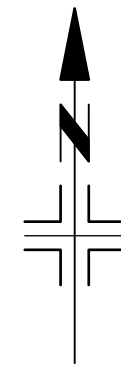

Location Map:

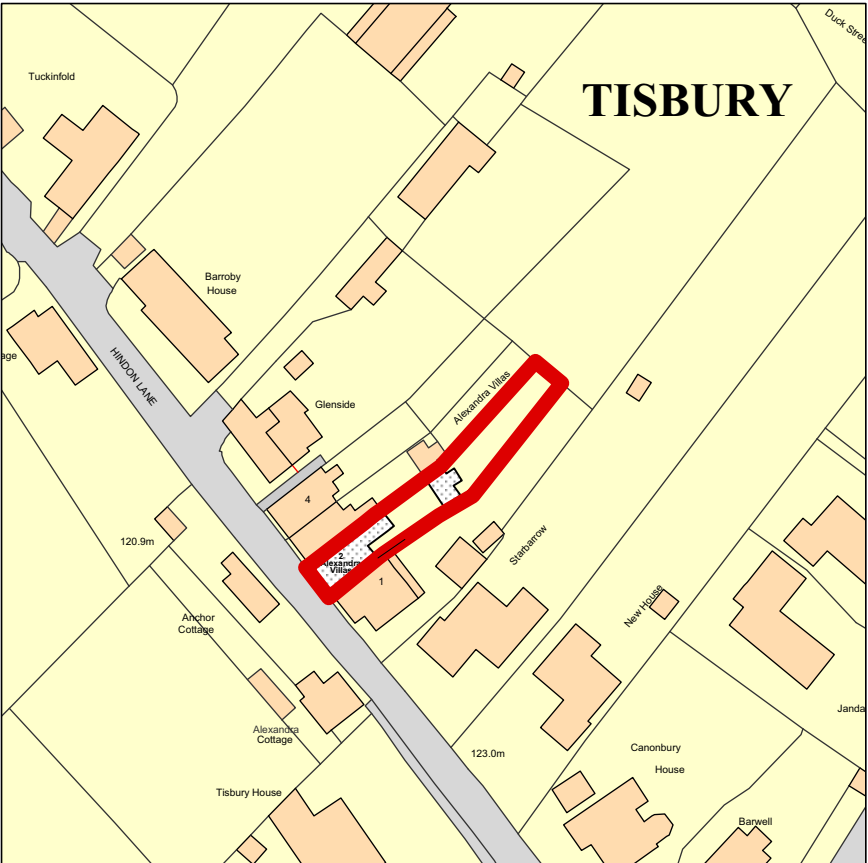

THESE DRAWINGS ARE FOR PLANNING PURPOSES ONLY
ALL MEASUREMENTS MUST BE CHECKED ON SITE.
THESE DRAWINGS ARE NOT FOR CONSTRUCTION



TFH REEVE

ARCHITECTURAL DESIGN · CONSULTANCY
SURVEYS · RESTORATION
CONSERVATION EXPERTISE

Tel: 01747 828677

DONHEAD MILL
DONHEAD ST ANDREW
SHAFTESBURY
DORSET SP7 9EP

FAX: 01747 829205
e-mail: mail@dalbyreeve.co.uk

CLIENT: Mr Robin Reeve
JOB: 2 Alexandra Villas, Hindon Road,
Tisbury, Wiltshire, SP3 6PT

DWG: Site Plan and Location Map

SCALE: as shown
DATE: 05/2023
DRAWN: TFR
CHECKED: TFR

DWG N°: 1499/02A