
 
 


Church Farm, The Street, Brinkworth SN1 5AD - Site Plan

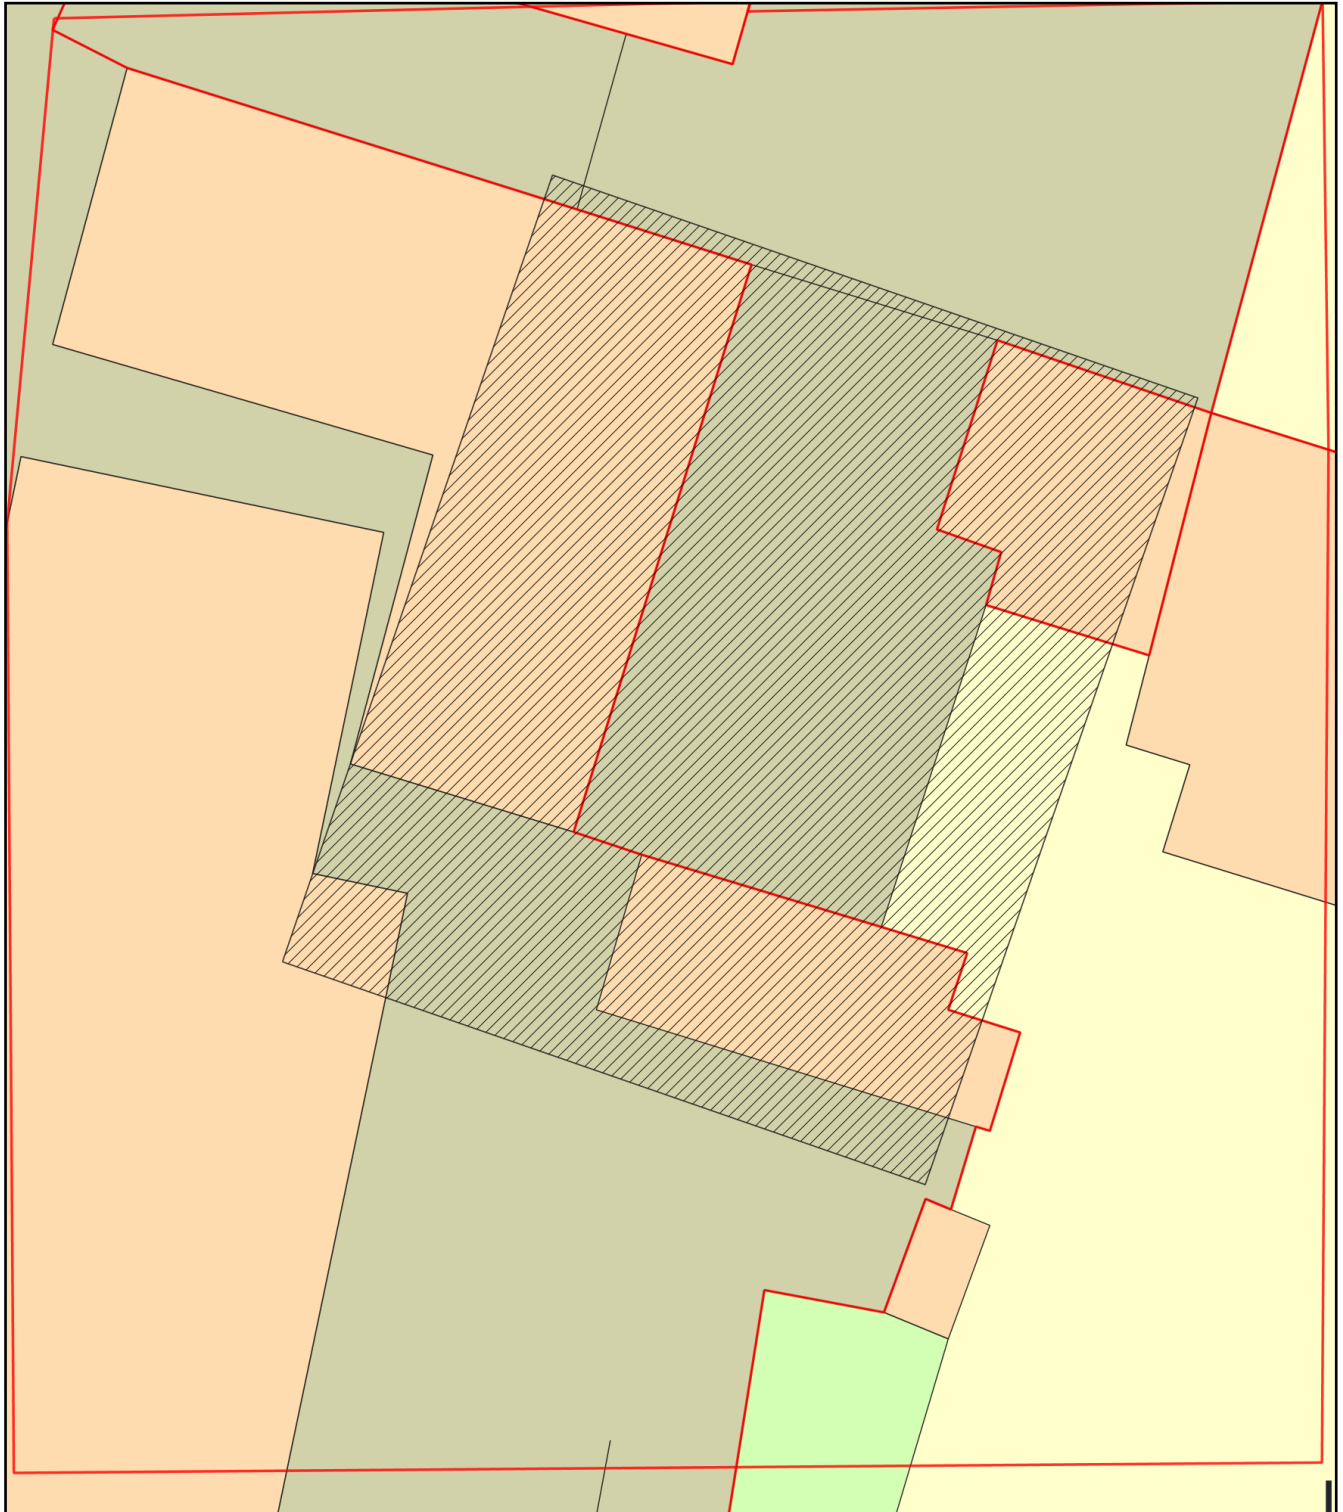

Plan Produced for: Dave and Ewe

Date Produced: 13 Sep 2026

Plan Reference Number: TQRQM26256163916389

Scale: 1:200 @ A4