


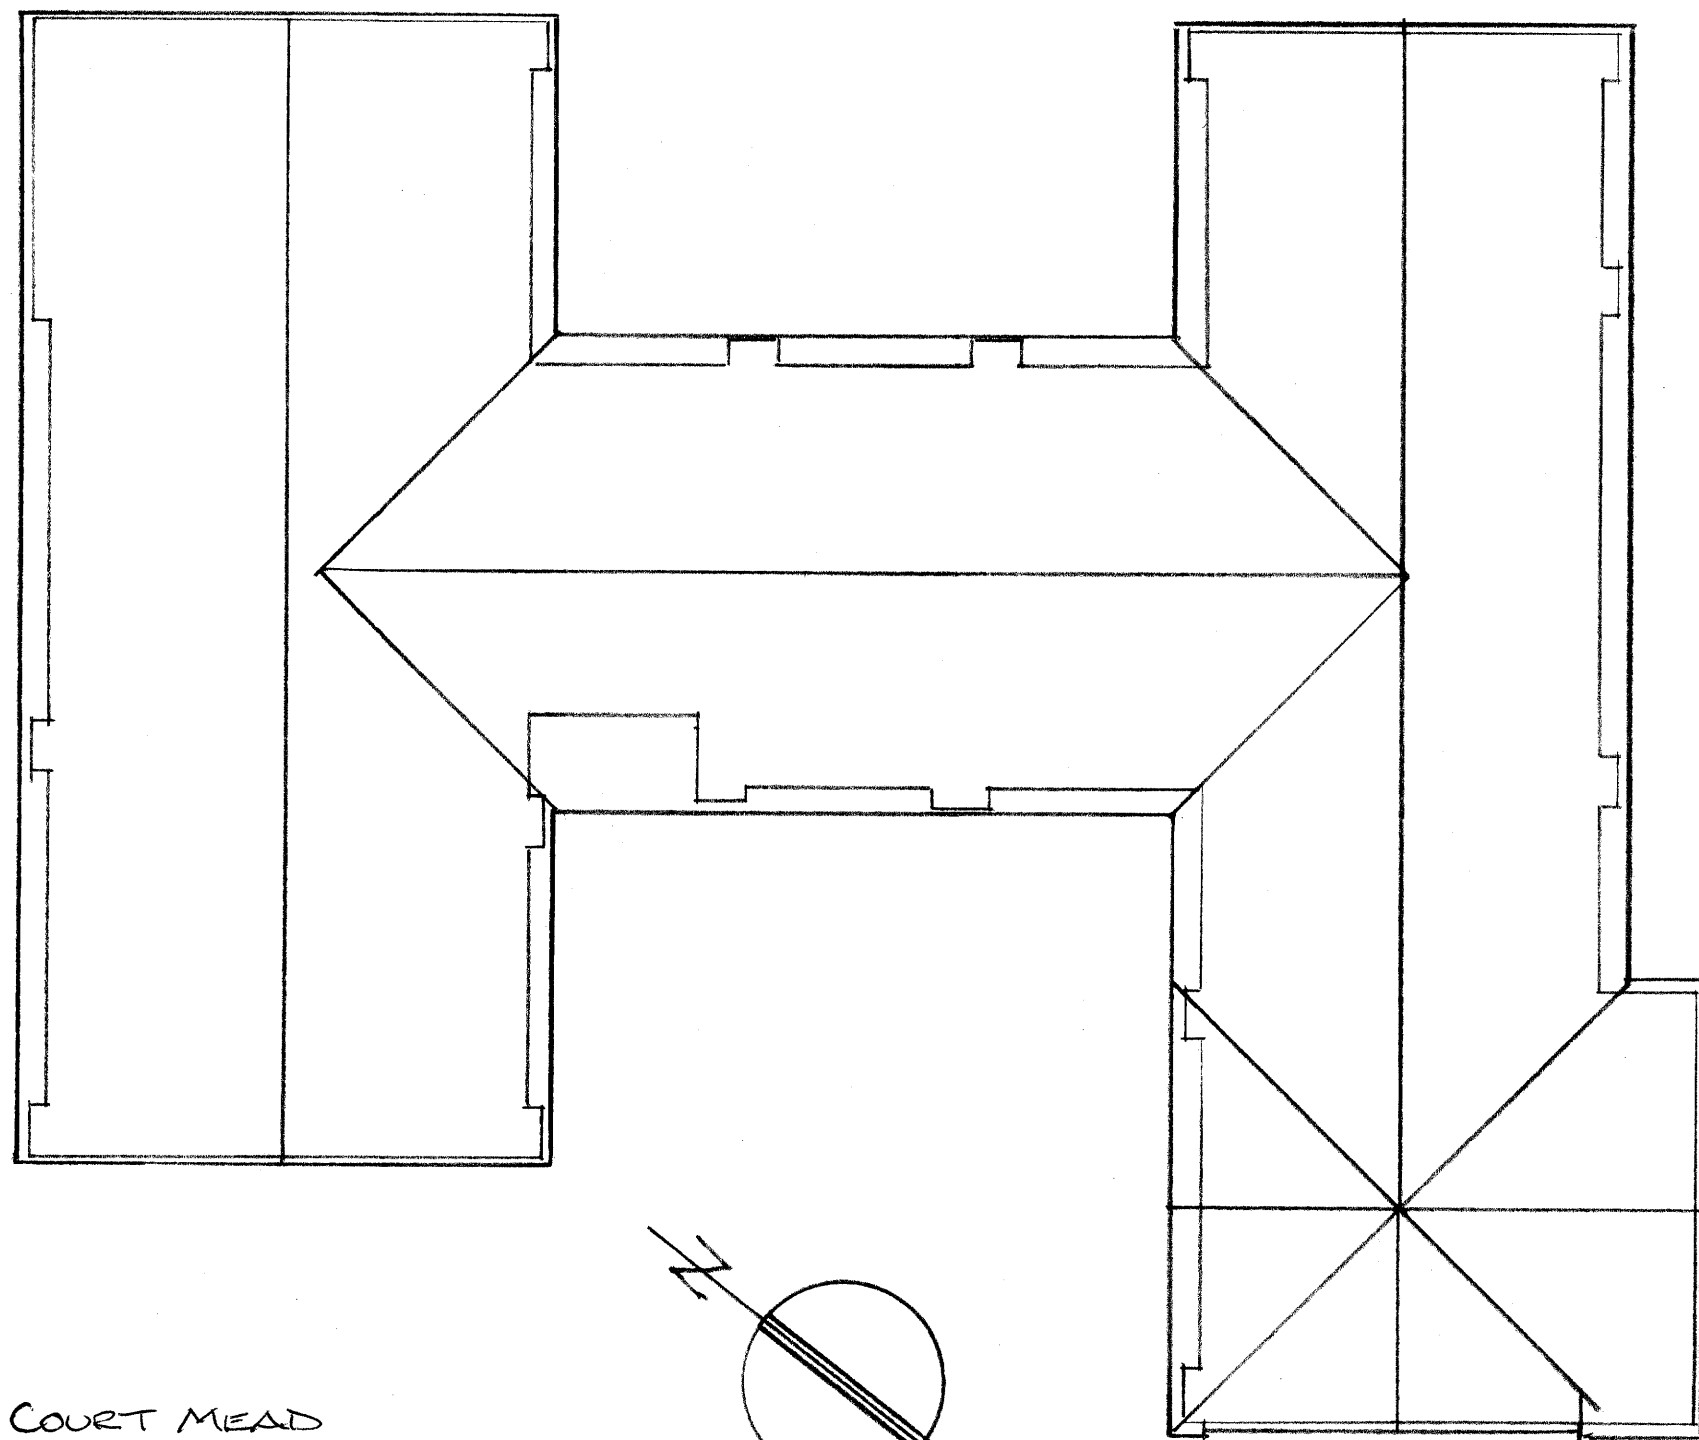

COURT MEAD
ROOF PLAN
SCALE 1:100
AT A3

