

NOTES:
This drawing is copyright of the Architectural Designer and must not be used without their permission. All dimensions to be checked on site. Discrepancies and omissions to be reported immediately to the Architectural Designer.



Scale 1:100 @ A1 - 1:200 @ A3

DRAWING LEGEND

Existing

Proposed

Demolished/Removed

Above/Below


+100.000

Existing Levels

FFL +00.000

Proposed Levels

Boundary Line

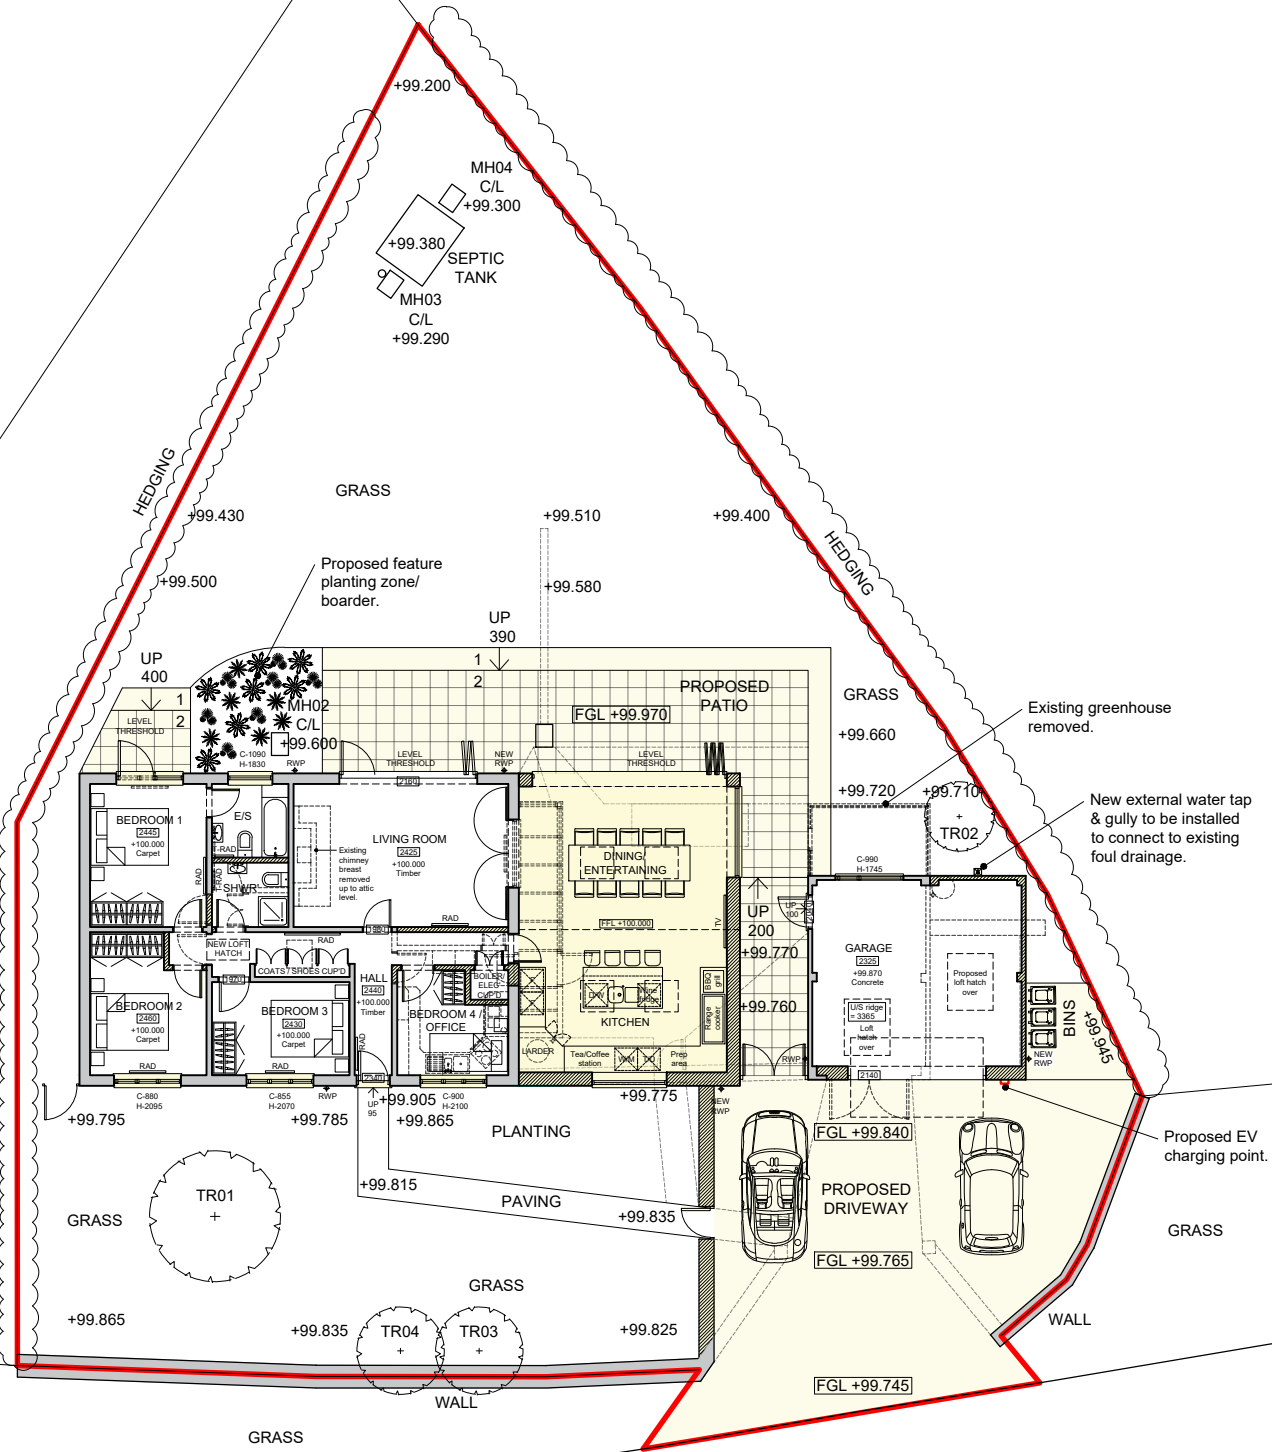

Proposed Site Plan

1:100 A1 (1:200 @ A3)

PLANNING APPLICATION

A	Drawing updated to planners comments.	17.09.26
Rev	Revision	Date



Macey's Architectural Design & Development Ltd
15 Craybourne Road, Melksham, Wiltshire, SN12 7DH
Email: benmacey@maddltd.co.uk Tel: 07867417112

Title: Proposed Site Plan
Extension & Alterations

Project: 1 Atworth Lane, Neston,
Wiltshire, SN13 9TH

Client: Mr Ross & Mrs Logan Jones
Drawing Scale: 1:100 A1 (1:200 @ A3)
Drawing Date: June 2026

Drawing Number: 26/1125/200 A