




NOTES:  
This drawing is copyright of the Architectural Designer and must not be used without their permission. All dimensions to be checked on site. Discrepancies and omissions to be reported immediately to the Architectural Designer.

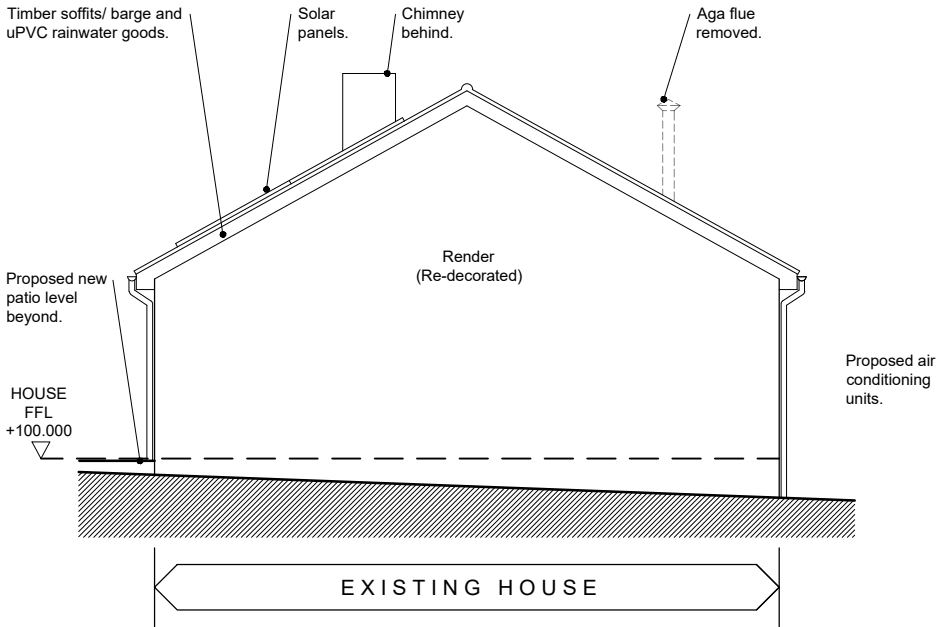


Proposed North East Elevation (House)  
1:50 A1 (1:100 @ A3)

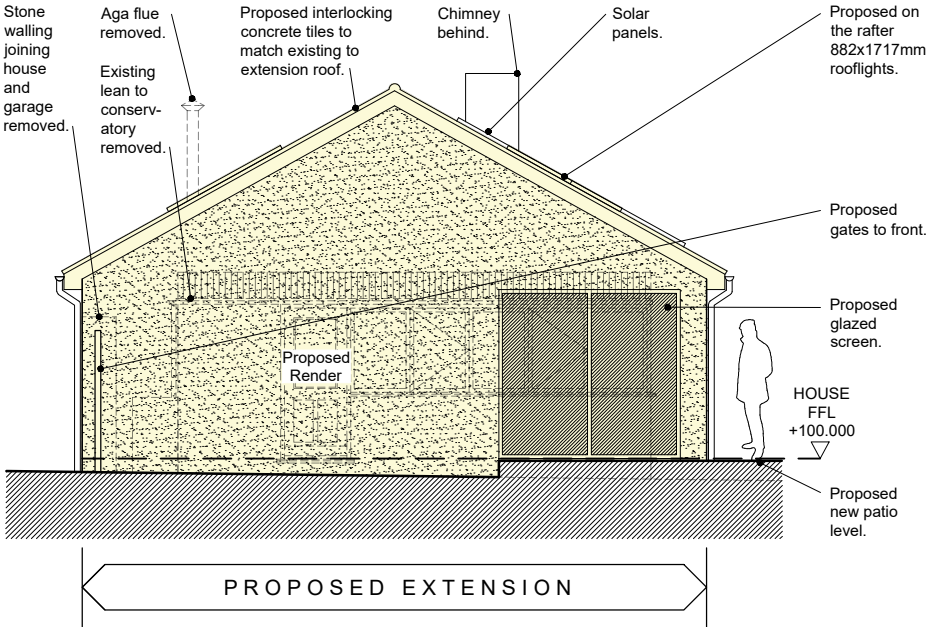


Proposed South West Elevation (House)  
1:50 A1 (1:100 @ A3)

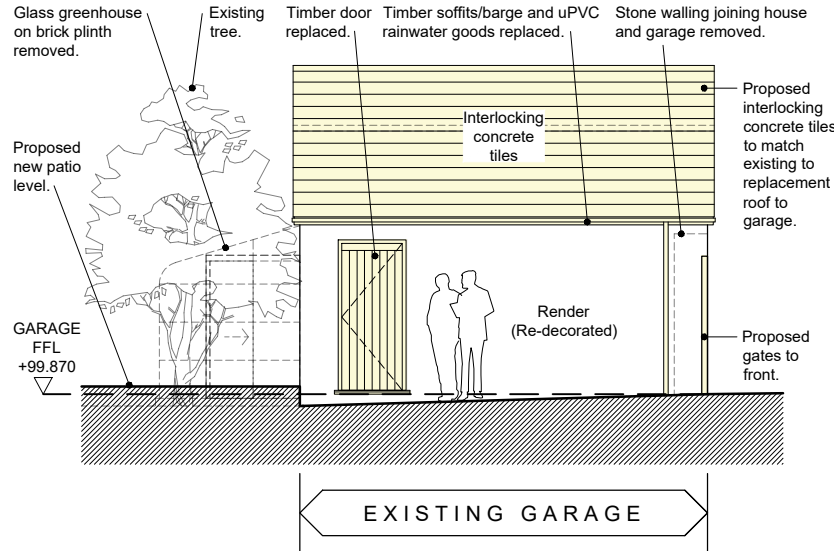

Proposed South West Elevation (Garage)  
1:50 A1 (1:100 @ A3)

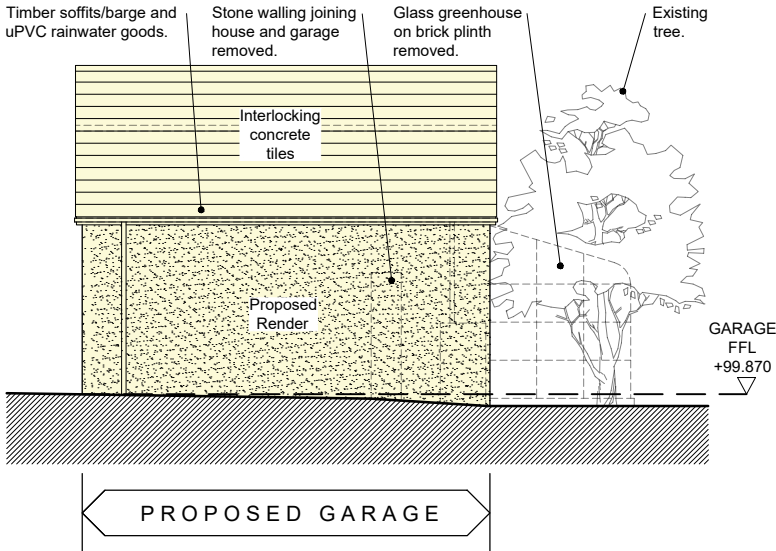

Proposed South West Elevation (Garage)  
1:50 A1 (1:100 @ A3)

 

Scale 1:50 @ A1 - 1:100 @ A3

| DRAWING LEGEND |                    |
|----------------|--------------------|
|                | Existing           |
|                | Proposed           |
|                | Demolished/Removed |
|                | Above/Below        |
|                | Existing Levels    |
|                | Proposed Levels    |
|                | Boundary Line      |



## PLANNING APPLICATION

|     |                                       |          |
|-----|---------------------------------------|----------|
| A   | Drawing updated to planners comments. | 17.09.26 |
| Rev | Revision                              | Date     |



Macey's Architectural Design & Development Ltd  
15 Craybourne Road, Melksham, Wiltshire, SN12 7DH  
Email: benmacey@maddltd.co.uk Tel: 07867417112

Title: Proposed SW and NE Elevations  
Extension & Alterations  
Project: 1 Atworth Lane, Neston, Wiltshire,  
SN13 9TH  
Client: Mr Ross & Mrs Logan Jones  
Drawing Scale: 1:50 A1 (1:100 @ A3)  
Drawing Date: June 2026

Drawing Number: 26/1125/203 A