


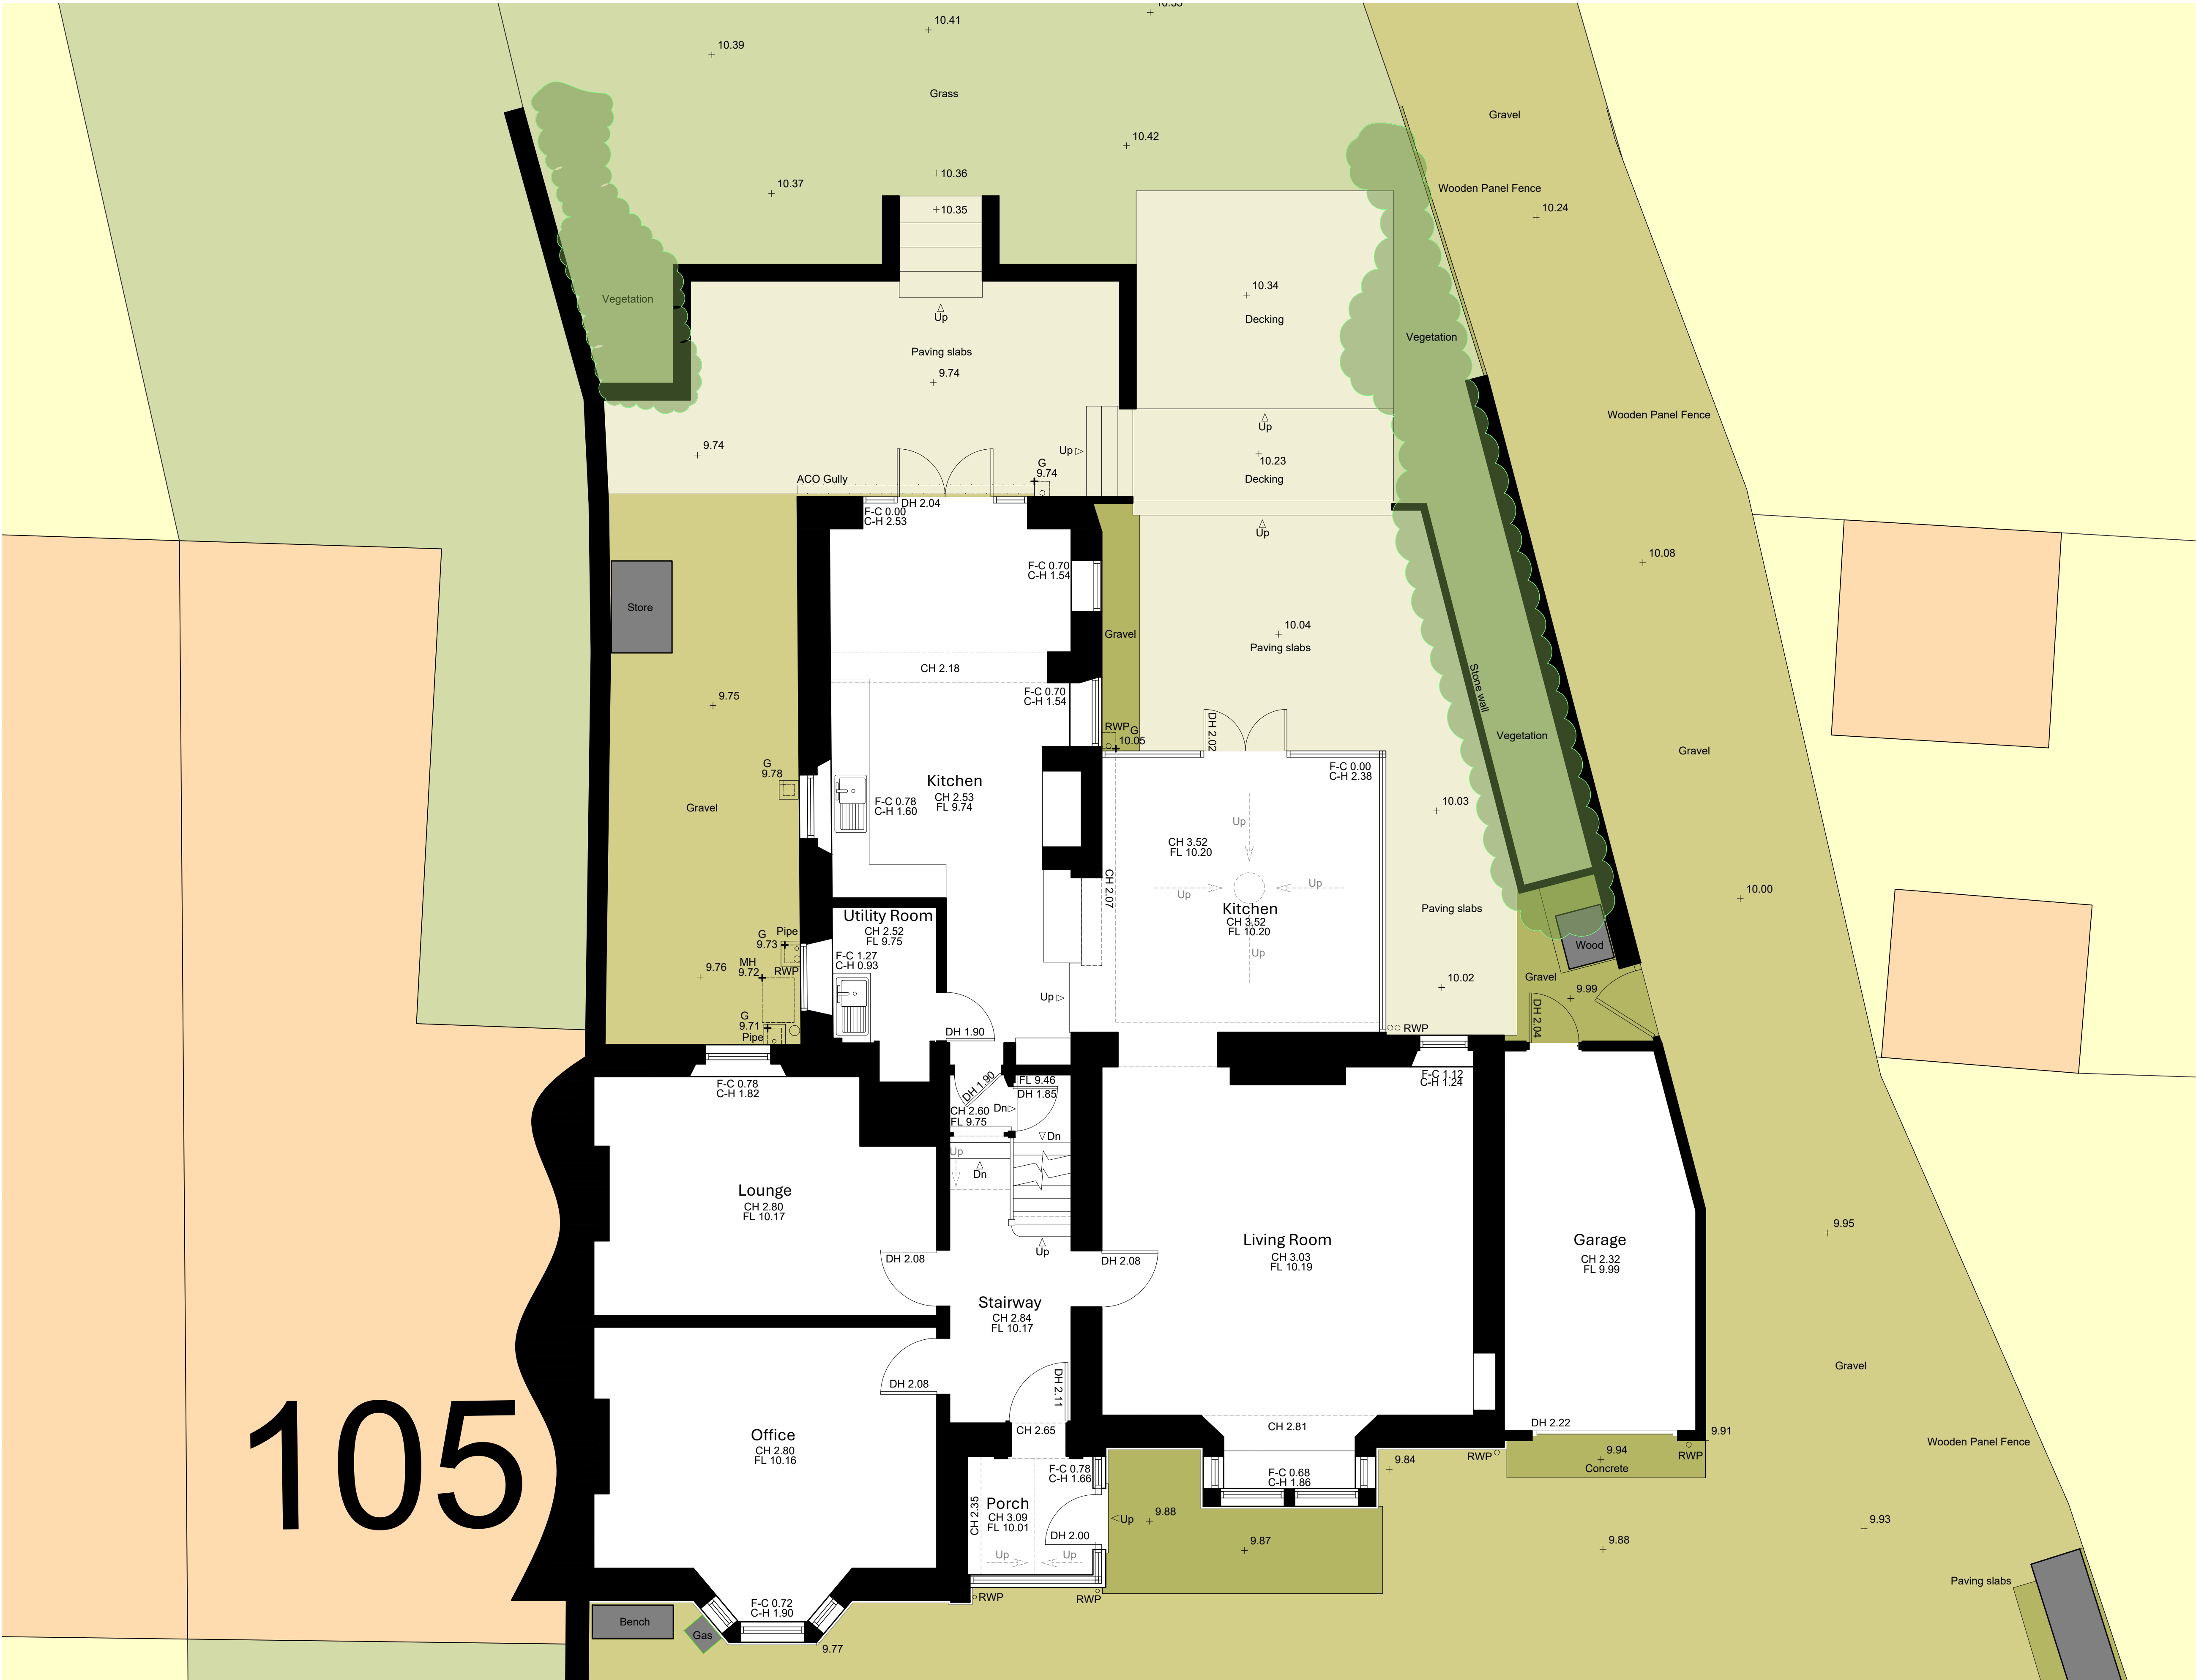


Ground Floor Plan

1:50

Printed or electronic copies of this drawing can be scaled for planning purposes only. Any discrepancies with this drawing to be reported and clarified prior to commencing work on site, if in doubt - Ask.
Corporate Architecture Ltd accept no responsibility for works not undertaken fully in accordance with this drawing and relevant specifications.
Copyright © Corporate Architecture Limited

North point:

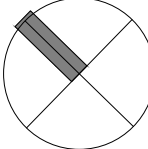

NORTH

Notes:

Revision Log:			
PO	Planning Issue	DH	Aug '26
Rev:	Description:	By:	Date:
Project: Proposed Extensions and Alterations to 107 Trowbridge Road Bradford on Avon Bath BA15 1EG			
Client: Lewis and Annie Moody 107 Trowbridge Road Bradford on Avon Bath BA15 1EG			
Scale: 0 0.5m 1m 1.5m 2m 2.5m 3m 1:50			
Drawn by: JTB	Checked:	Date: May '26	Paper Size: A1
Drawing Title: Existing Ground Floor Plan			
Drawing Status: PLANNING ISSUE			
Drawing Number: 6111/LM/25/104		Revision Number: P0	



CORPORATE ARCHITECTURE LIMITED
CHARTERED ARCHITECTS

HEAD OFFICE
Venari House, 1 Timbush Way,
Market Harborough,
Leicestershire, LE16 7XY
Tel: 01858 467476

office@cat.design
www.corporatearchitecture.co.uk

ISO 9001

RIBA Chartered Practice