



North point:

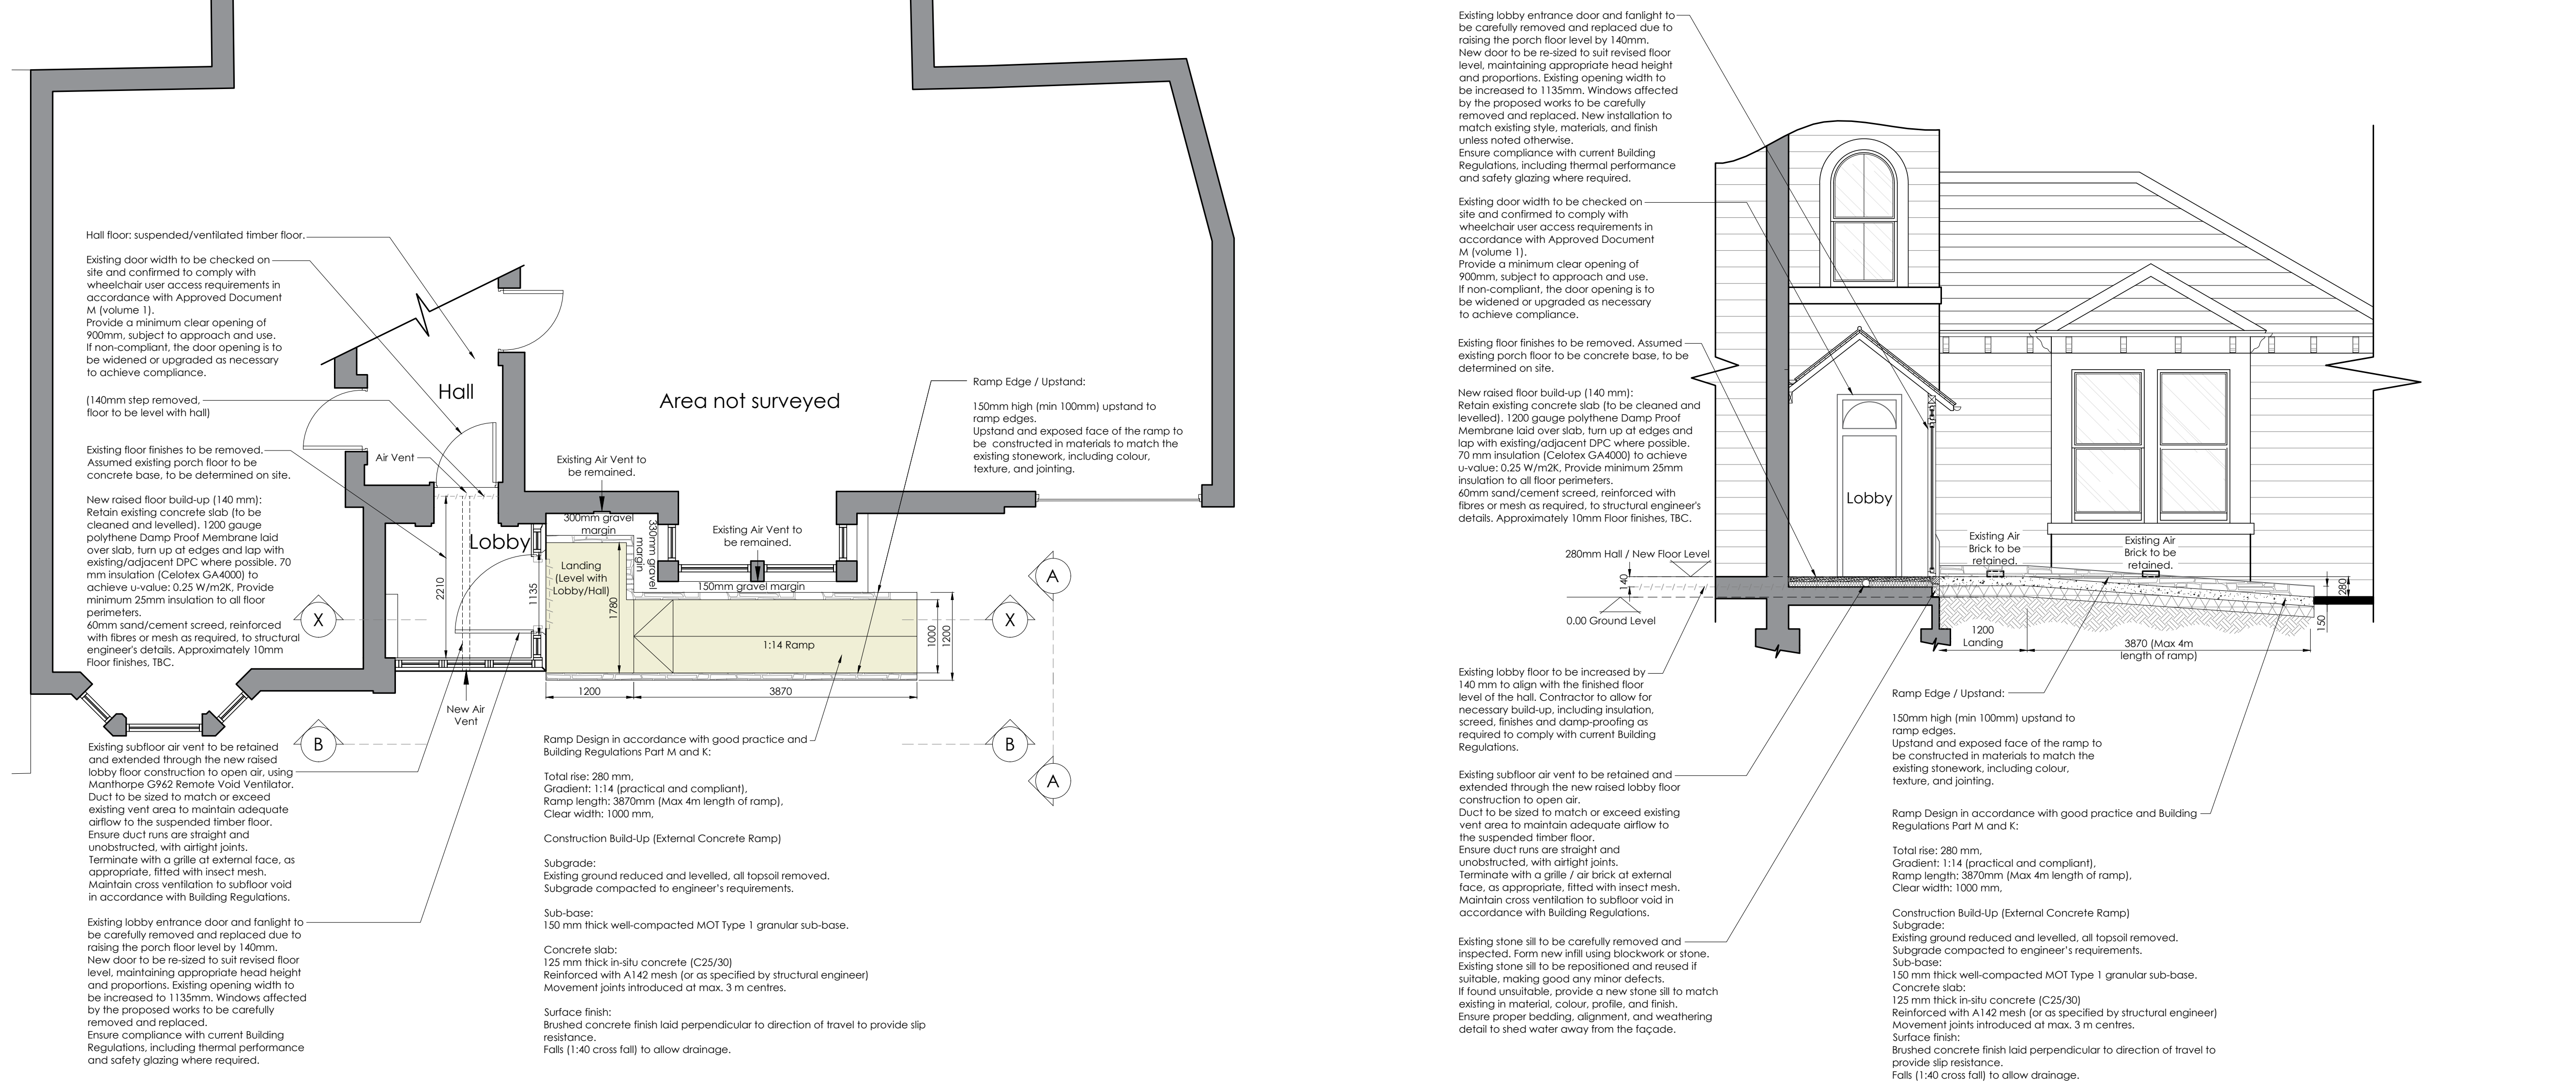

NORTH

Notes:

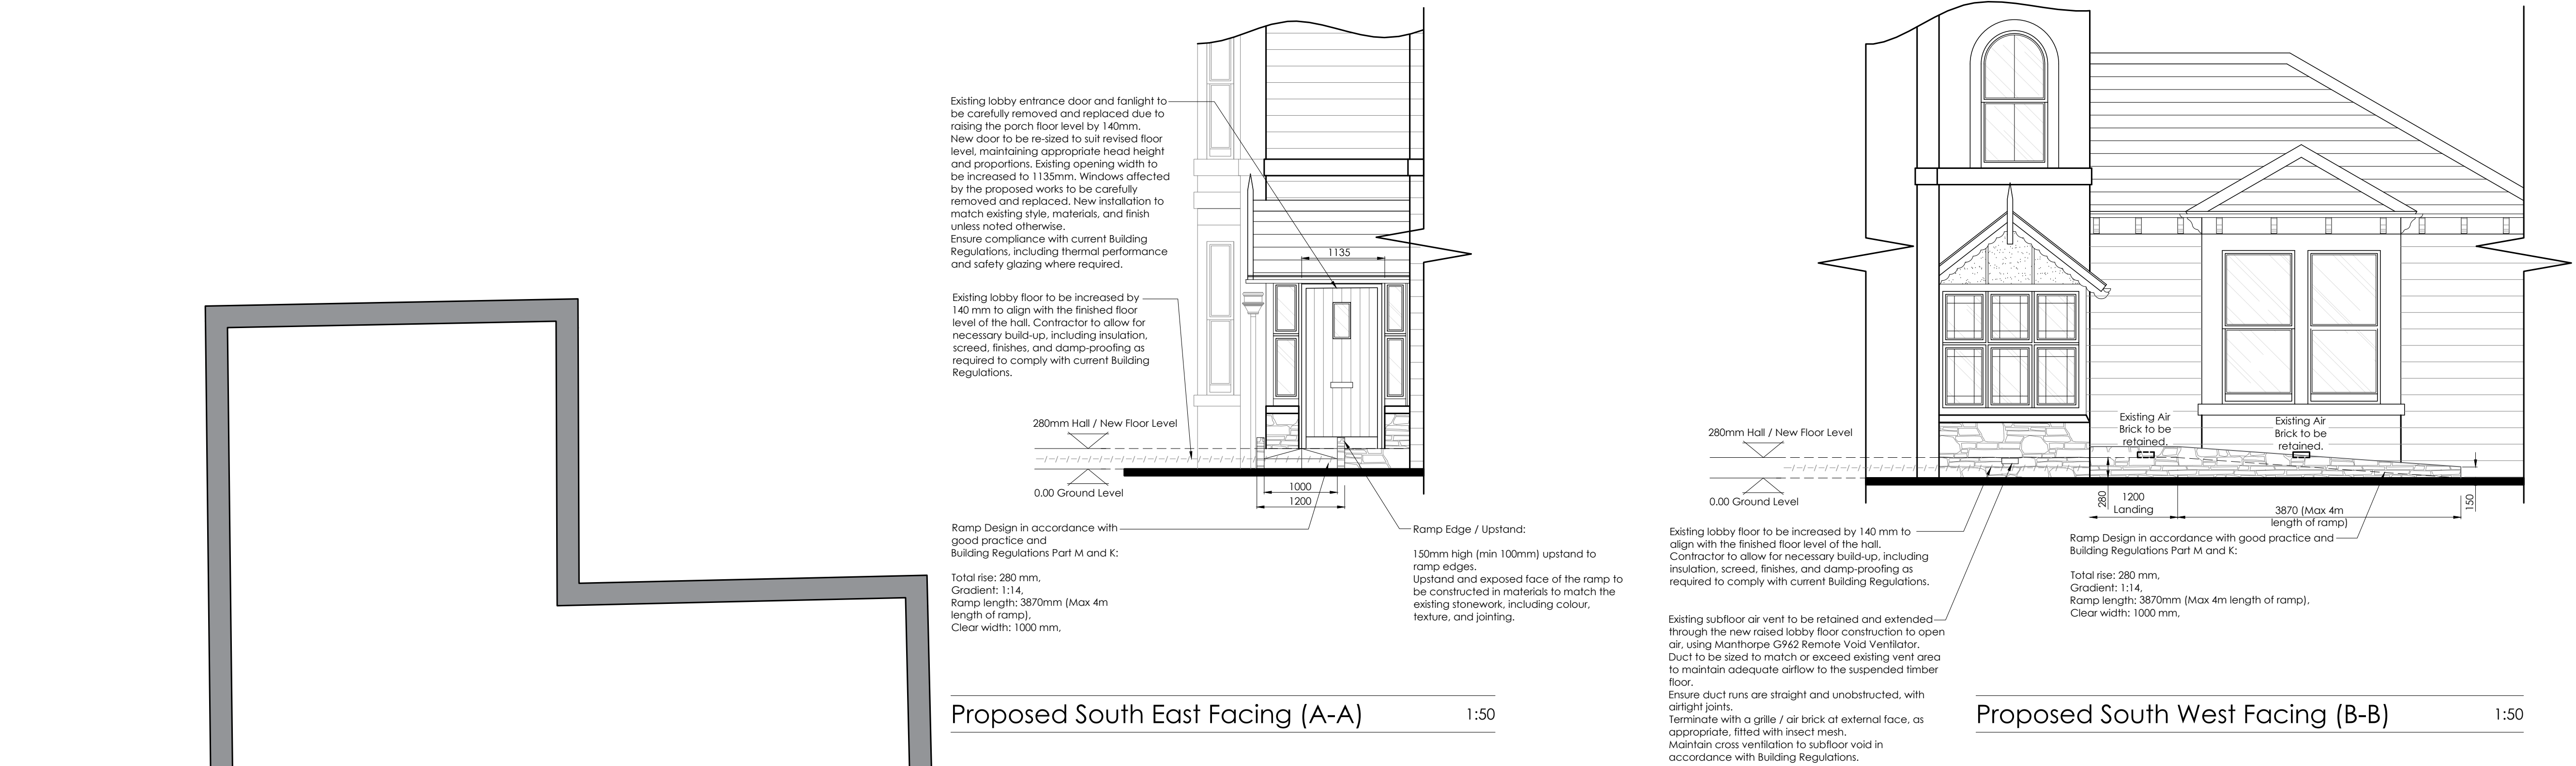

Proposed Ground Floor Plan 1:50

Proposed Section X - X
1:50

Revision Log:			
P0	Planning Issue	DH	16/09/26
Rev:	Description:	By:	Date:
Project:			
Proposed Extensions and Alterations to 107 Trowbridge Road Bradford on Avon Bath BA15 1EG			
Client:			
Lewis and Annie Moody 107 Trowbridge Road Bradford on Avon Bath BA15 1EG			
Scale:			
			1:50
Drawn by:	Checked:	Date:	Paper Size:
JTB		Nov '25	A1
Drawing Title:			
Proposed Ground Floor Plan, Elevations and Section X-X			
Drawing Status:			
PLANNING ISSUE			
Drawing Number:			Revision Number:
6111/LM/25/112			P0



HEAD OFFICE
Venari House, 1 Trimbush Way,
Market Harborough,
Leicestershire, LE16 7XY
Tel: 01858 467476

RIBA 44