



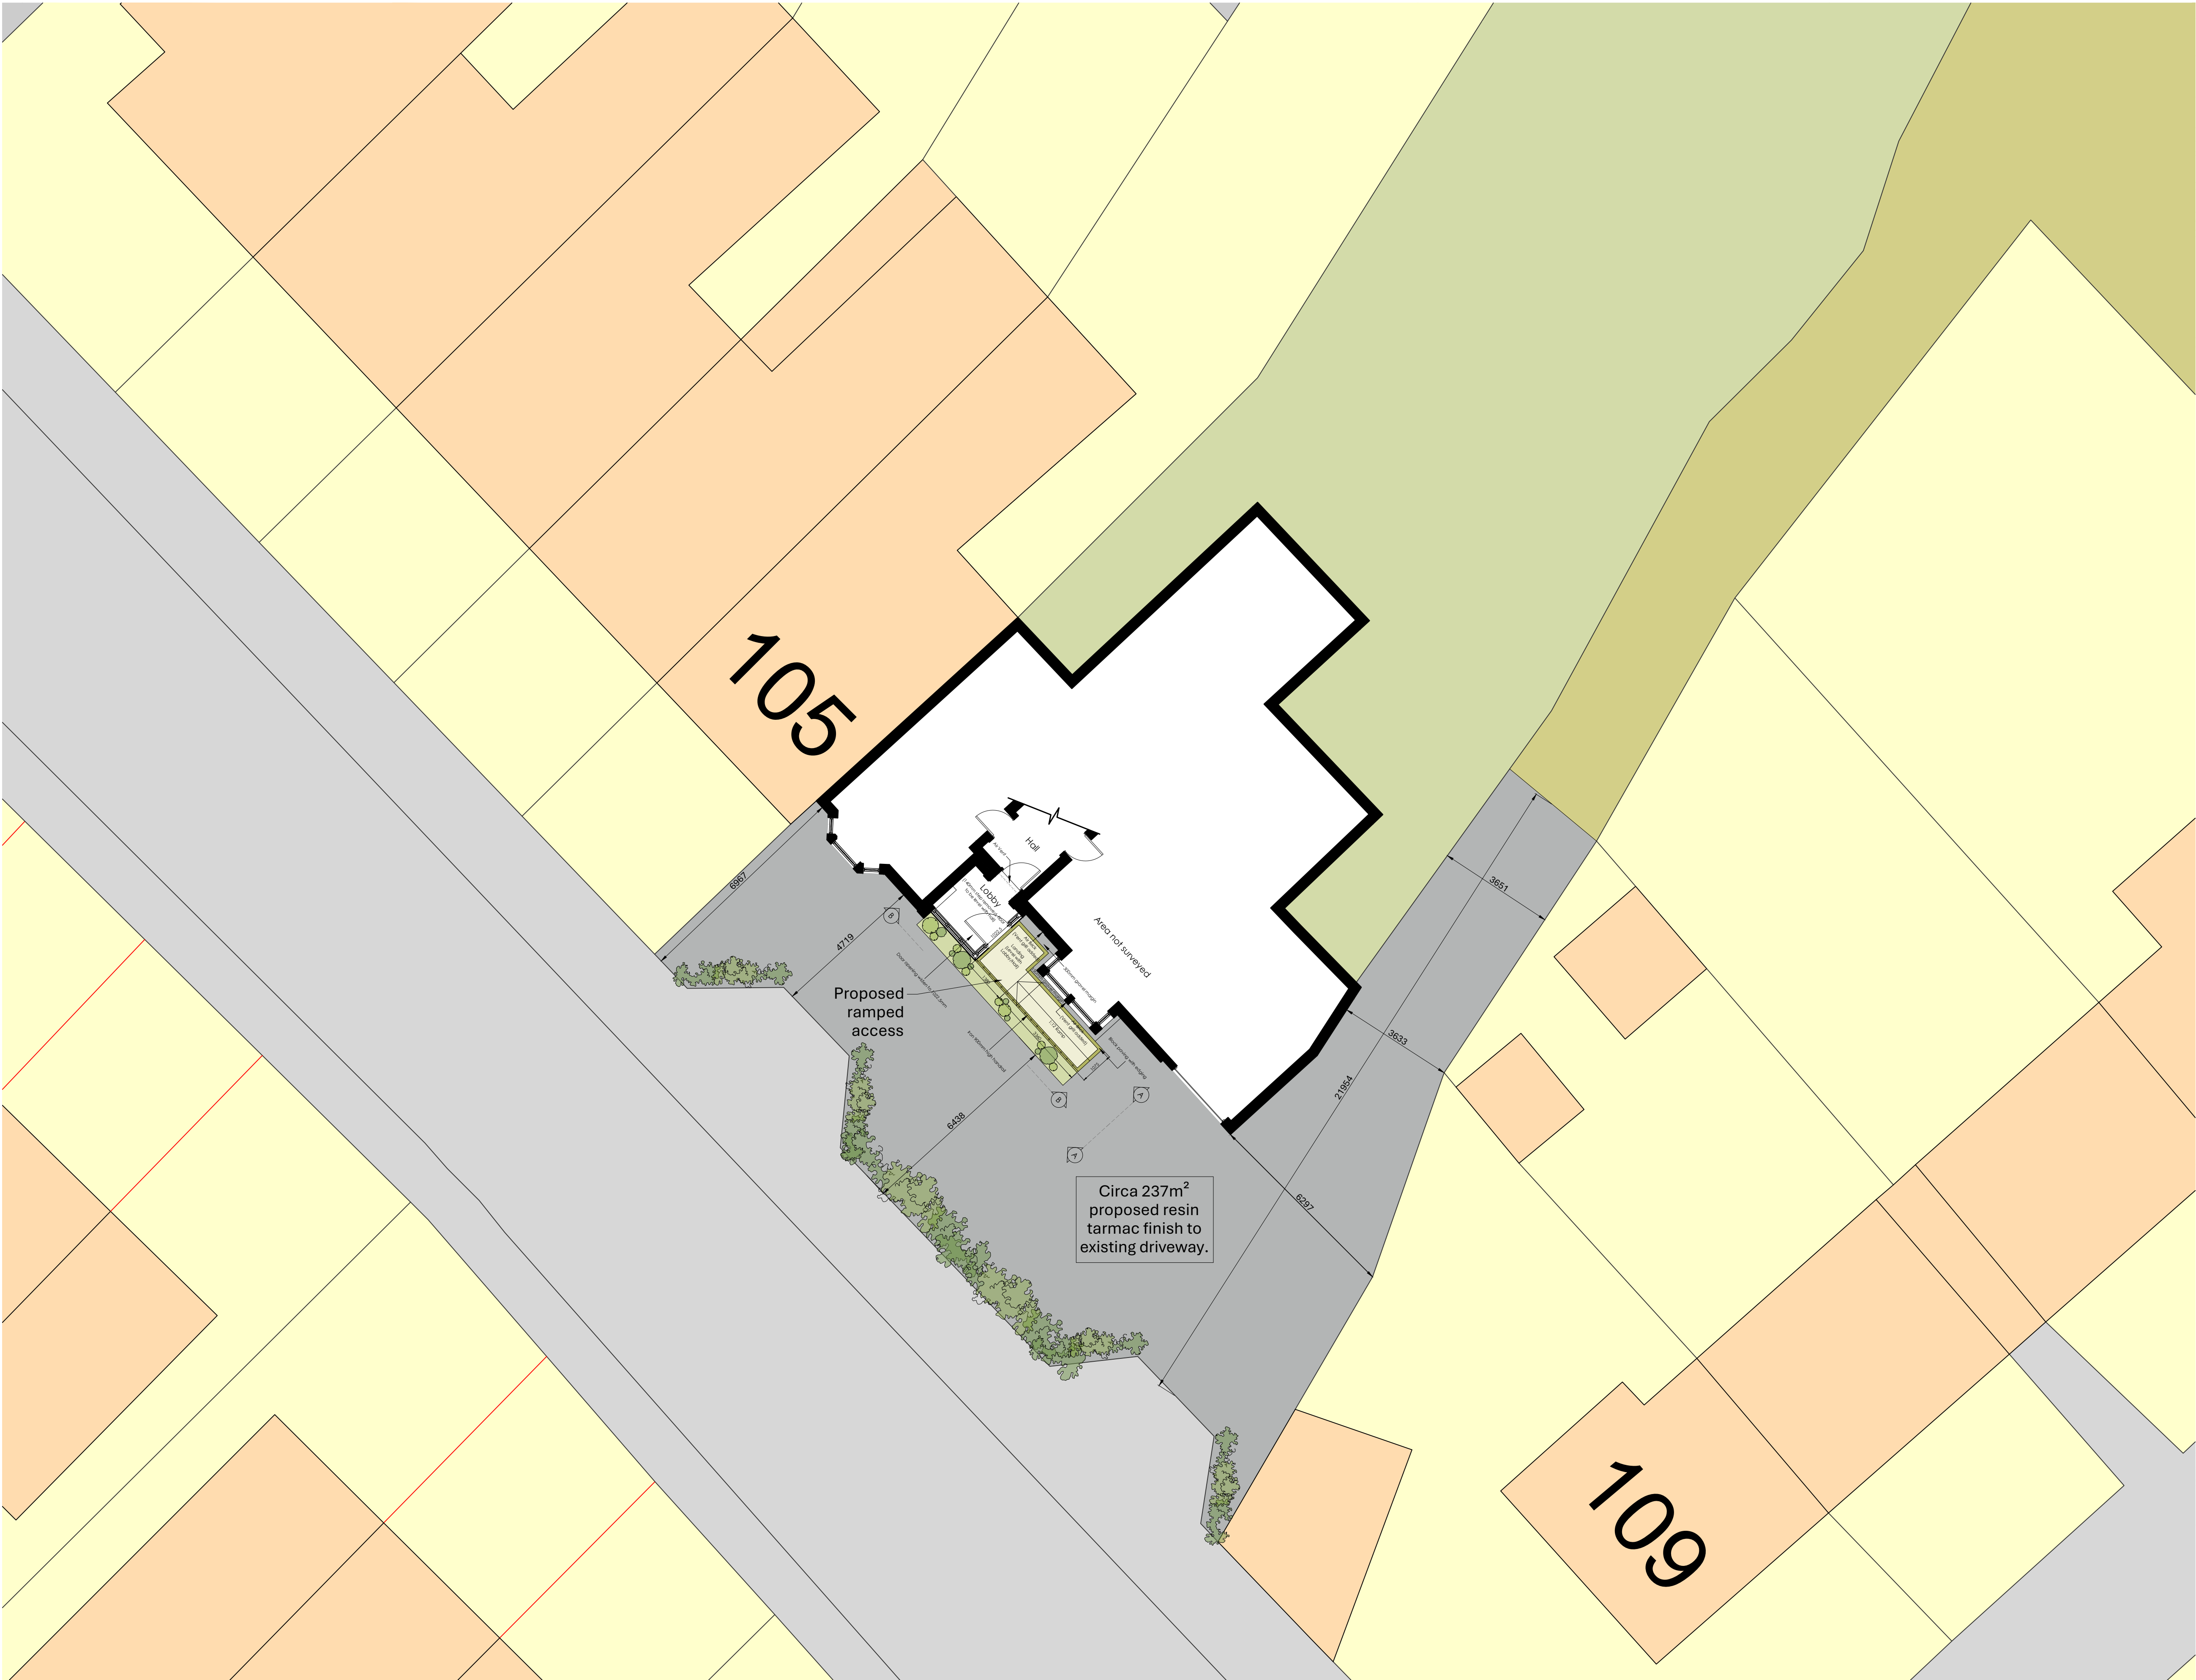

Site Plan

1:100

Do not scale from this drawing, work to given dimensions.
All dimensions to be checked on site. Any discrepancies with this drawing to be reported and clarified prior to commencing work on site, if in doubt! - Ask.
Corporate Architecture Ltd accept no responsibility for works not undertaken fully in accordance with this drawing and relevant specifications.
Copyright © Corporate Architecture Limited

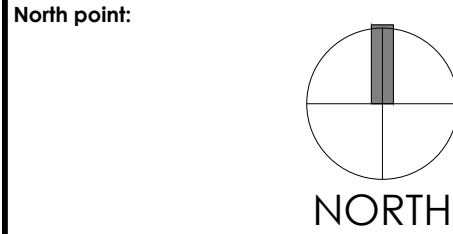

Notes:

Indicates area of new resin tarmac works.

Extent of new surfacing estimated at 237m² subject to setting out on site and confirmation. Based on OS data at present.

Revision Log:			
Rev:	Description:	By:	Date:
Project: Proposed Extensions and Alterations to 107 Trowbridge Road Bradford on Avon Bath BA15 1EG			
Client: Lewis and Annie Moody 107 Trowbridge Road Bradford on Avon Bath BA15 1EG			
Scale: 0 1m 2m 3m 4m 5m			1:100
Drawn by: AS	Checked:	Date: Nov '25	Paper Size: A1
Drawing Title: Proposed Driveway Resurfacing plan			
Drawing Status: FOR DISCUSSION			
Drawing Number: 6111/LM/25/SK01		Revision Number: -	

CORPORATE ARCHITECTURE LIMITED
CHARTERED ARCHITECTS

HEAD OFFICE
Venari House, 1 Timbush Way,
Market Harborough,
Leicestershire, LE16 7XY
Tel: 01858 467476

office@catl.design
www.corporatearchitecture.co.uk

RIBA
Chartered Practice