

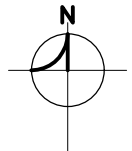


NOTES:
This drawing is copyright of the Architects and must not be used without their permission. All dimensions to be checked on site. Discrepancies and omissions to be reported immediately to the Architect.

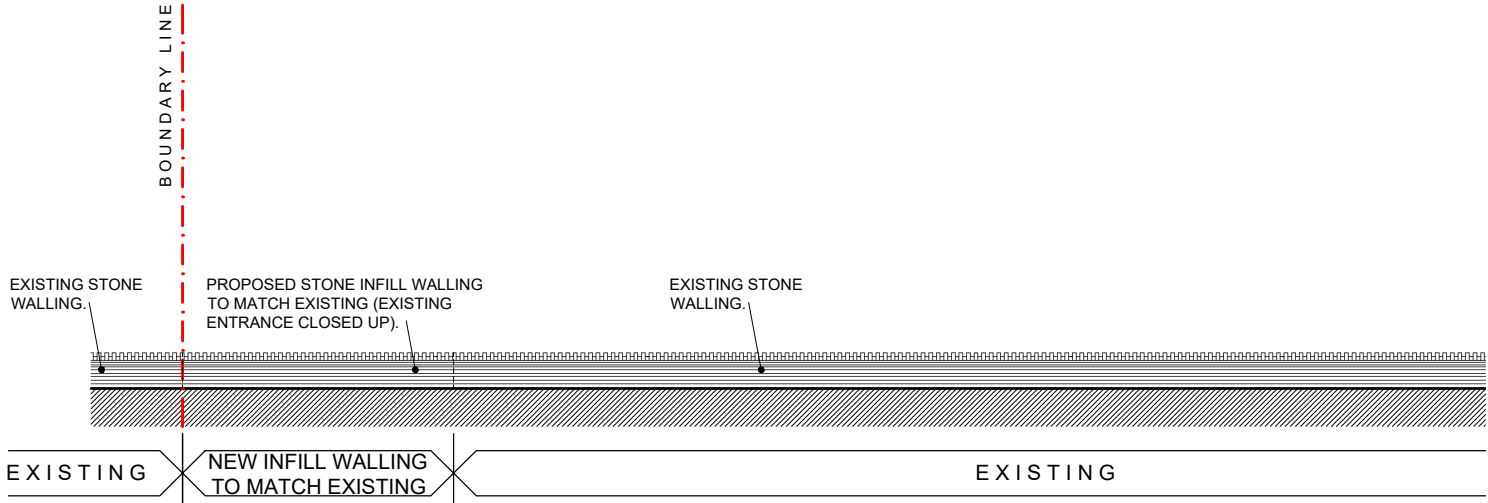


Scale 1:100 @ A1 - 1:200 @ A3

SEE DRAWING NO. 26-1139-202
FOR PART 1 OF EXISTING/
PROPOSED BOUNDARY WALL
PLAN/ ELEVATION.

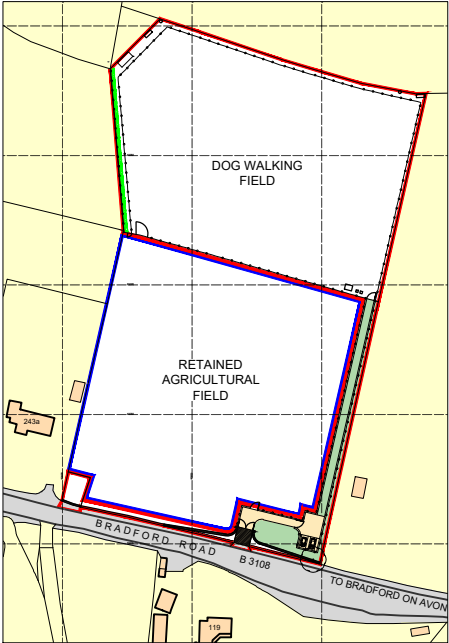

Proposed South Elevation Part 2
1:100 @ A1 (1:200 @ A3)

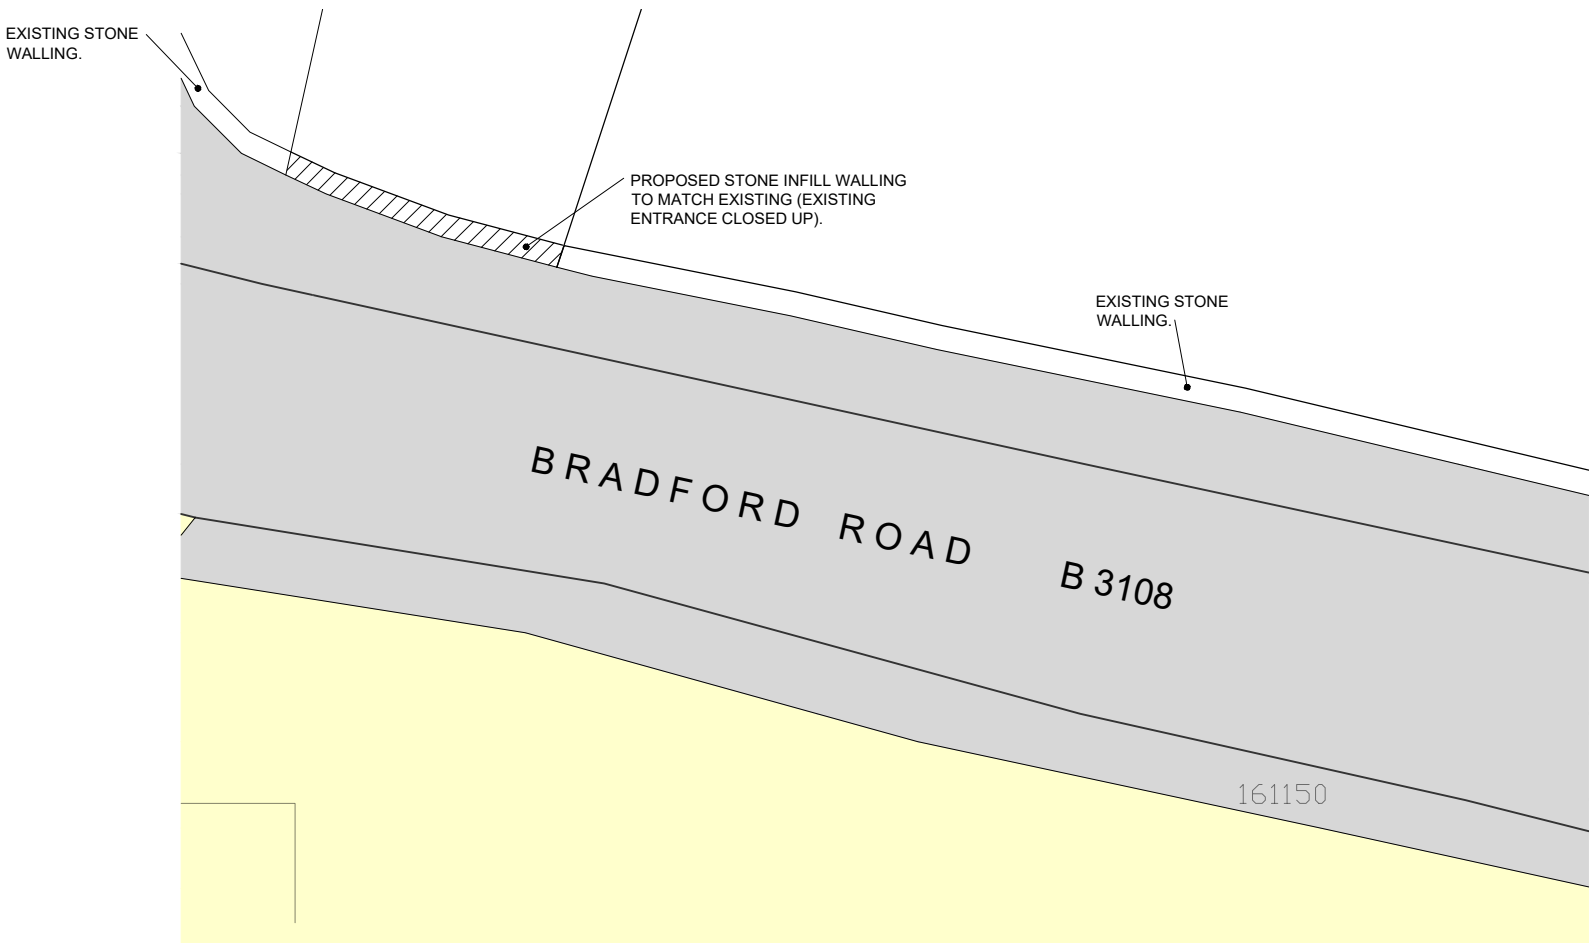

Proposed Plan Part 2
1:100 @ A1 (1:200 @ A3)

A	Red line adjusted.	08.09.26
Rev	Revision	Date



Macey's Architectural Design & Development Ltd
15 Craybourne Road, Melksham, Wiltshire, SN12 7DH
Email: benmacey@maddltd.co.uk Tel: 07867417112

Title: Proposed Access Boundary
Wall Plan and Elevation Part 2
Project: Land at Winsley Road,
Bradford-On-Avon, BA15 2HL
Client: Sarah Dustan
Drawing Scale: 1:100 @ A1 (1:200 @ A3)
Drawing Date: August 2026

Drawing Number: 26/1139/203 A