



PROPOSED ATTIC CONVERSION: 4 SWALLOW DRIVE, WINGFIELD ROAD, TROWBRIDGE, WILTS BA14 9TW .

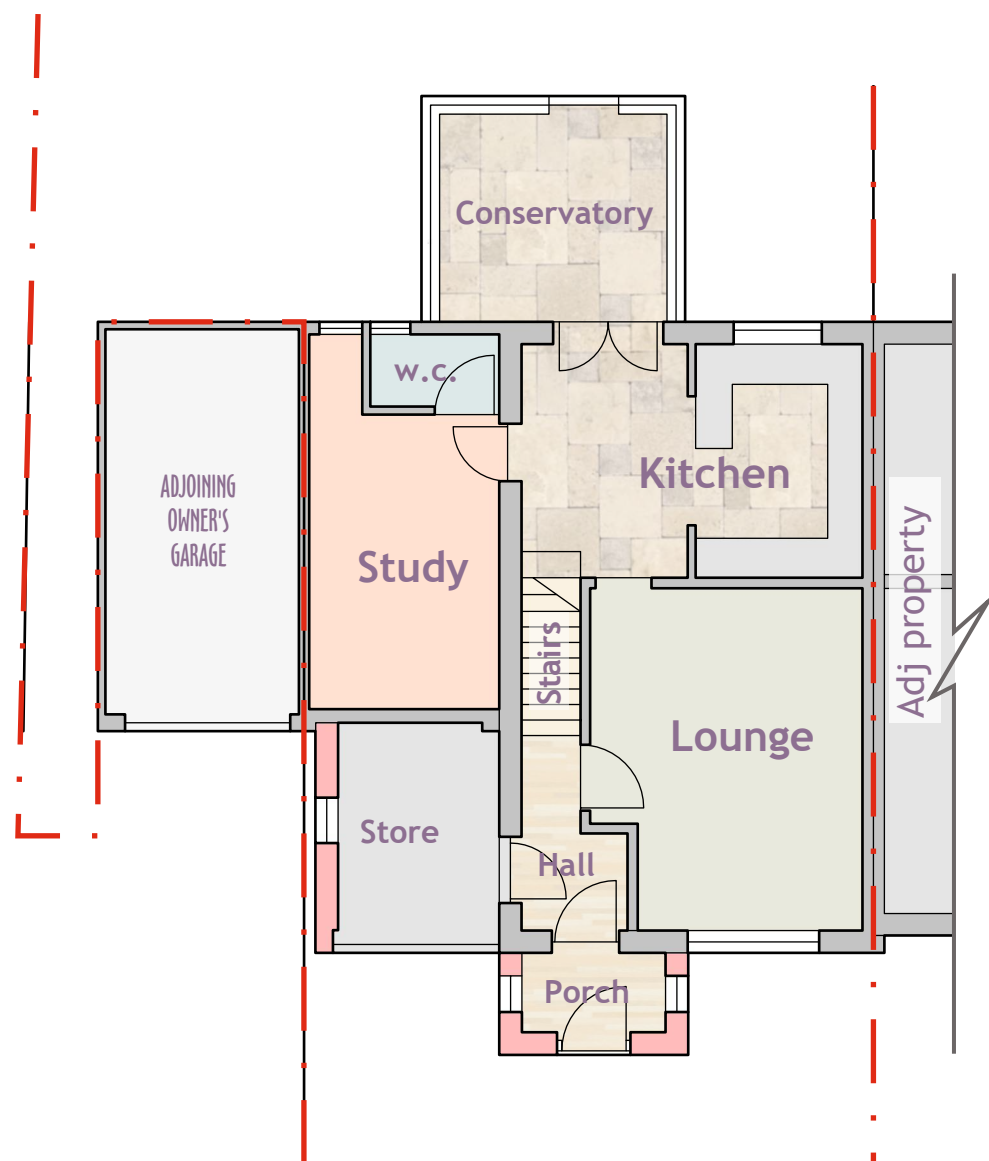


Ground Floor
Plan 1:100

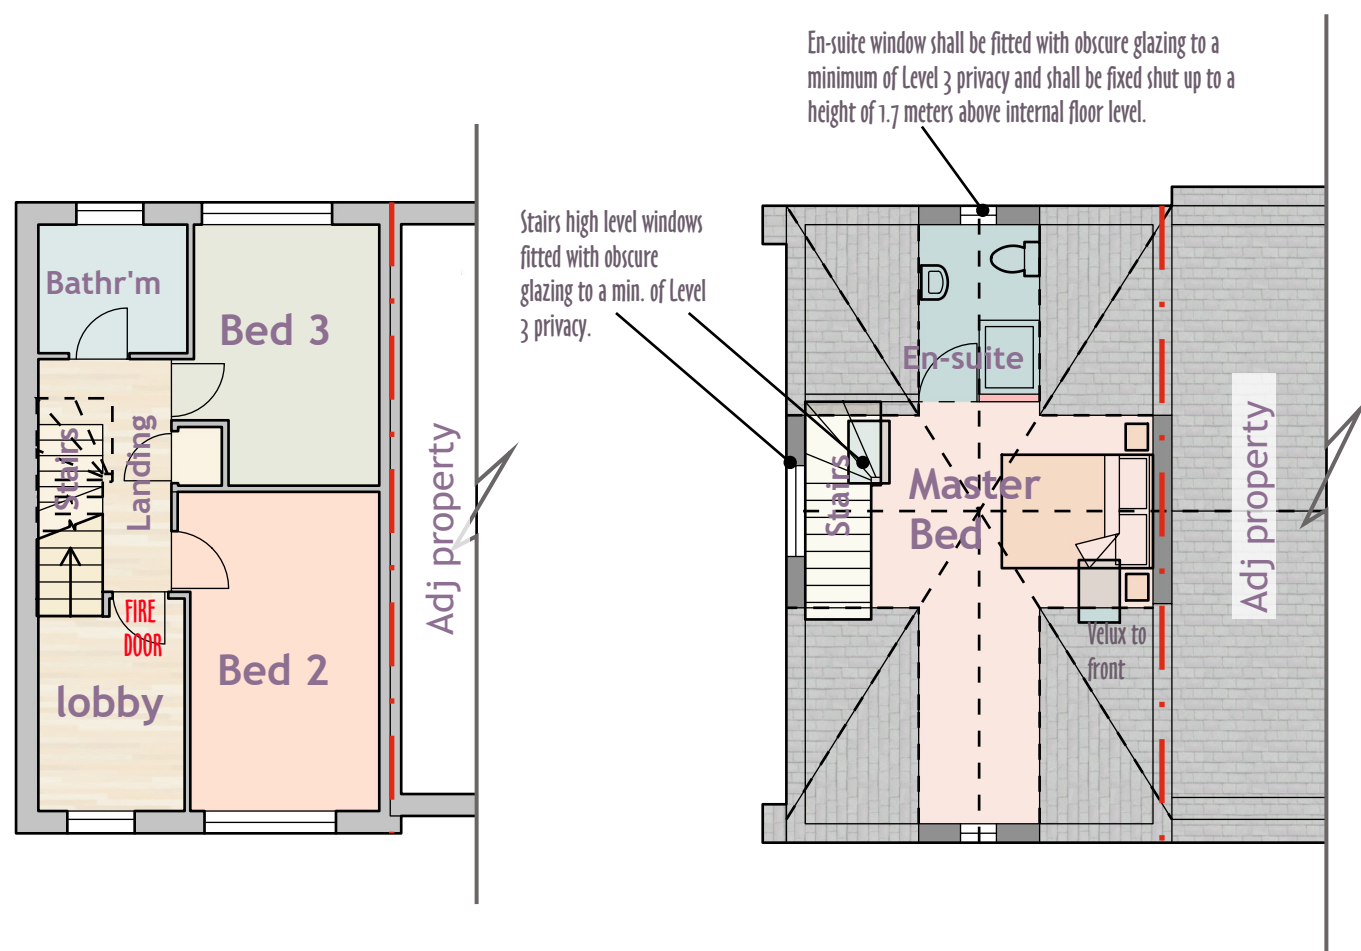

First Floor
Plan 1:100

Attic Floor
Plan 1:100

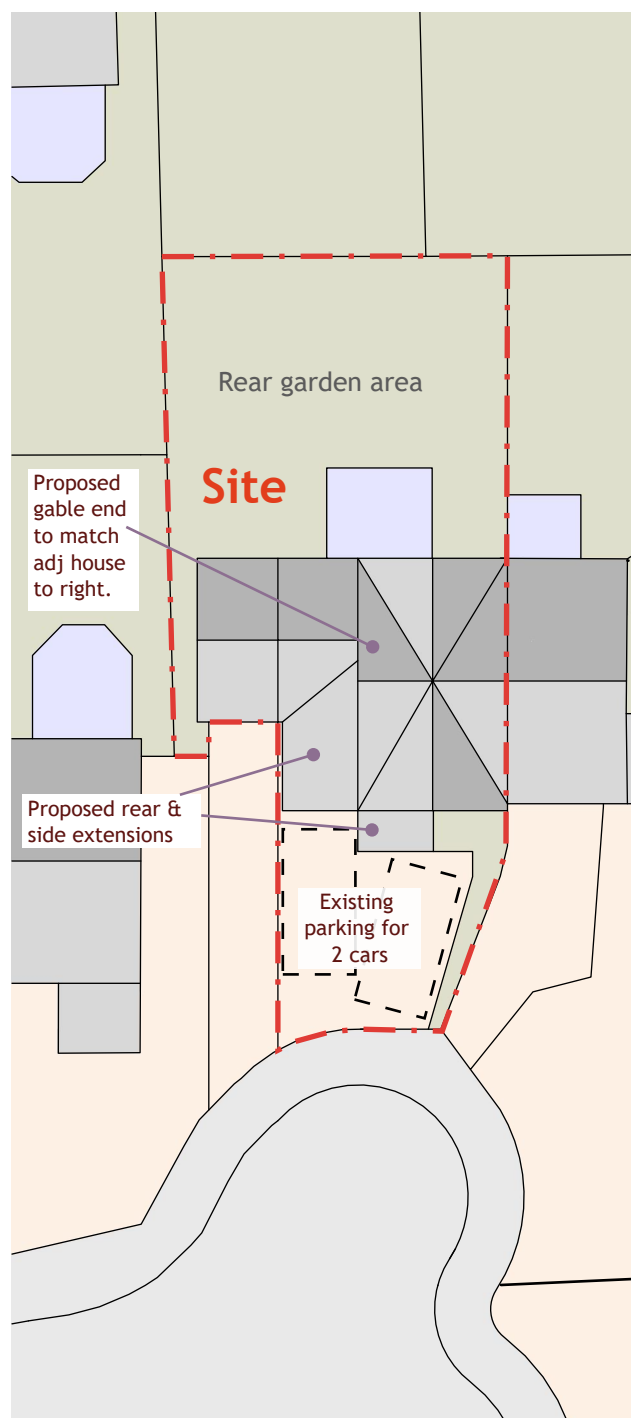

Block Plan 1:250




3d C.G.I. illustration of proposed front elevation

Materials to be used:

- Roof:** Matching blue/black slate as house, white uPVC fascias, soffits & barge boards to overhangs, white pvc half round gutters and downpipes.
- Walls:** All new walls to extensions as well as existing Bradstone walls to be rendered in PRB Remour basecoat +mesh with PRB Super brut through colour topcoat as shown, colour WHITE. Note: existing walls to be insulated with 100mm PIR boards before rendering coat to help insulate property
- Windows & doors:** uPvc casements to elevations as shown colour: white. Garage to have white roller shutter door

Access/parking: Existing access to front with parking for 2 cars, spaces shown, see block plan .

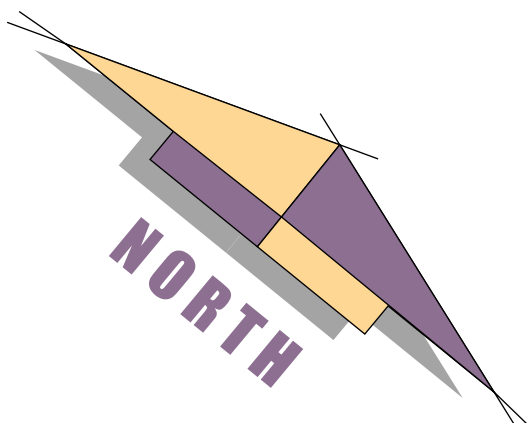

0 2.5m 5m 7.5m 10m 15m
Scale Bar (A2 print out = 1 : 250 scale).

PROPOSED ALTERATIONS:

CHARLES MANNING
ARCHITECTURAL & PLANNING CONSULTANT
OFFICE 129, 8 THE BRIDGE, CHIPPENHAM, WILTS SN15 1EX
Mobile: 07909228408 email: mail@charlesmanning.co.uk.

PROJECT: PROPOSED ATTIC CONVERSION / DORMER TO 4 SWALLOW DRIVE,
WINGFIELD ROAD, TROWBRIDGE, WILTS.
DRAWING No:- 1048 / CAM/2025/2 REV B DATE: SEPT. 2026

SCALES:- ELEVATIONS & PLANS 1:100

CHARLES MANNING, this drawing/design is COPYRIGHT and cannot be copied or used in anyway for the above project or similar ventures, by any means without the express permission of Charles Manning. Always use written measurements in preference to scaling, if in doubt ask, report any discrepancies & always use the latest approved plans by Local Authority. Consult on any design changes to the project, so amendments can be made

REVISION B: remove flat roof dormer and match gable as rhs property reconfigure windows etc