


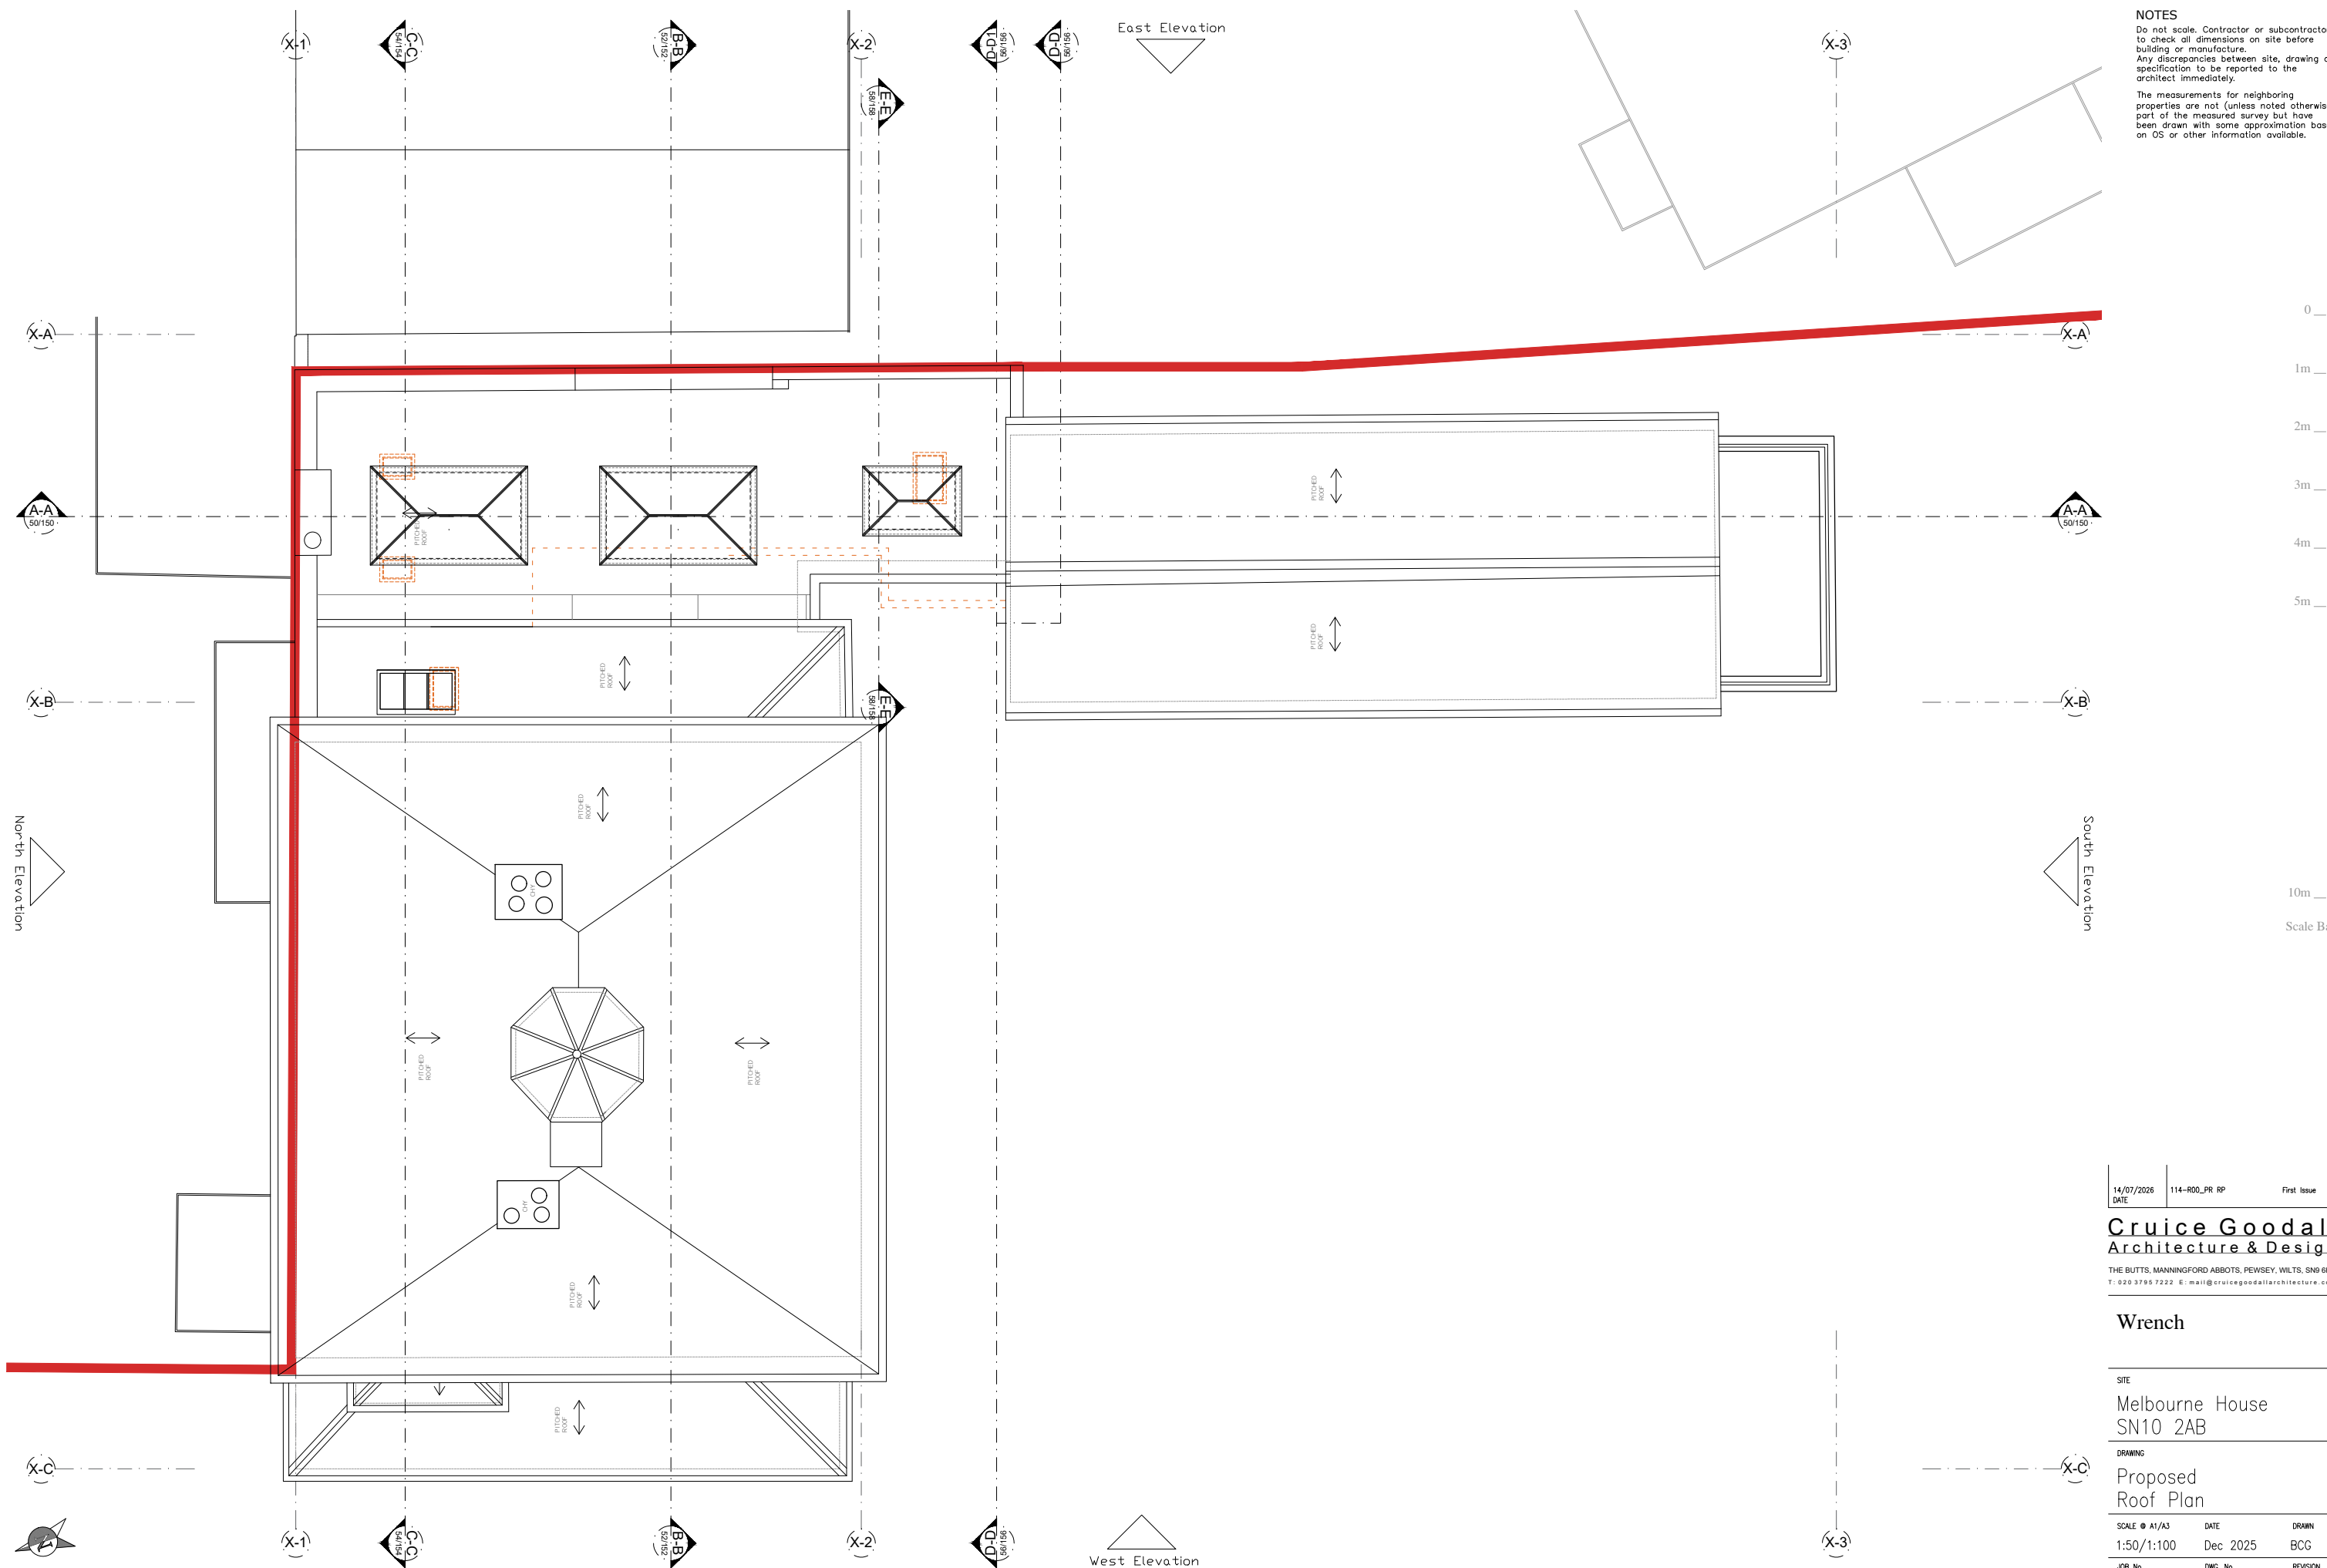

NOTES
Do not scale. Contractor or subcontractor to check all dimensions on site before building or manufacture.
Any discrepancies between site, drawing or specification to be reported to the architect immediately.
The measurements for neighboring properties are not (unless noted otherwise) part of the measured survey but have been drawn with some approximation based on OS or other information available.

Proposed Roof Plan - 1:50(A1) - 1:100(A3)
c:\users\peter\documents\project\122\wrench\122 base drawings\plan\wrench-122.g - Printed - 14/07/2026 14:45:00 by: Peter B

14/07/2026 DATE	114-R00_PR RP	First Issue
--------------------	---------------	-------------

Cruice Goodall
Architecture & Design

THE BUTTS, MANNINGFORD ABBOTS, PEWSEY, WILTS, SN9 6HZ
T: 020 3795 7222 E: mail@cruicegoodallarchitecture.com

Wrench

SITE
Melbourne House
SN10 2AB

DRAWING
Proposed
Roof Plan

SCALE @ A1/A3	DATE	DRAWN
1:50/1:100	Dec 2025	BCG

JOB No.	DWG. No.	REVISION
122-P114-R00		