


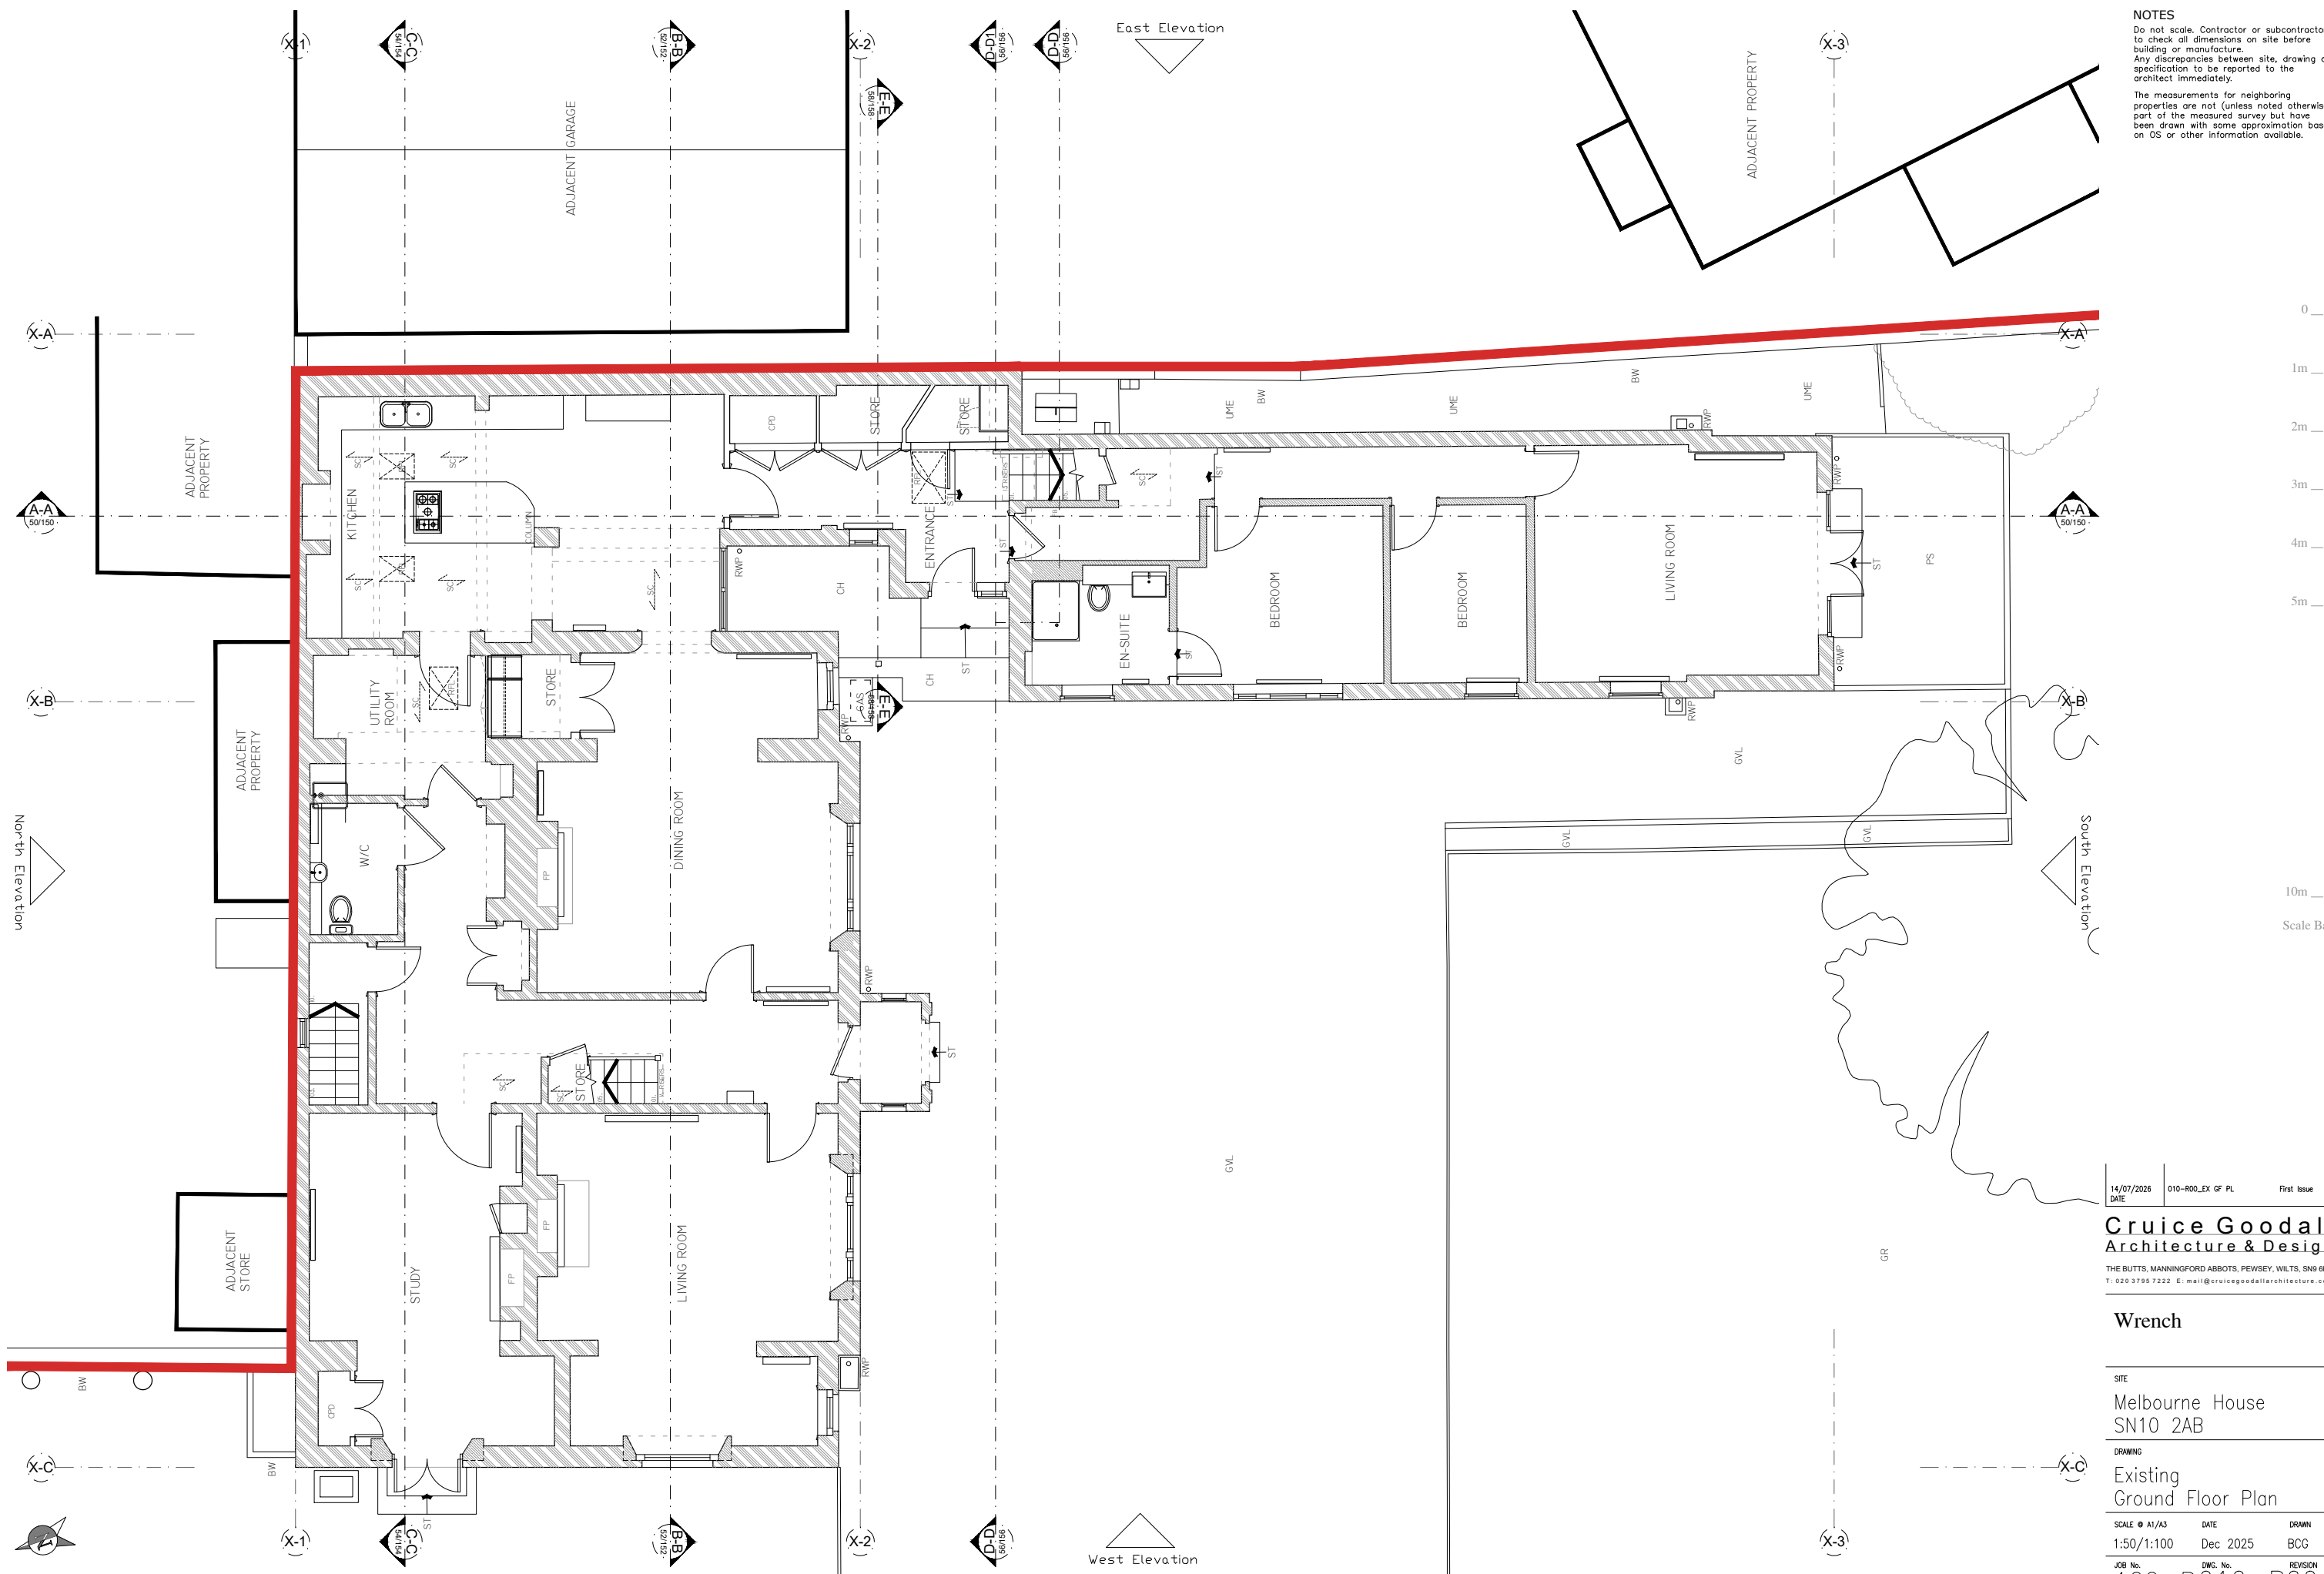

NOTES
Do not scale. Contractor or subcontractor to check all dimensions on site before building or manufacture.
Any discrepancies between site, drawing or specification to be reported to the architect immediately.
The measurements for neighboring properties are not (unless noted otherwise) part of the measured survey but have been drawn with some approximation based on OS or other information available.

Existing Ground Floor Plan - 1:50(A1) - 1:100(A3)
c:\users\peter\documents\peter\goodall\03 project\122 wrench - wrench\02 base drawings\plans\wrench\122.g - Printed - 14/07/2026 15:00:06 by: Peter B

14/07/2026 010-R00_EX GF PL First Issue
Cruice Goodall
Architecture & Design
THE BUTTS, MANNINGFORD ABBOTS, PEWSEY, WILTS, SN9 6HZ
T: 020 3785 7222 E: mail@cruicegoodallarchitecture.com

Wrench		
SITE		
Melbourne House SN10 2AB		
DRAWING		
Existing Ground Floor Plan		
SCALE @ A1/A3	DATE	DRAWN
1:50/1:100	Dec 2025	BCG
JOB No.	DWG. No.	REVISION
122-P010-R00		