


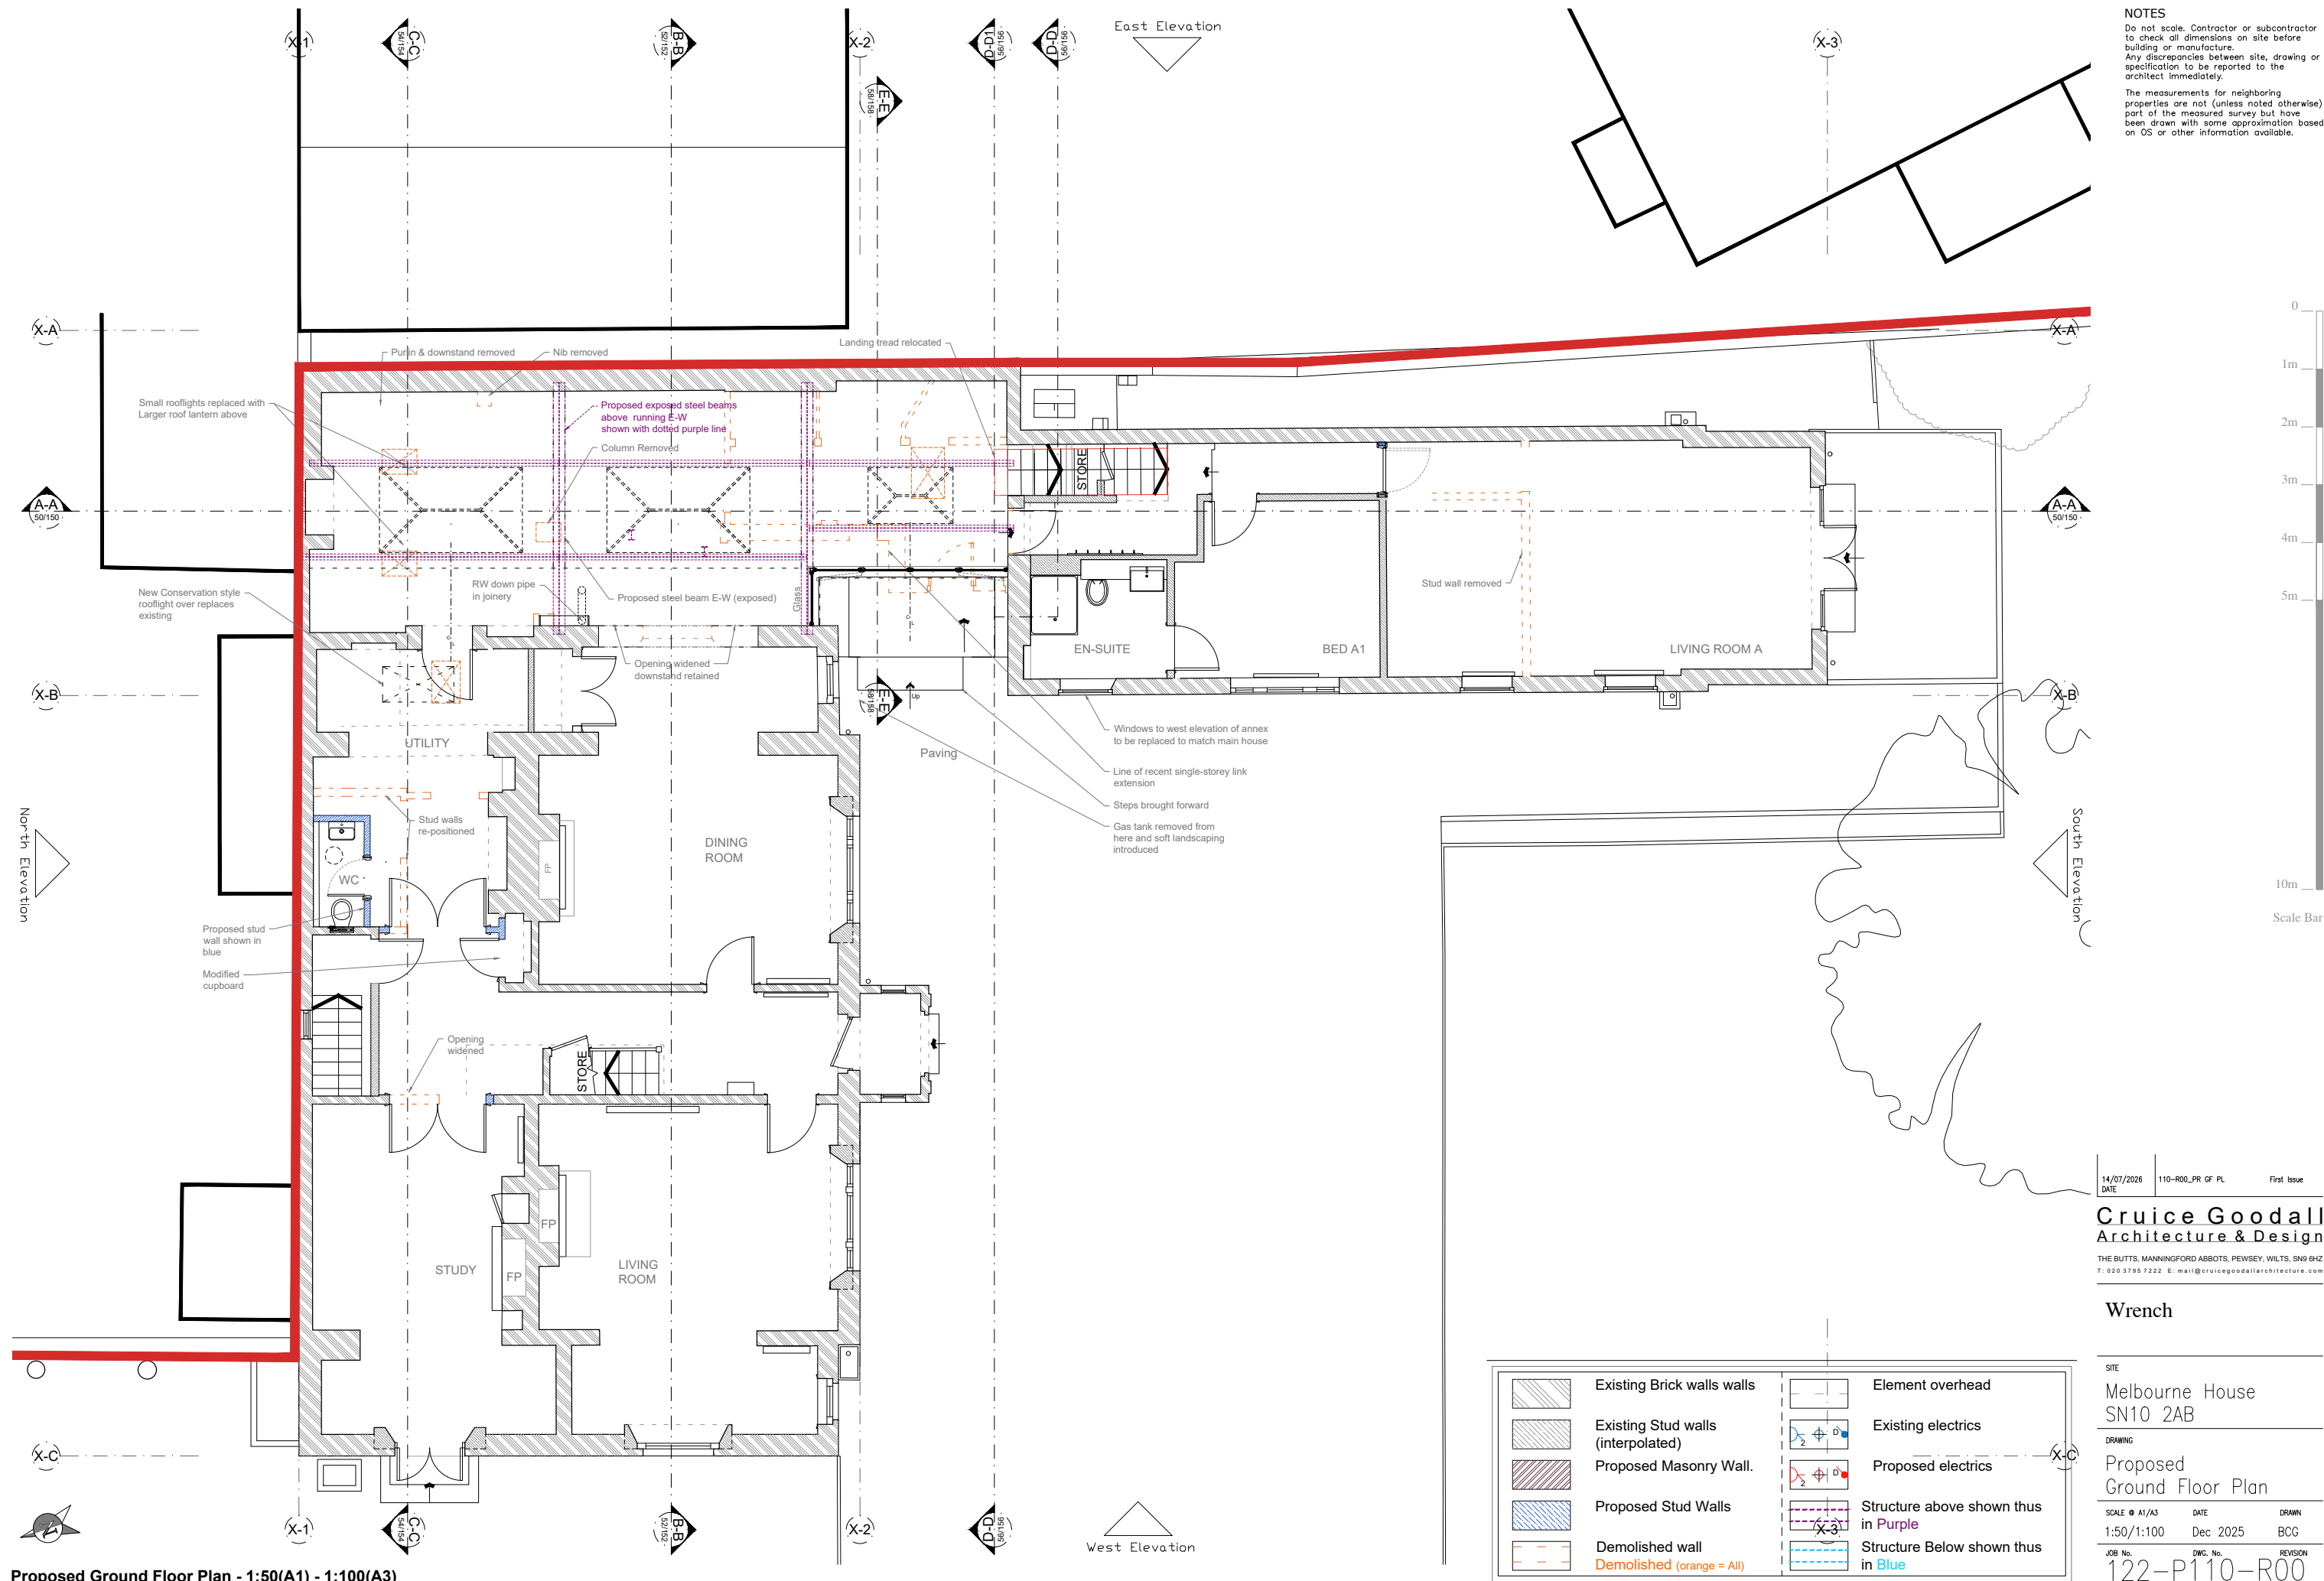

NOTES
Do not scale. Contractor or subcontractor to check all dimensions on site before building or manufacture.
Any discrepancies between site, drawing or specification to be reported to the architect immediately.
The measurements for neighboring properties are not (unless noted otherwise) part of the measured survey but have been drawn with some approximation based on OS or other information available.

14/07/2026 110-R00-PR OF PL First Issue
DATE
Cruice Goodall
Architecture & Design
THE BUTTS, MANNINGFORD ABBOTS, PEWSEY, WILTS, SN9 6HZ
T: 020 3785 7222 E: mail@cruicegoodallarchitecture.com

Wrench

SITE
Melbourne House
SN10 2AB
DRAWING
Proposed
Ground Floor Plan
SCALE: A1/A3 DATE: Dec 2025 DRAWN: BCG
JOB No. 122-P110-R00 DWG. No. REVISION