
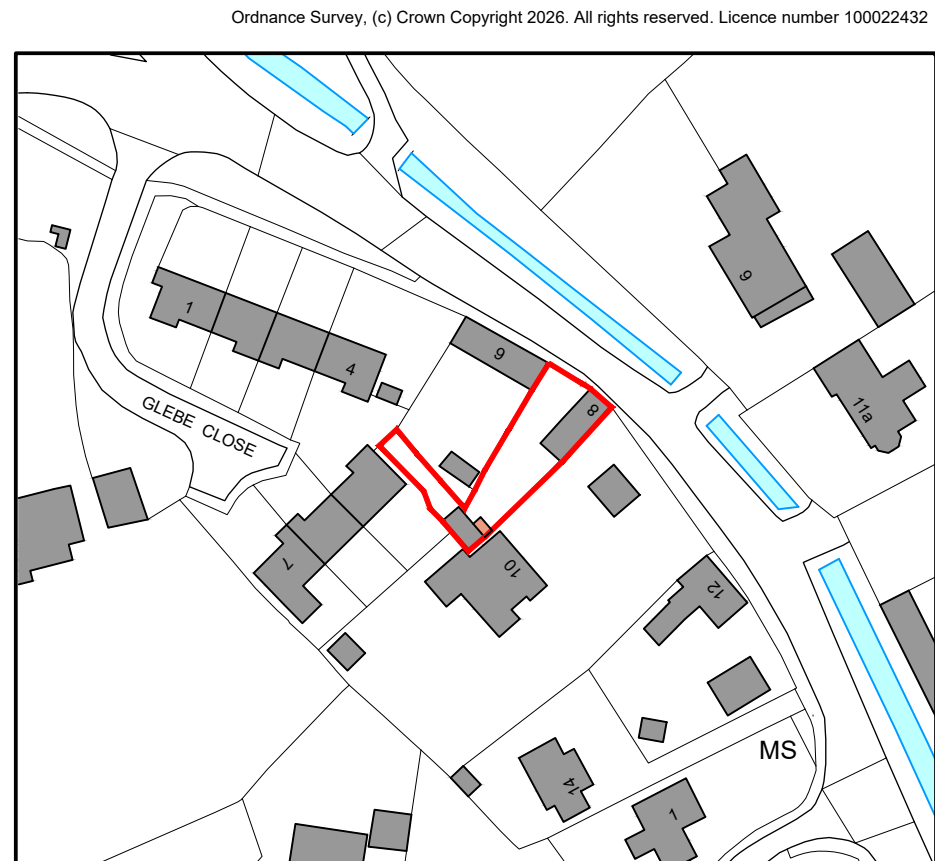


NEIGHBOURING
GARDEN
(Unable to Access)

NEIGHBOURING
GARDEN
(Unable to Access)

DRIVEWAY
(Concrete)

SECTION A-A
Scale 1:50

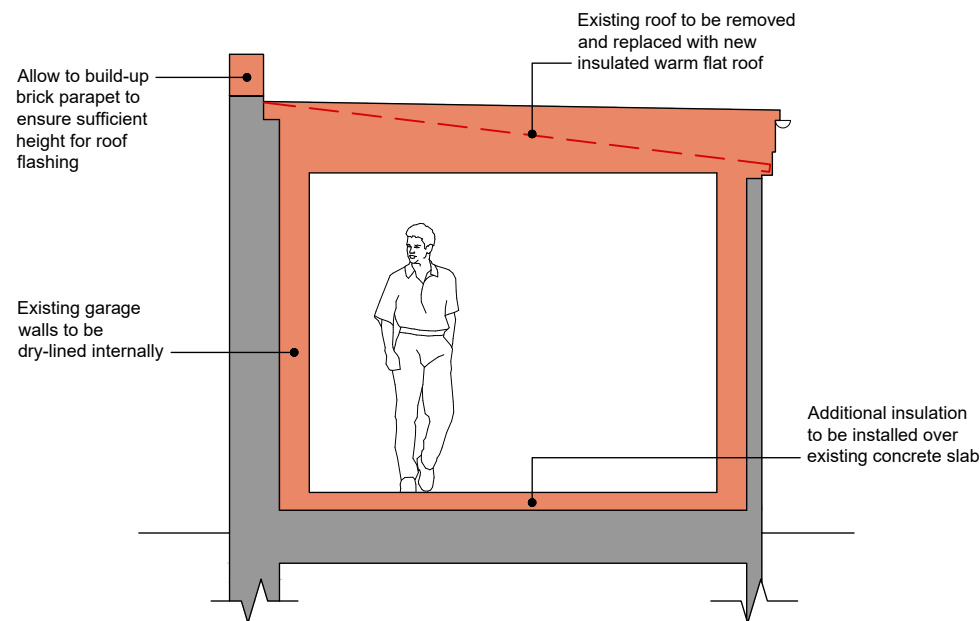

PROPOSED SITE LOCATION PLAN
Scale 1:1250




PROPOSED BLOCK PLAN
Scale 1:500


DRAWING FOR PLANNING PURPOSES ONLY

PROPOSED PART SITE PLAN
Scale 1:50


NORTH EAST ELEVATION
Scale 1:100

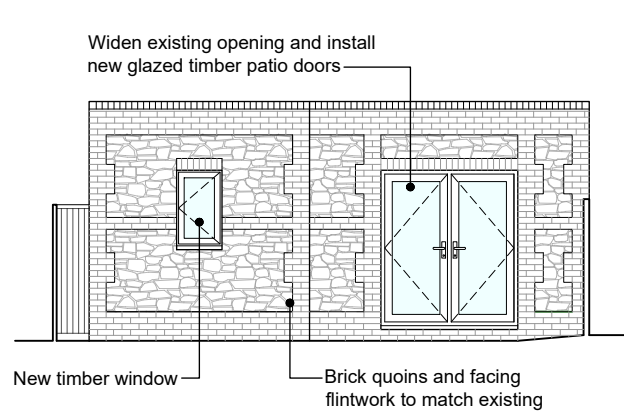


NORTH WEST ELEVATION
Scale 1:100

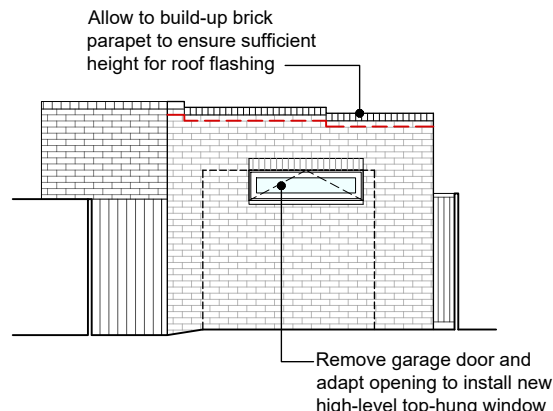

SOUTH WEST ELEVATION
Scale 1:100

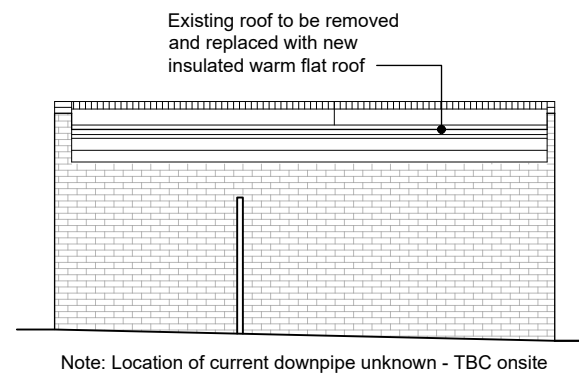

SOUTH EAST ELEVATION
Scale 1:100

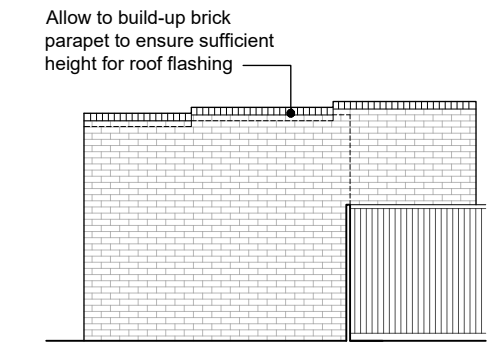

JOB TITLE:
Proposed Garage Conversion into Annexe,
Turnpike Cottage, 8 South Street, Aldbourne, Wiltshire, SN8 2DW

For Ms. K. Bowen-Jones

DRAWING TITLE:
Proposed Scheme A:
Site Plans, Elevations and Section

JOB NO:
1711

DRAWING NO:
1711 - Turnpike Cottage - Proposed - 02

REV:
A

REVISION DESCRIPTIONS:
Rev 'A' - 07.08.26 - Amended following meeting with client - BJ



Ground Floor
6 Pelhams Court
Marlborough
Wiltshire SN8 2AG

T. 01672 518 278
E. info@tuttlearchserv.co.uk
facebook.com/tuttlearchserv
W. tuttlearchserv.co.uk

SCALE:	DATE:	DRAWN BY:	PAPER SIZE:
As Shown	June 26	BJ	A1

THIS DRAWING IS COPYRIGHT OF TUTTLE
ARCHITECTURAL SERVICES AND MAY NOT BE
COPIED OR REPRODUCED WITHOUT PERMISSION