



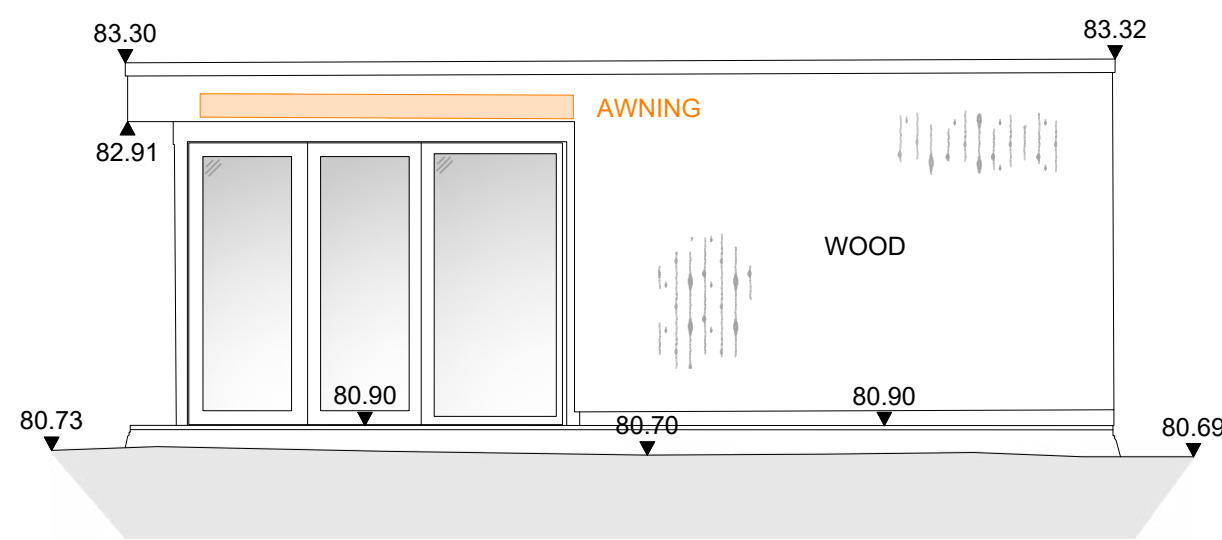


80.00m Datum Line

ELEVATION 01

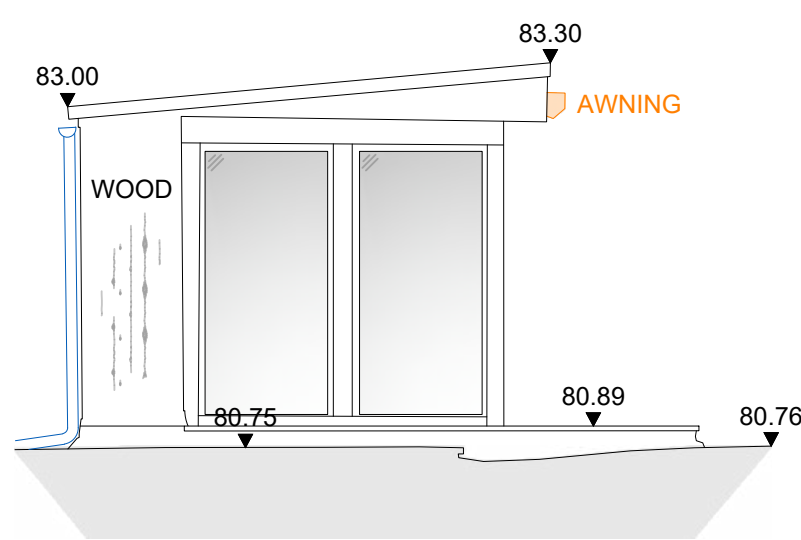

ELEVATION 02

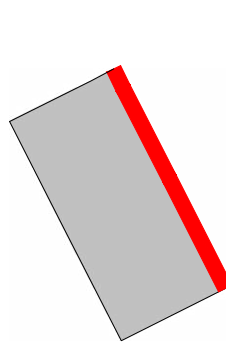

80.00m Datum Line

ELEVATION 03



ELEVATION 04



NOTES: **DO NOT REMOVE THESE NOTES FROM THIS DRAWING**

Land Development Services Ltd. own the copyright of this drawing. The written consent must be obtained before this drawing is copied, forwarded to any third parties, or used for any purpose other than that for which it was originally prepared.

This survey has been carried out on an accuracy consistent with the presentation scale noted below. Interfered dimensions will therefore be within the tolerance acknowledged by this scale. The same may not be the case if the drawing is used for a different purpose or at a different scale.

The horizontal & vertical control of this survey is based on Ordnance Survey grid as translated from GPS coordinates using the OSTN15 to OSGRID16 transformation as supplied by OS. We have applied a reverse scale factor to maintain true ground distances. Vertical values may differ from Ordnance Survey values in the vicinity which should be disregarded. All levels should be taken from LD survey stations.

While every effort is made to identify all visible above-ground features, it should be noted that there may be features not shown on this drawing that are not captured by the survey.

Boundaries shown are not necessarily legal boundaries.

All levels, heights, measurements and dimensions are in metres unless otherwise stated.

Eaves levels are taken at the bottom of the lowest roof line. Where underside of fascia or other features are surveyed these are recorded as such.

All below-ground features (including drainage, voids and services) have been identified from above ground and therefore all details relating to such as sizes, depth, pipe positions and alignment are approximate. All underground services have not been traced, but any visible surface features within the road width are read/labeled, levels, not top of cover.

Tree heights displayed within the been located are read/labeled levels, not top of cover.

There have been drawn diagrammatically (i.e. circular) shown average canopy spread. However the true tree canopy may differ. The canopy spread has been taken to identify species, and where critical these should be verified by a specialist.

REV.	DATE	DETAILS
-	11/09/26	Original Issue
		Surveyed by: TH
		Drawn by: RE

[illegible]

 **LDS**

Land Development Services Ltd

● Land & Building Surveyors ●

WWW.LDS-SURVEY.CO.UK

01722 338232 | ENQUIRIES@LDS-SURVEY.CO.UK

 **RICS**

 **THE SURVEY
ASSOCIATION**

Land Development Services Ltd.
Unit 15, Glenmore Business Park, Telford Rd, Salisbury. SP2 7GL

Client: MALET ARMS			
Drawing Title: GARDEN OFFICE FLOOR PLAN & ELEVATIONS			
Project: THE MALET ARMS NEWTON TONY			
Levels in metres related to Ordinance Datum & Grid , located via the use of GPS positioning.			
Scale: 1:50 Based on A1	Drawing No: LDS/21790 MB1 © Land Development Services Ltd. 2026		Revision: -