


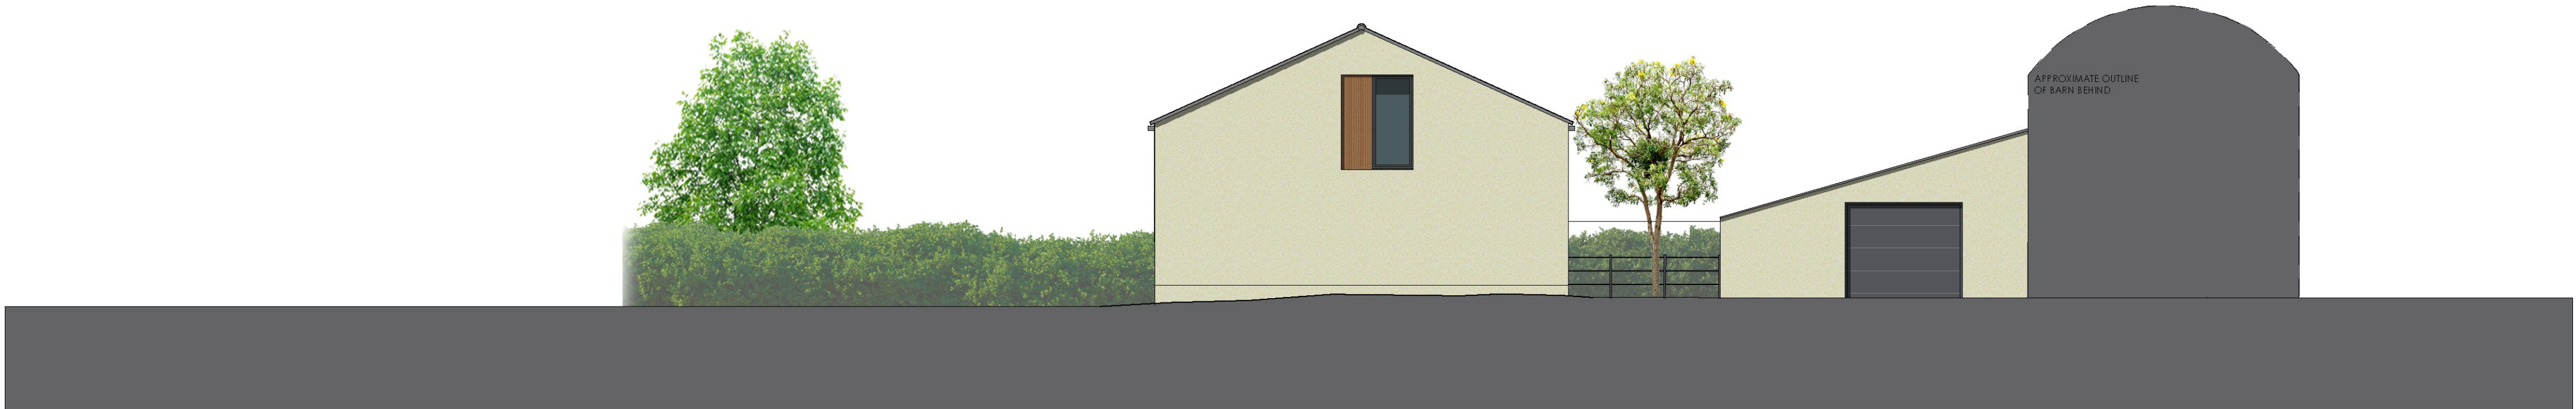

SOUTH ELEVATION




NORTH ELEVATION



WEST ELEVATION




EAST ELEVATION

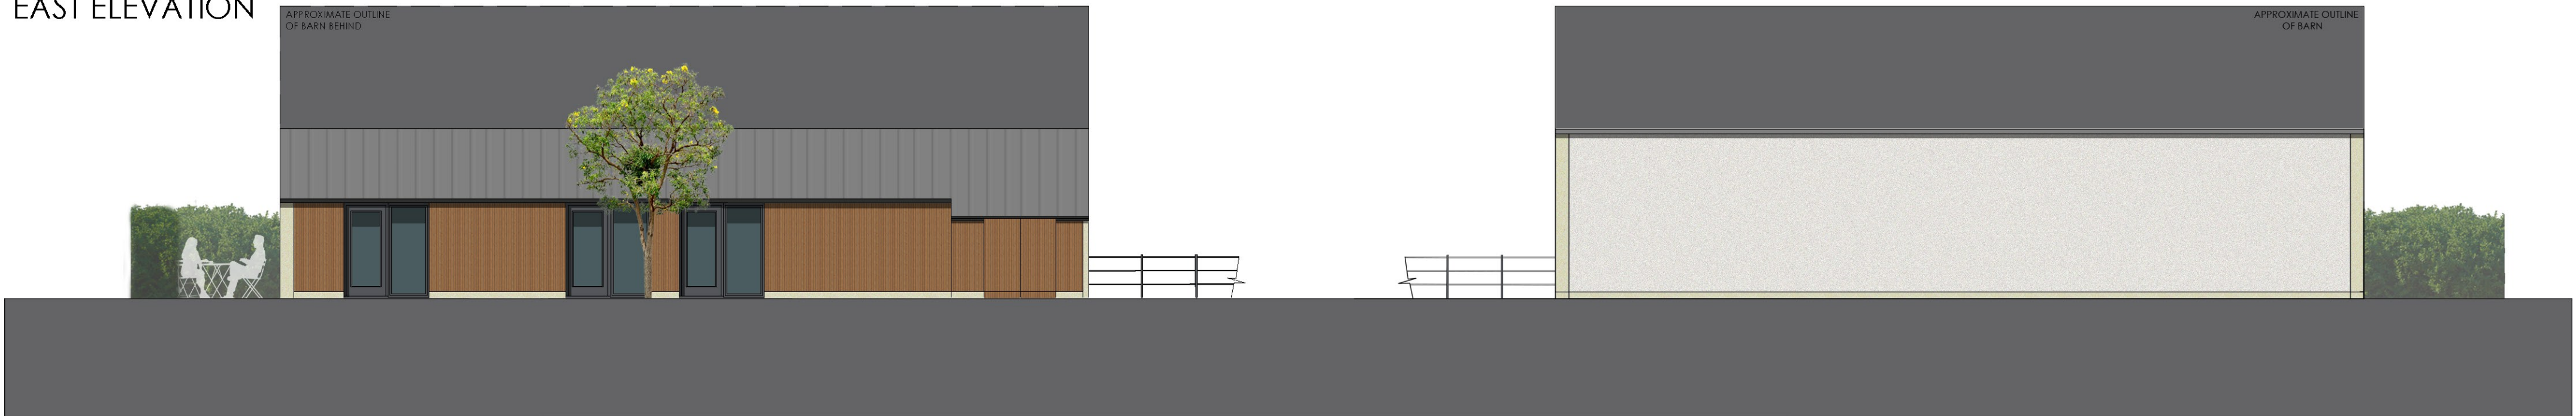

NORTH ELEVATION ANNEX

SOUTH ELEVATION ANNEX

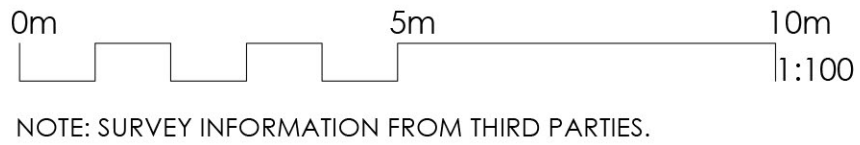

NOTES:
DIMENSIONS ARE NOT TO BE SCALED FROM THIS DRAWING
ALL DIMENSIONS ARE TO BE CHECKED AGAINST ACTUAL SITE
DIMENSIONS BEFORE ANY WORK IS FABRICATED
COPYRIGHT RESERVED
THIS DRAWING IS THE PROPERTY OF STEPHEN JOHNS
DESIGN LTD. AND MAY NOT BE COPIED, REPRODUCED, LENT OR
DISCLOSED WITHOUT THEIR EXPRESS PERMISSION IN WRITING.

REVISIONS		
Rev.	Date	Description

Client :
MRS HEATHER
WADDINGTON

Job :
CHURCH FARM
LOWER SEAGRY
CHIPPENHAM

Drawing Title:
PROPOSED
ELEVATIONS

Scale:
1:100 @ A1
Date: SEP 2026 Drawn By: JL Checked: JL

Drawing No: 1264 104 Revision: D



Hello@sj-d.co.uk
Boston House Business Centre, Grove Business Park,
Wantage, Oxfordshire, OX12 9FF