



NOTES:
DIMENSIONS ARE NOT TO BE SCALED FROM THIS DRAWING
ALL DIMENSIONS ARE TO BE CHECKED AGAINST ACTUAL SITE
DIMENSIONS BEFORE ANY WORK IS FABRICATED

COPYRIGHT RESERVED
THIS DRAWING IS THE PROPERTY OF STEPHEN JOHNS DESIGN
LTD. AND MAY NOT BE COPIED, REPRODUCED, LENT OR
DISCLOSED WITHOUT THEIR EXPRESS PERMISSION IN WRITING.


REVISIONS		
Rev.	Date	Description

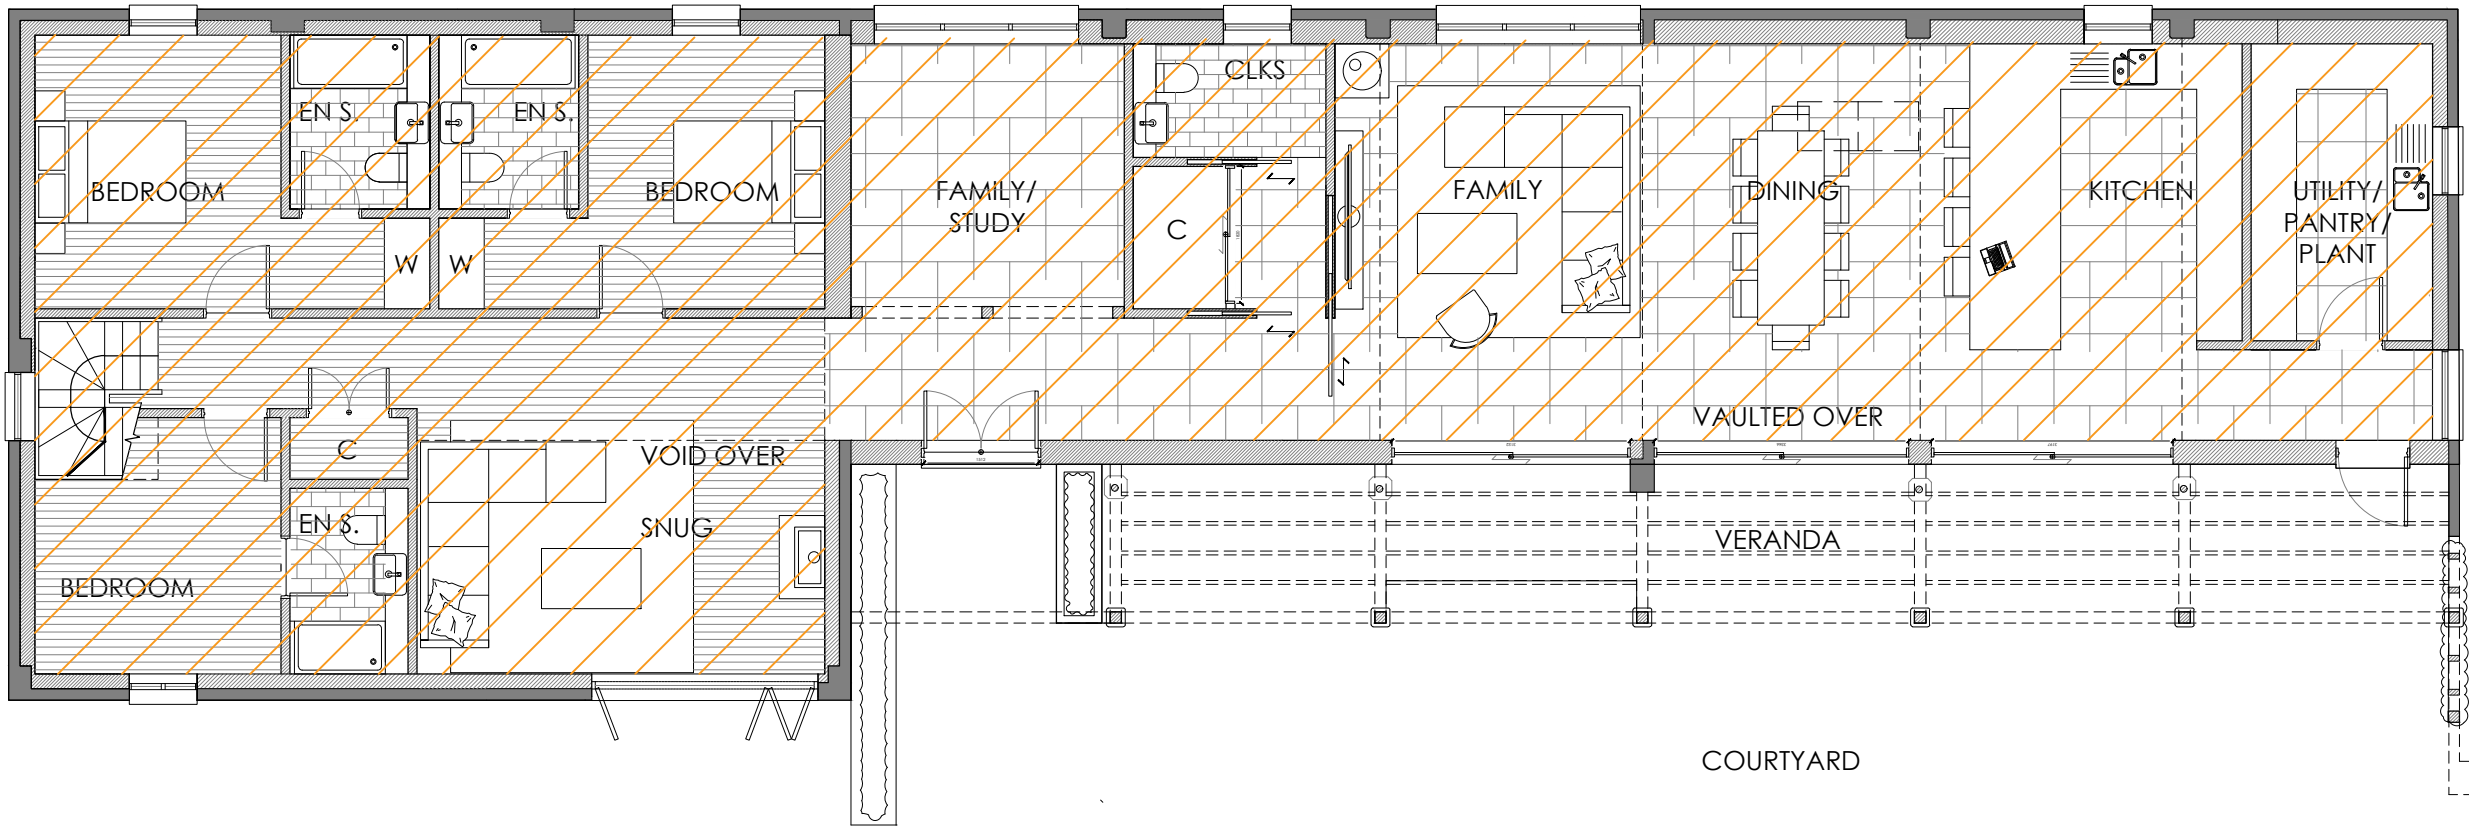


PROPOSED
GROUND FLOOR PLAN

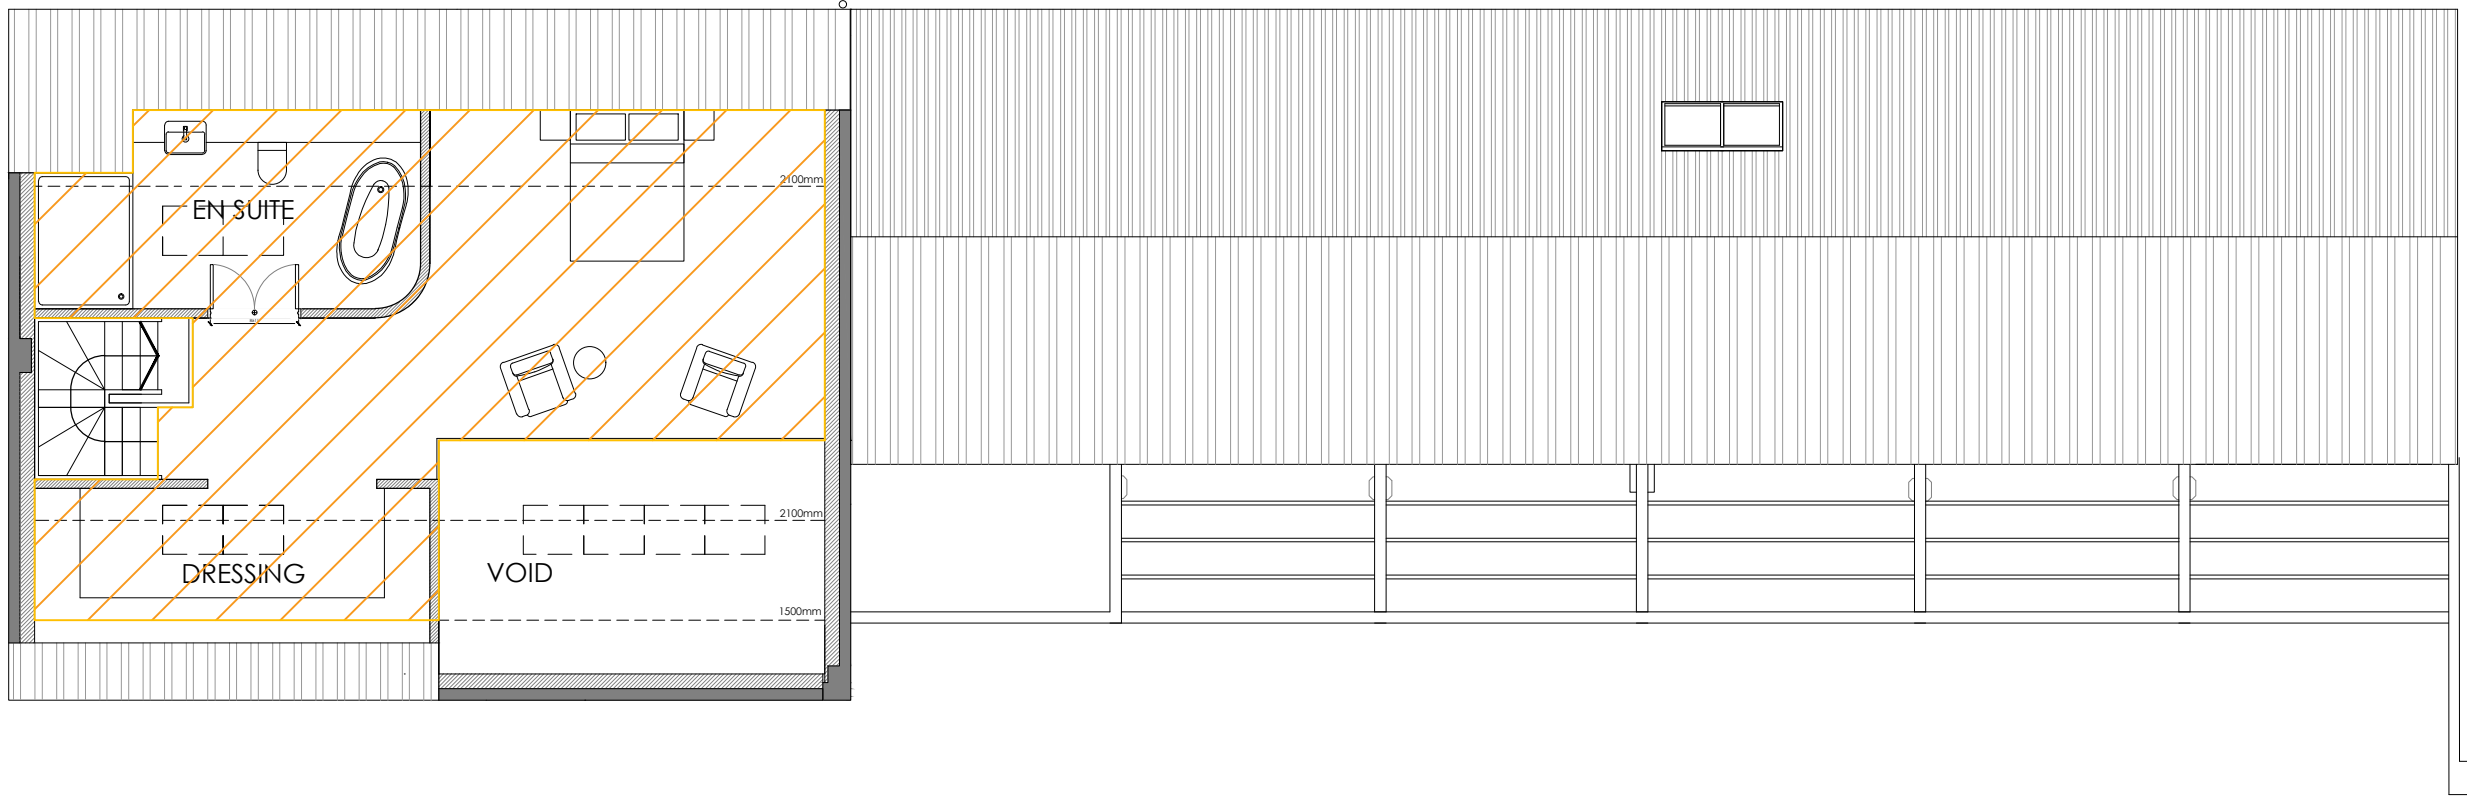


PROPOSED
FIRST FLOOR PLAN

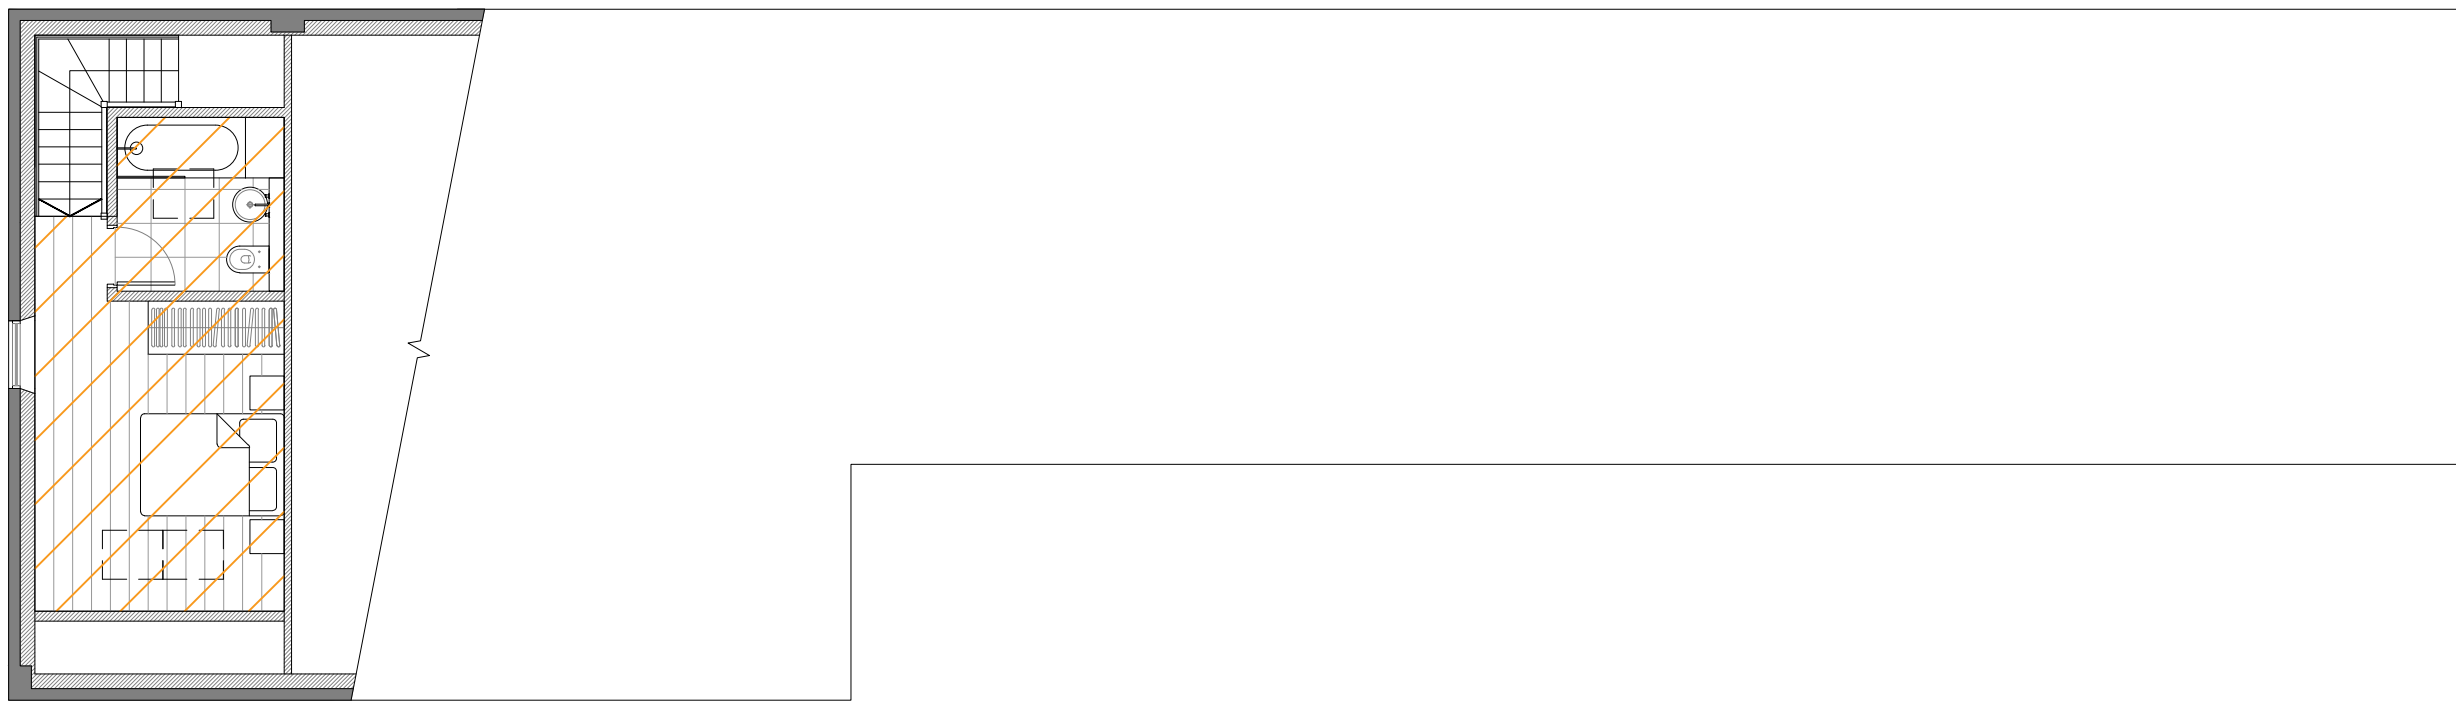

REF - PL/2023/10825
FIRST FLOOR PLAN

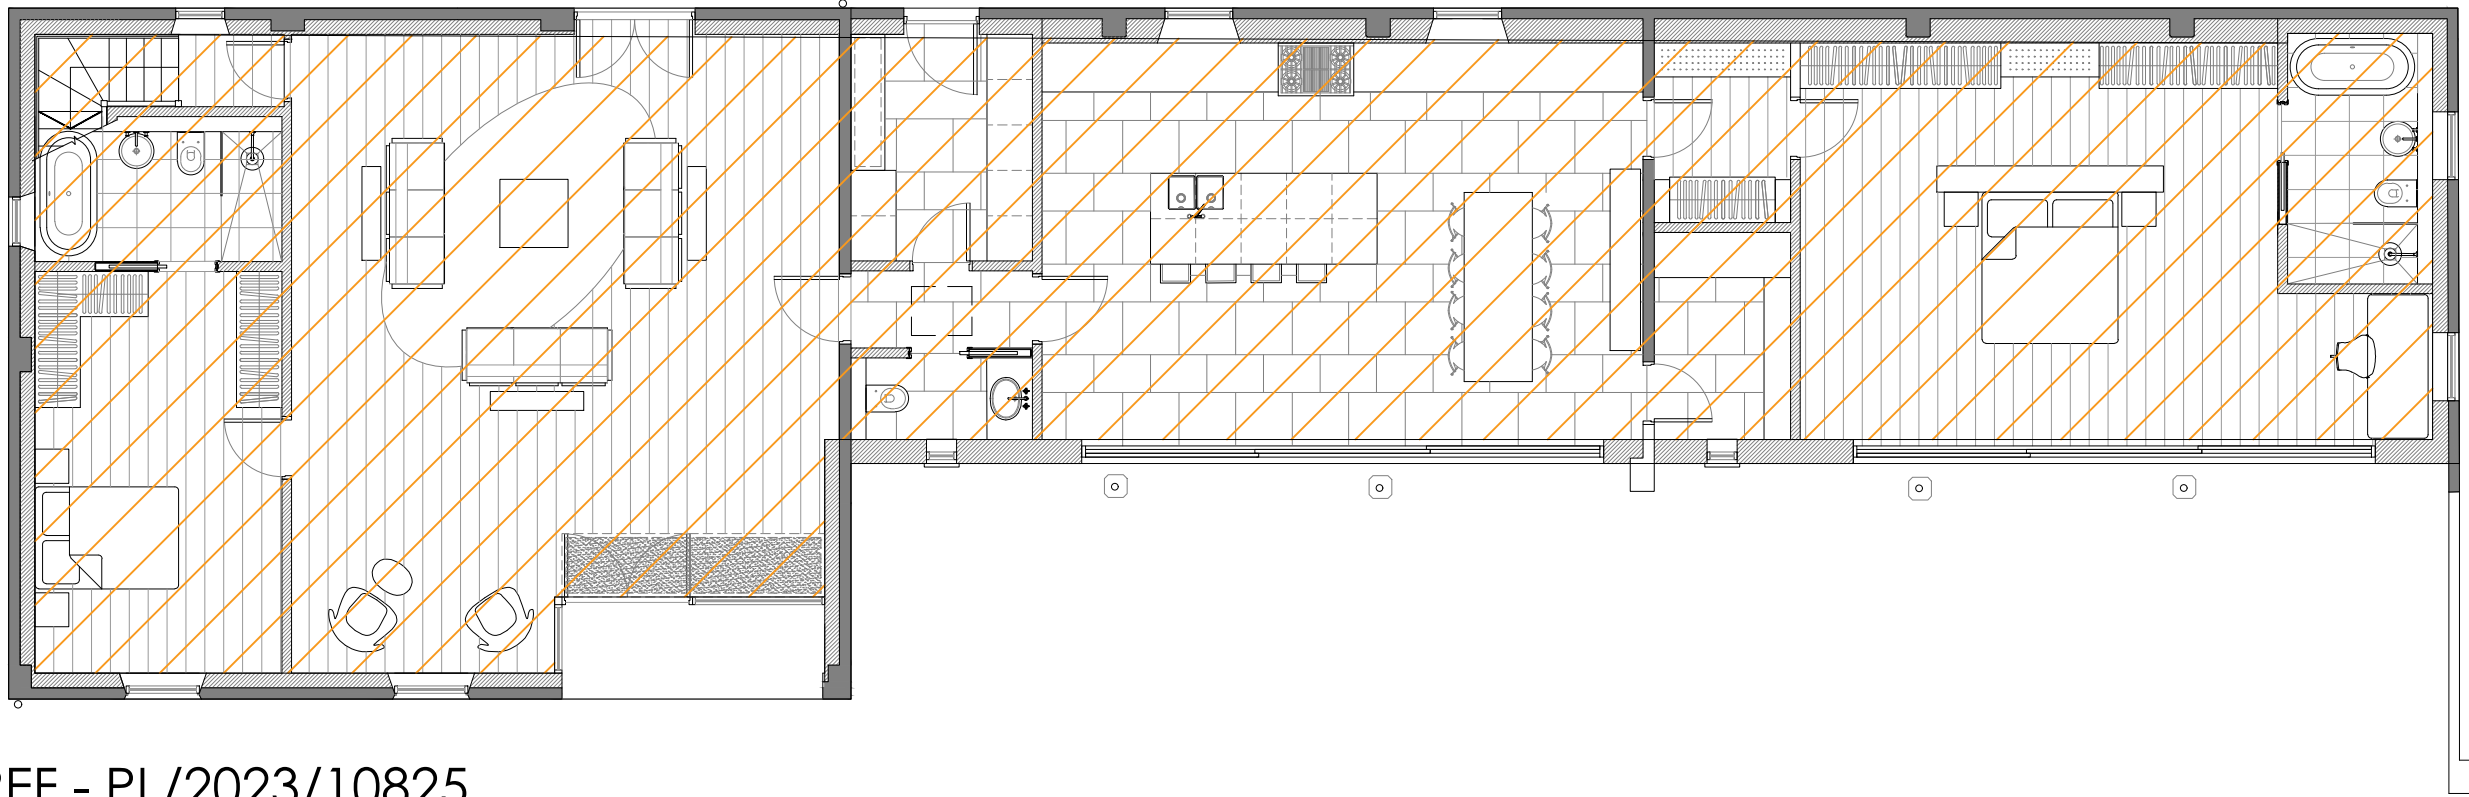

REF - PL/2023/10825
GROUND FLOOR PLAN

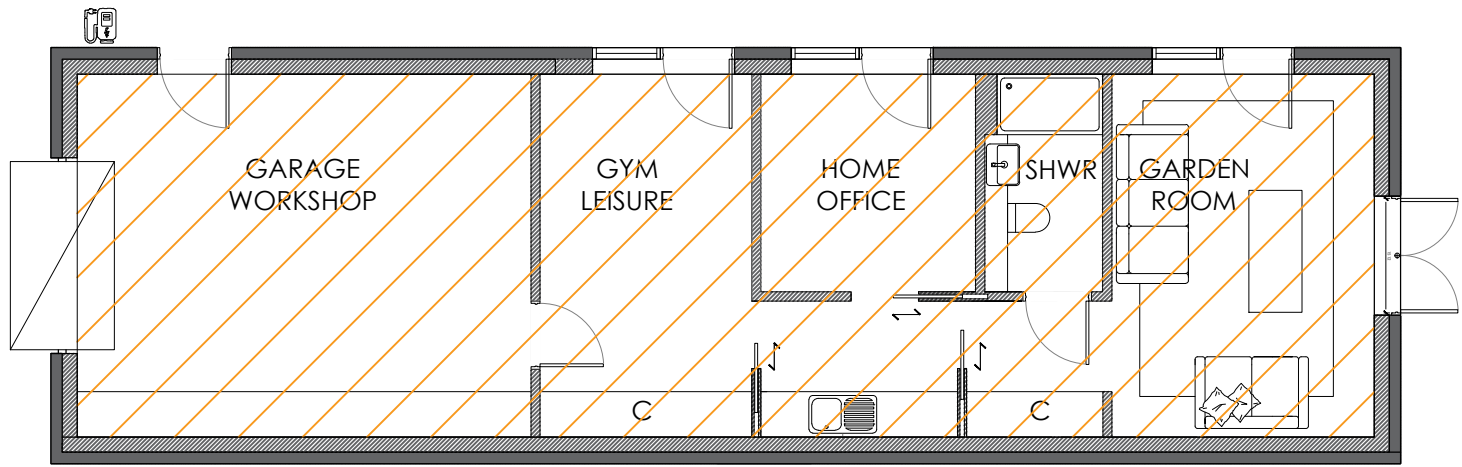

PROPOSED ANNEX
FLOOR PLAN

PROPOSED BARN
GIA - 253.7m²
FOOTPRINT - 229.9m²

PROPOSED ANNEX
(OUTBUILDING)
GIA - 82.3m²
FOOTPRINT - 98.2m²

REF - PL/2023/10825
GIA - 221.8m²
FOOTPRINT - 229.9m

Client :
MRS HEATHER
WADDINGTON


Job :
CHURCH FARM
LOWER SEAGRY
CHIPPENHAM

Drawing Title:
GIA AND
FOOTPRINT
CALCULATIONS

Scale:
1:100 @ A1
Date: AUG 2026 Drawn By: JL Checked:

Drawing No: 1264 105 Revision: A

PLANNING

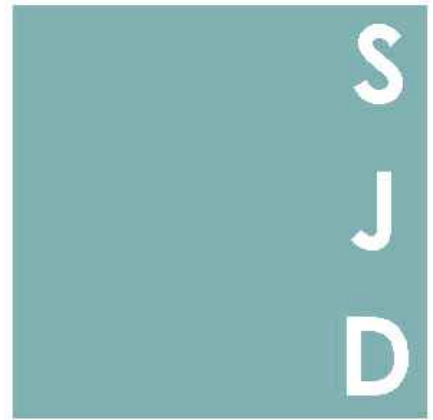

STEPHEN
JOHNS
DESIGN

hello@sj-d.co.uk
www.sj-d.co.uk
Boston House Business Centre
Grove Business Park
Wantage Oxfordshire OX12 9FF

NOTE: SURVEY INFORMATION FROM THIRD PARTIES.

