





EAST ELEVATION
Scale 1:100




WEST ELEVATION
Scale 1:100

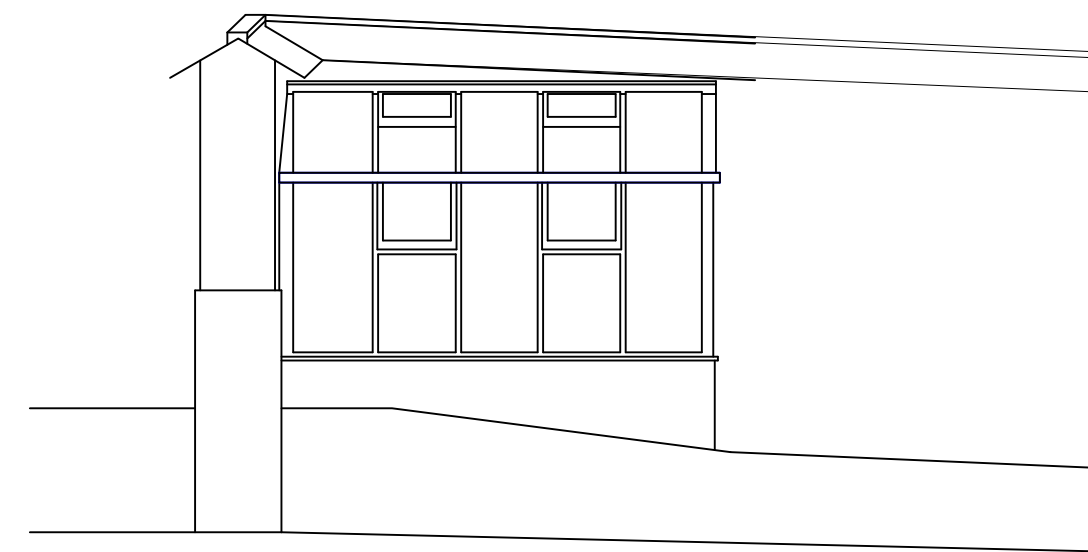


WEST GREENHOUSE
ELEVATION
Scale 1:50

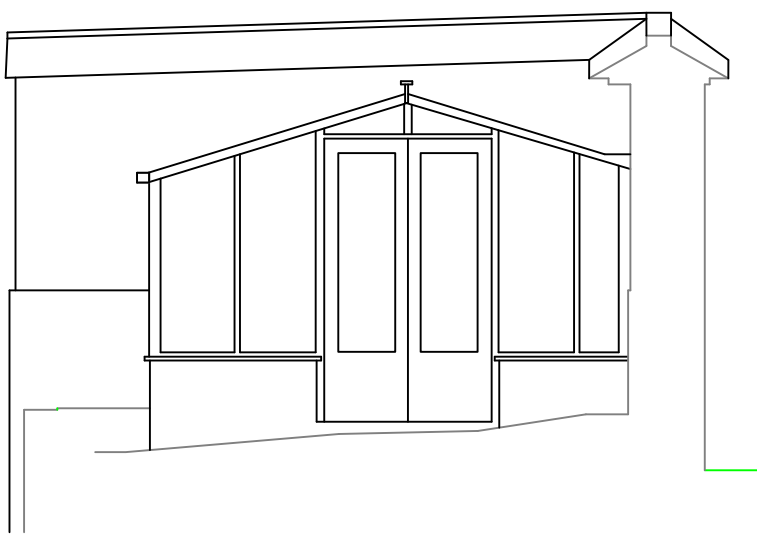

SOUTH GREENHOUSE
ELEVATION
Scale 1:50

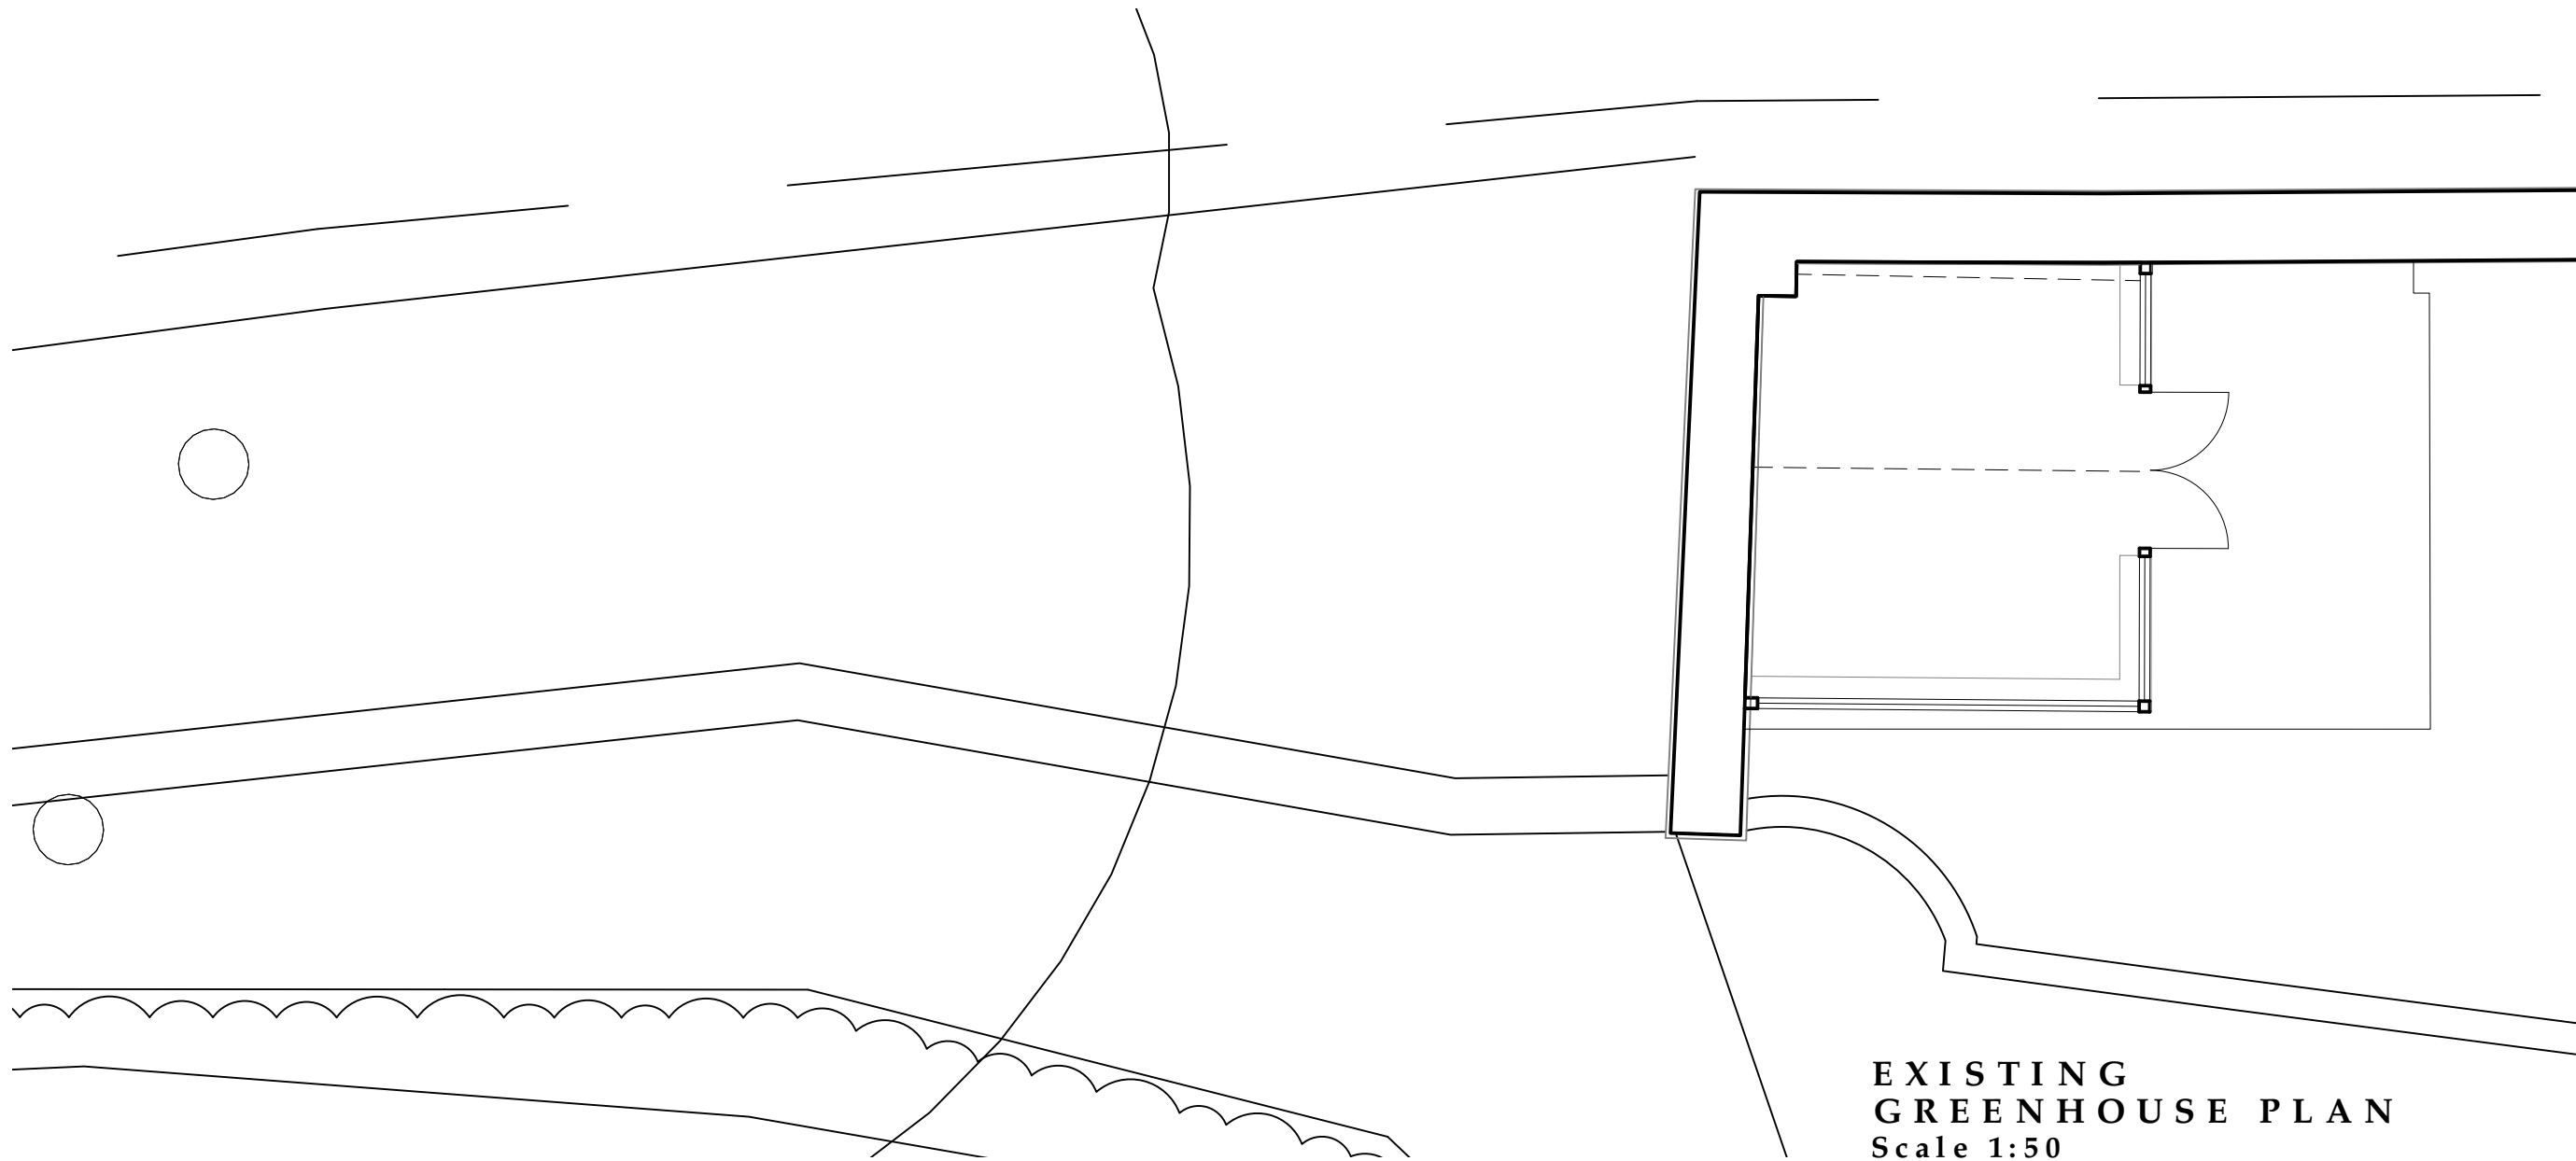

EXISTING
GREENHOUSE PLAN
Scale 1:50

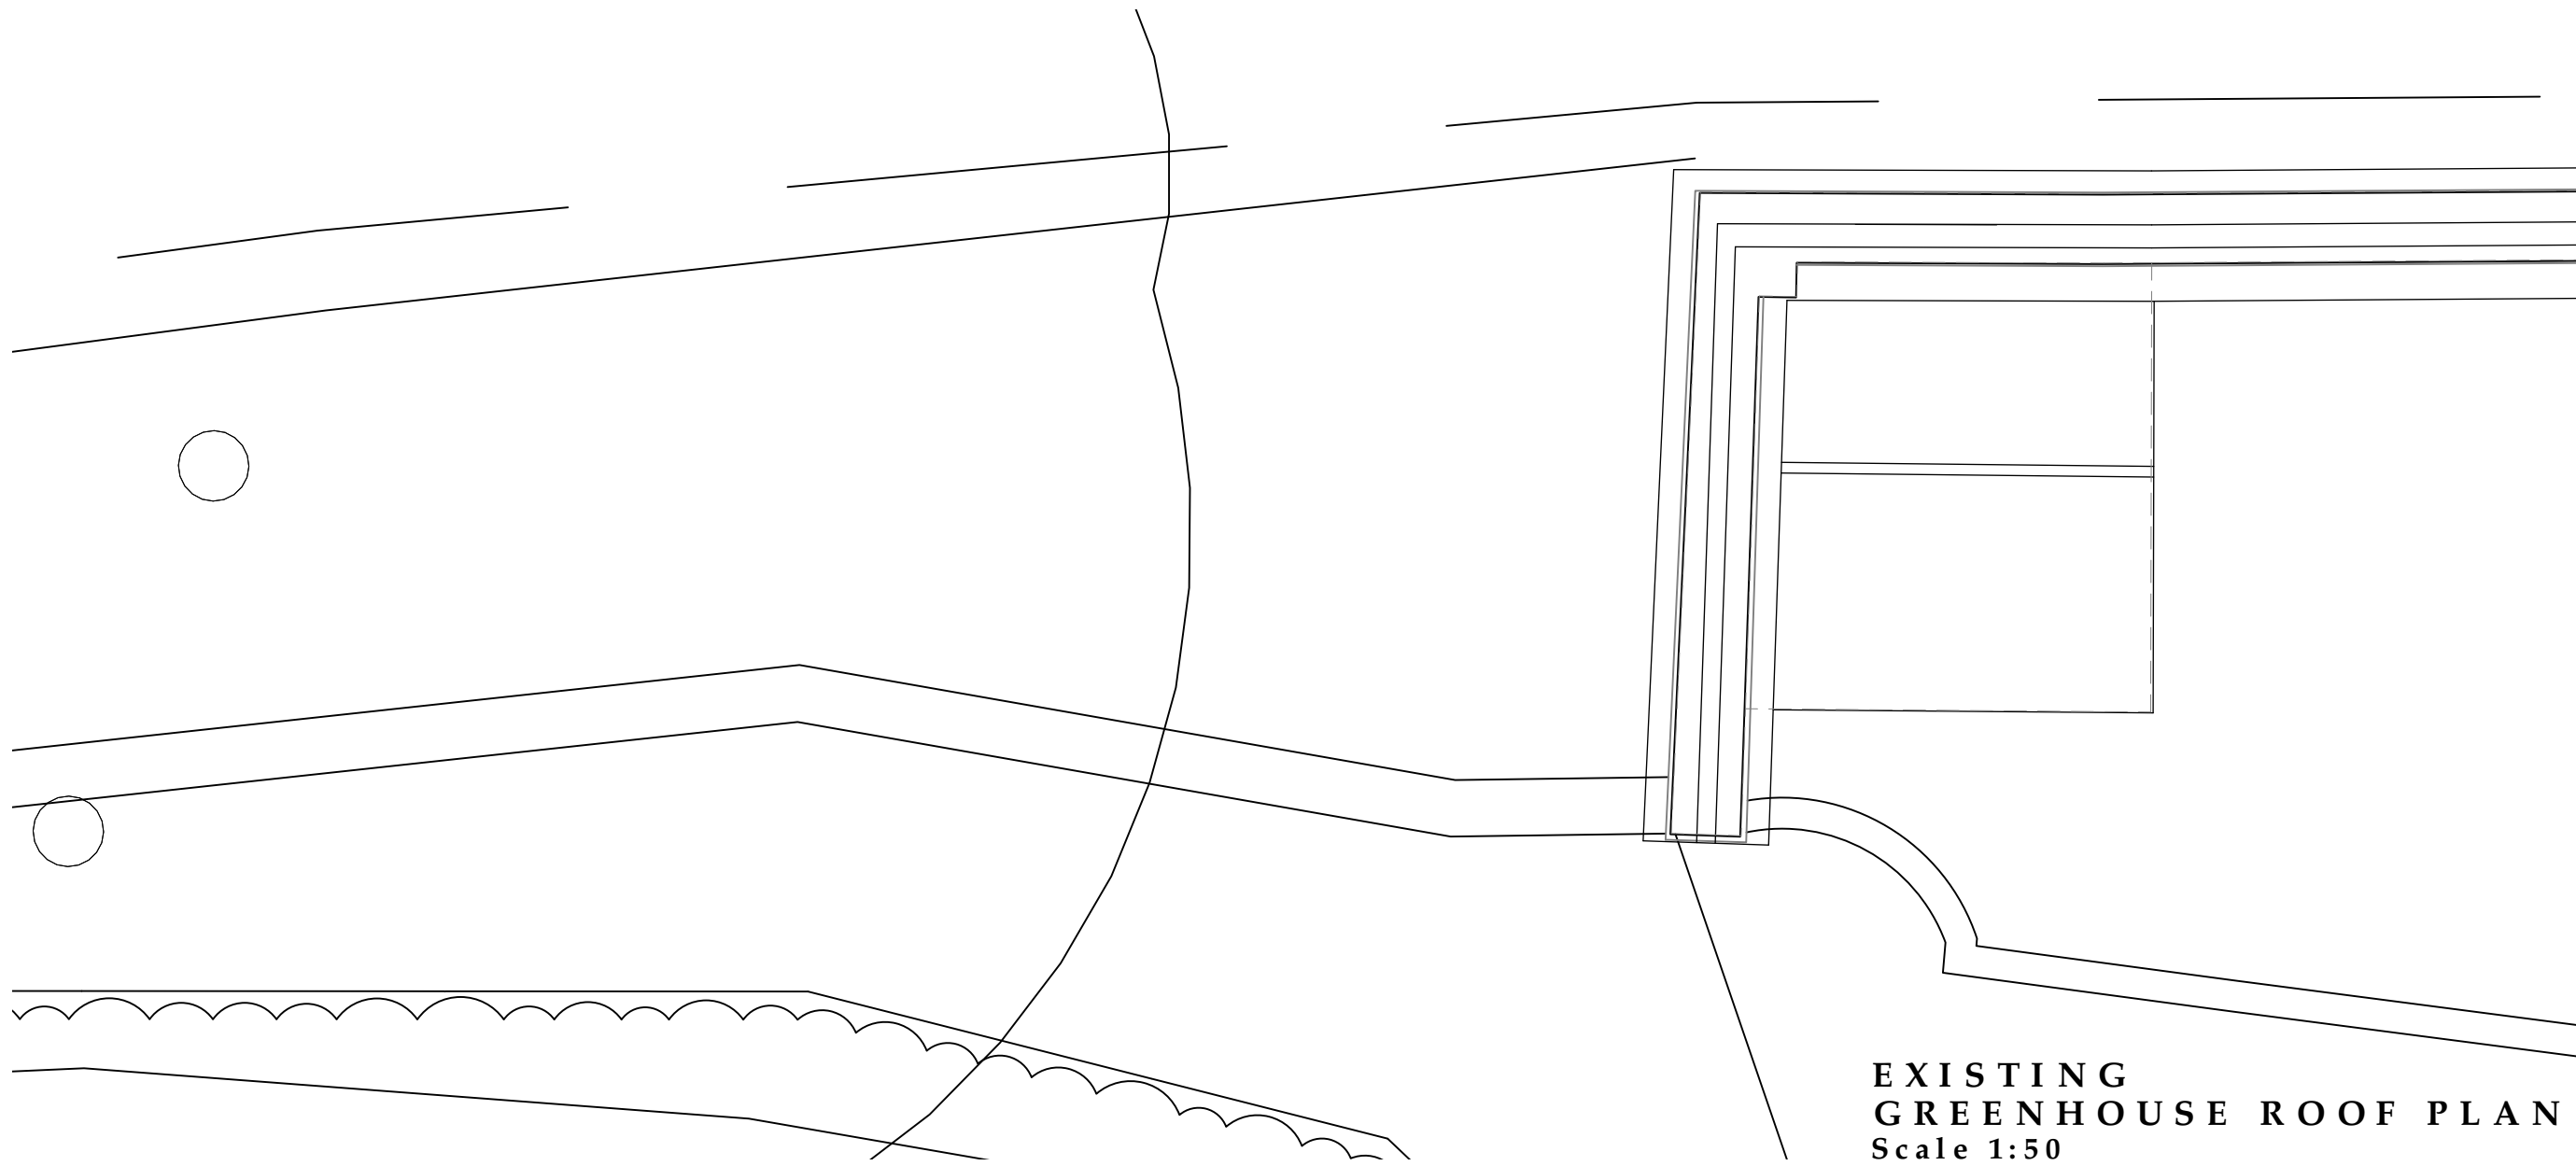

EXISTING
GREENHOUSE ROOF PLAN
Scale 1:50

NOTES:



These drawings are licensed representations for the purposes of planning or client concept stages. They do not form building or construction drawings.

The designs within this drawing are subject to copyright by Fleming Architects & Partners.

This drawing to be read in conjunction with accompanying planning documents and / or scheduled specifications.

All drawings, notes, details and dimensions are to be checked. Any discrepancies are to be reported immediately to Fleming Architects & Partners.

IF IN DOUBT, ASK!

  

drawing revisions		
rev.	date	description

FA
FLEMING
ARCHITECTS
& Partners

Leygore Farm
Barn
Turkdean
Gloucestershire
GL54 3NY

+44 (0) 1451 861044
hello@flemingarchitects.co.uk
www.flemingarchitects.co.uk

title Plant Room _ Existing Plans and Eles
project Littlecott Mill date January 2026
client David House & George Holt drawn AH
scale 1:50 @ A1 checked CRP