




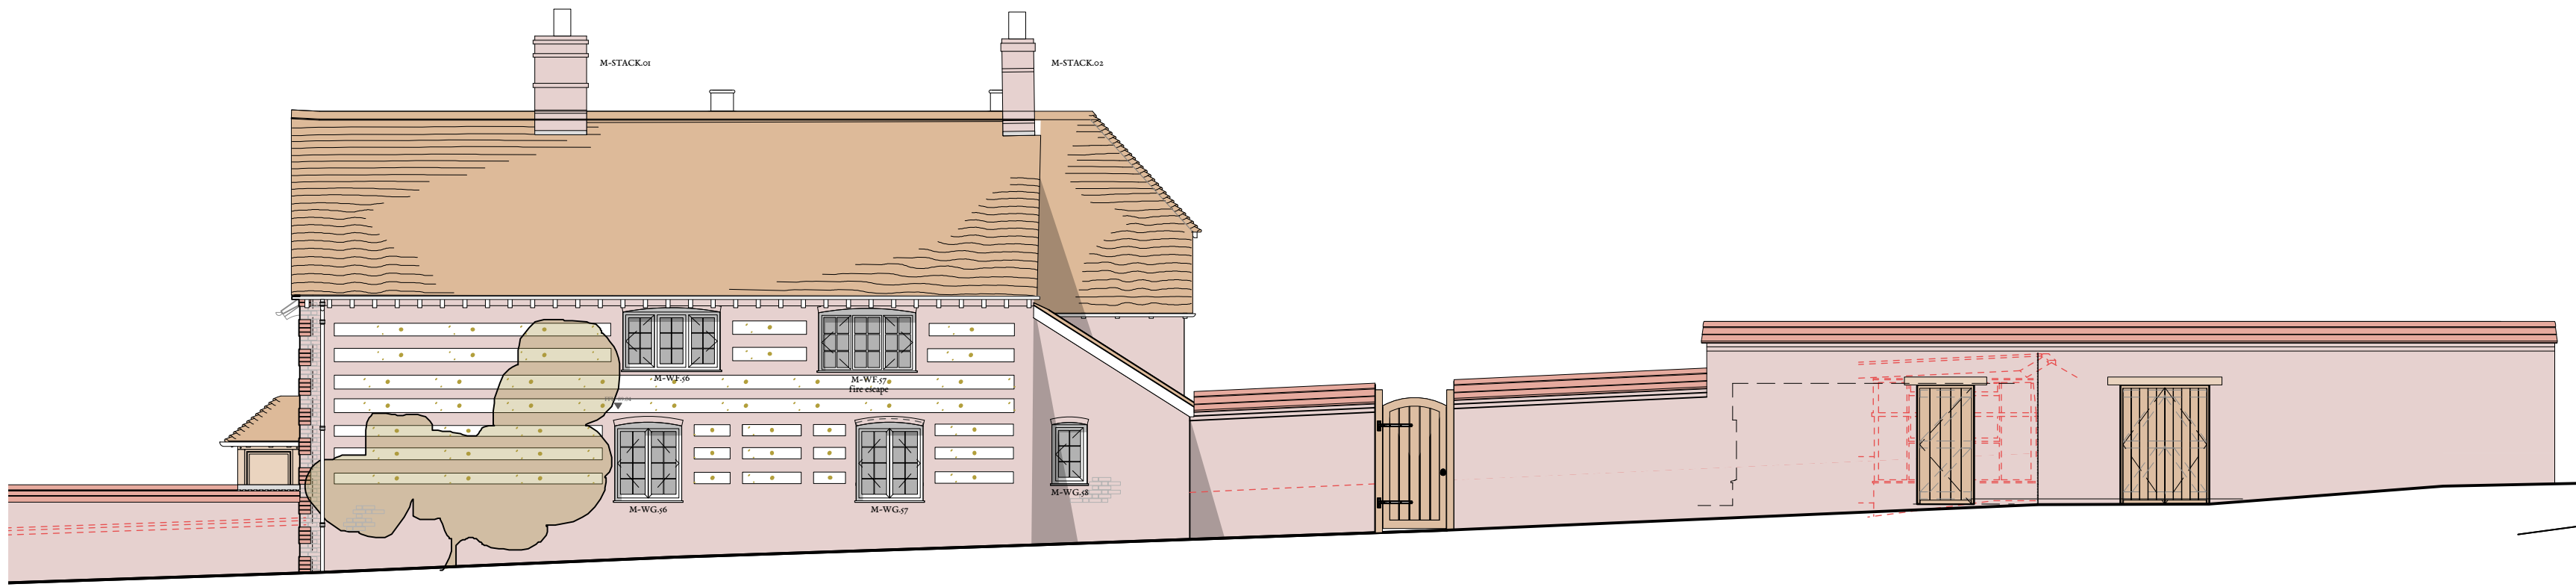


ELEVATION IN CONTEXT - VIEWED FROM ROADWAY
Scale 1:100

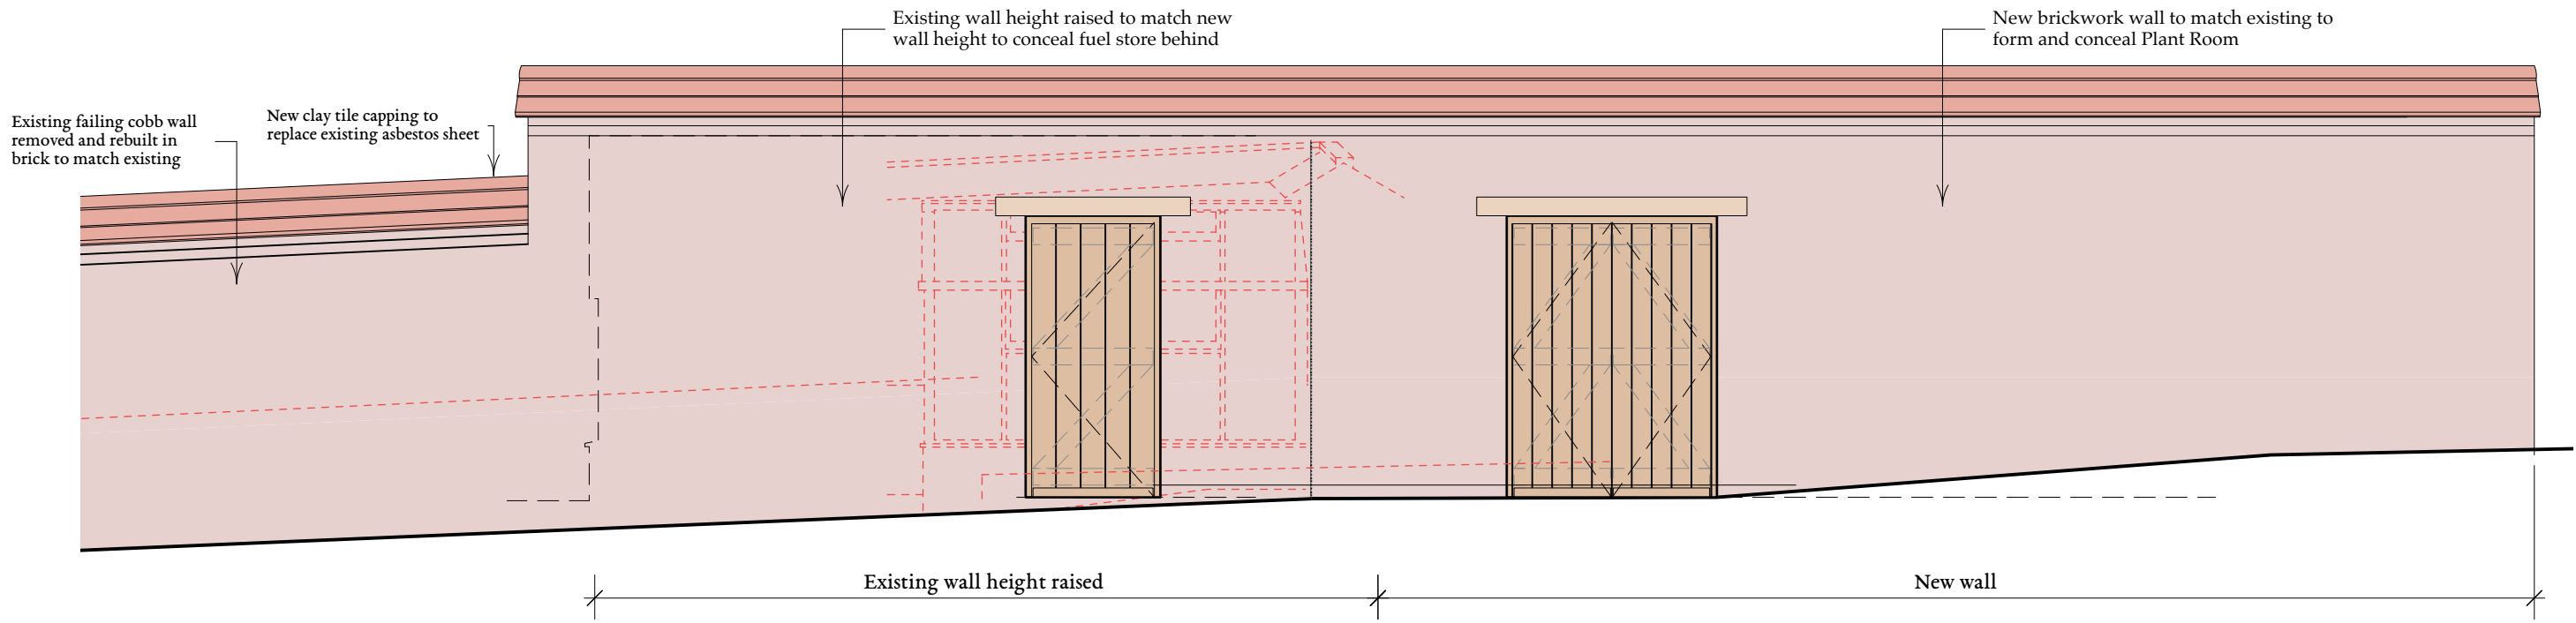


EAST ELEVATION
Scale 1:50

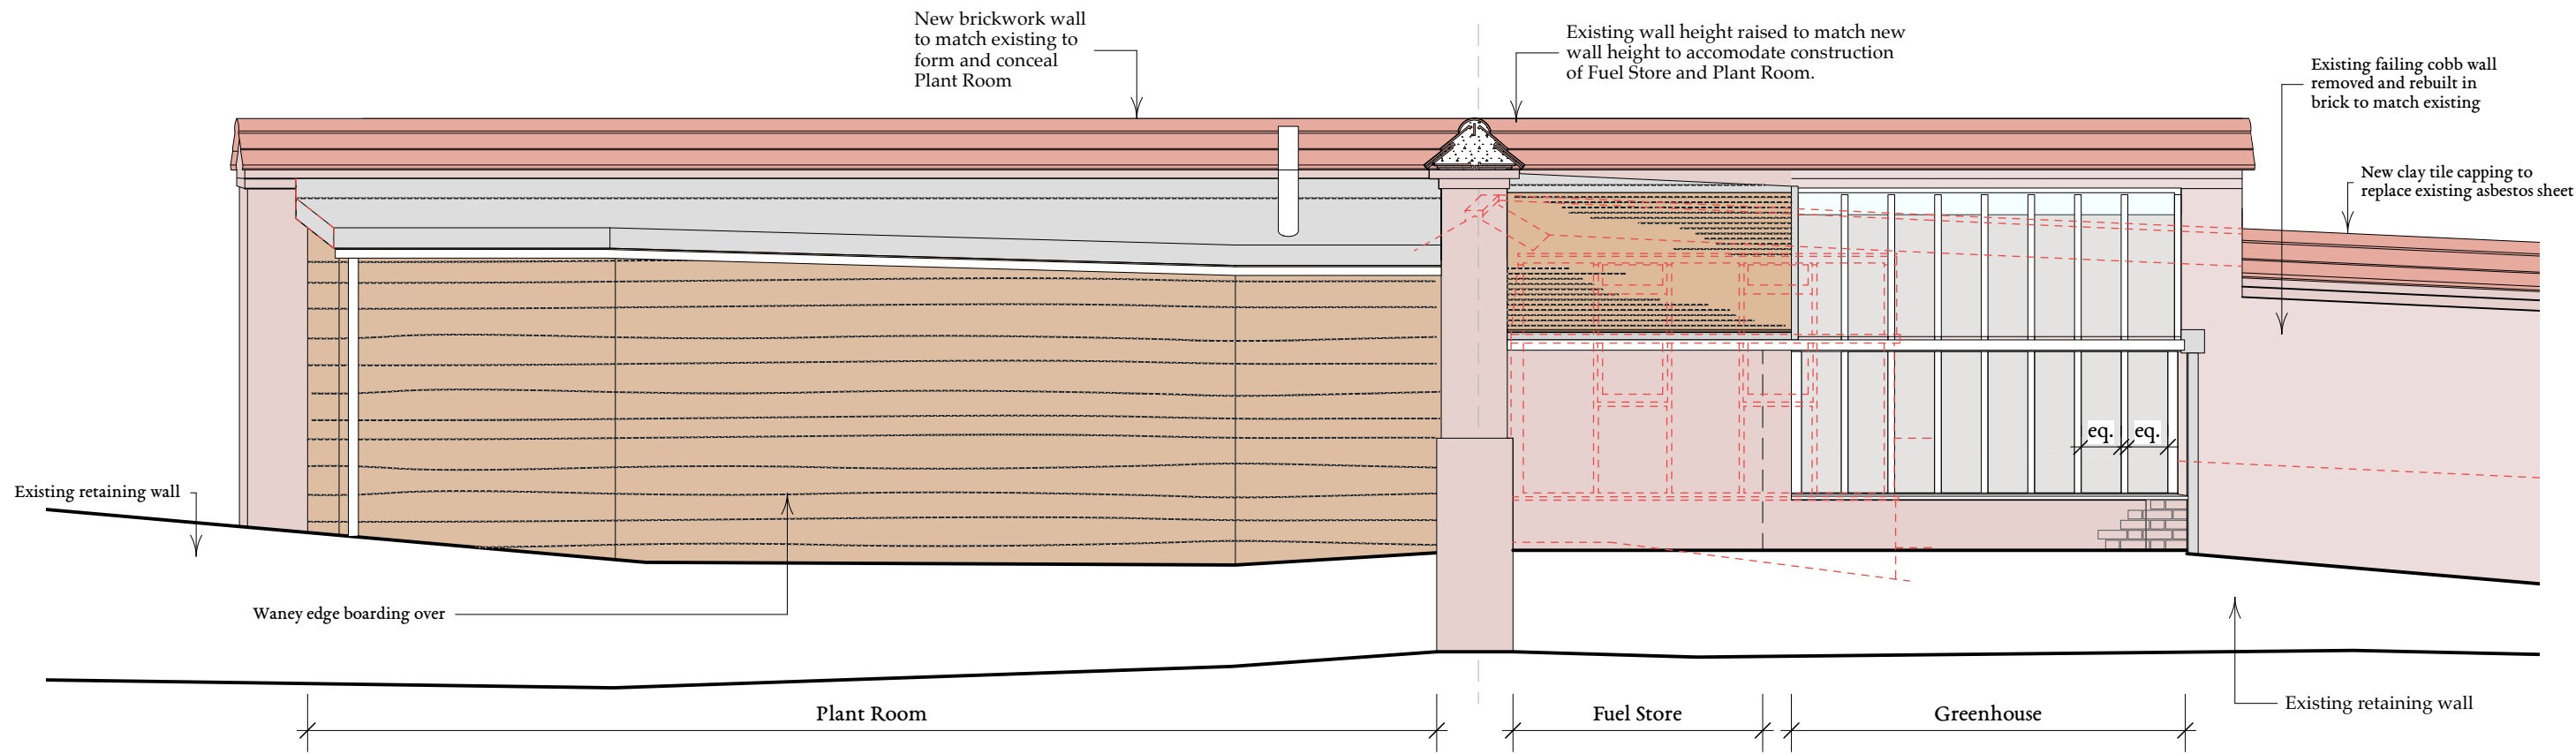


WEST ELEVATION
Scale 1:50

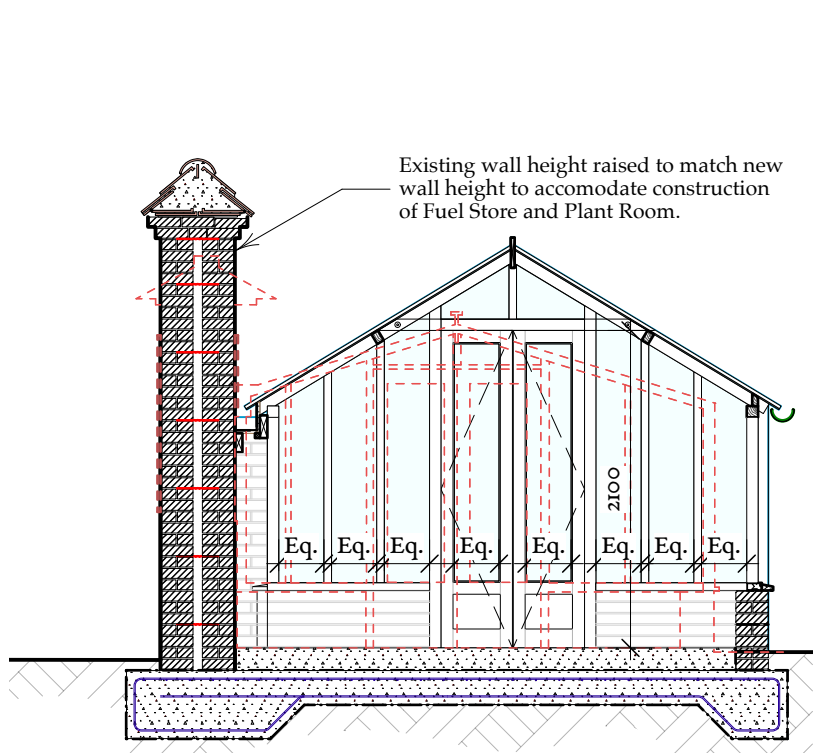


GREENHOUSE SECTION
Scale 1:50

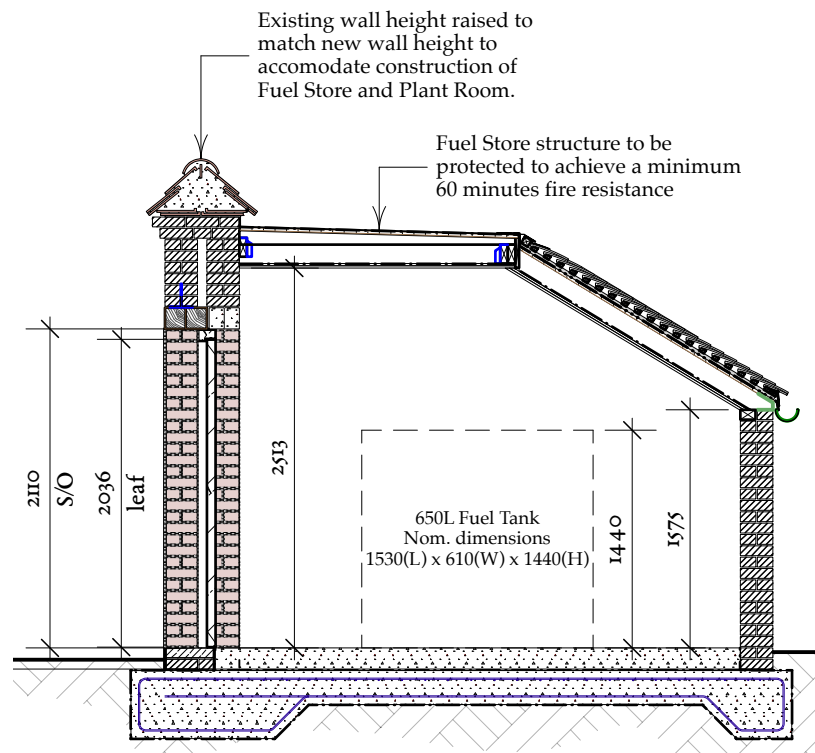


FUEL ROOM SECTION
Scale 1:50

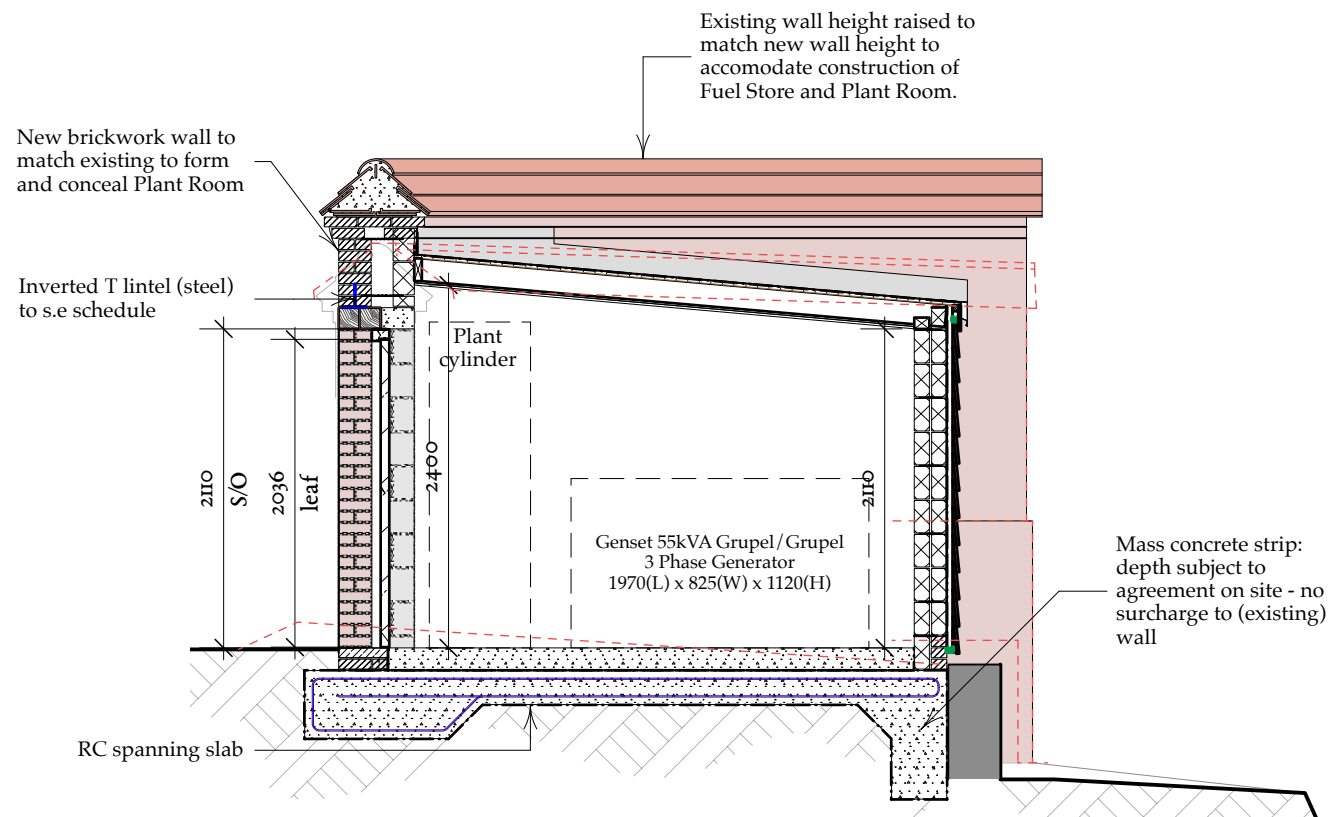


PLANT ROOM SECTION
Scale 1:50

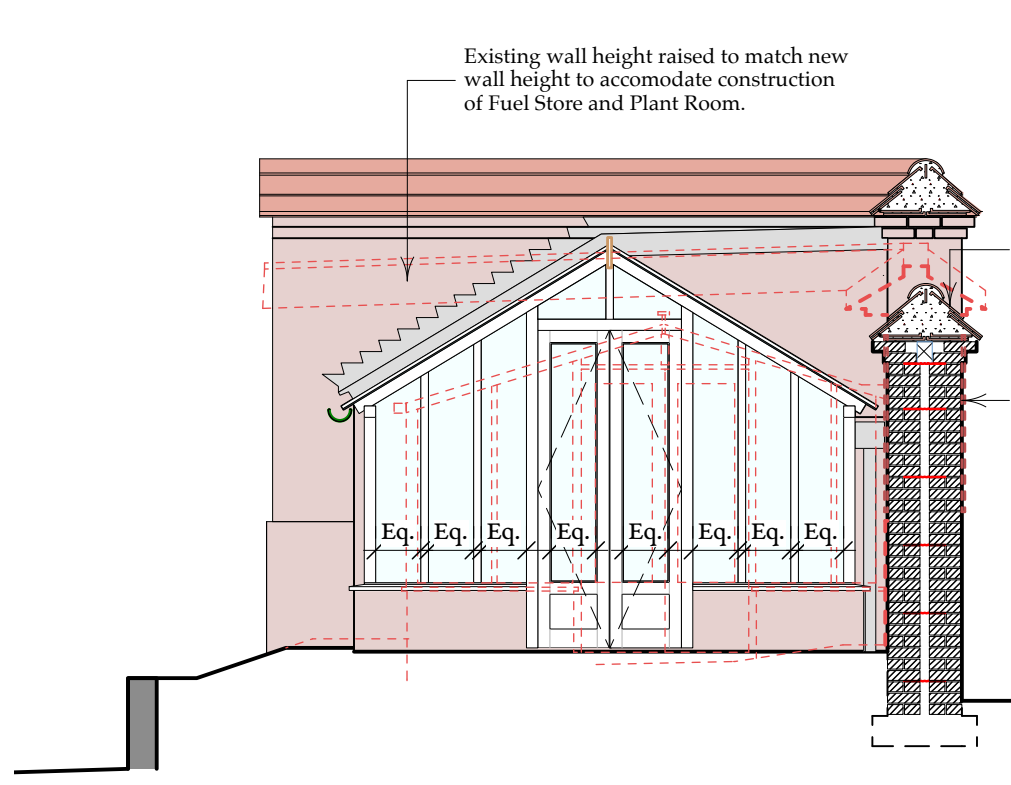


SOUTH ELEVATION
Scale 1:50

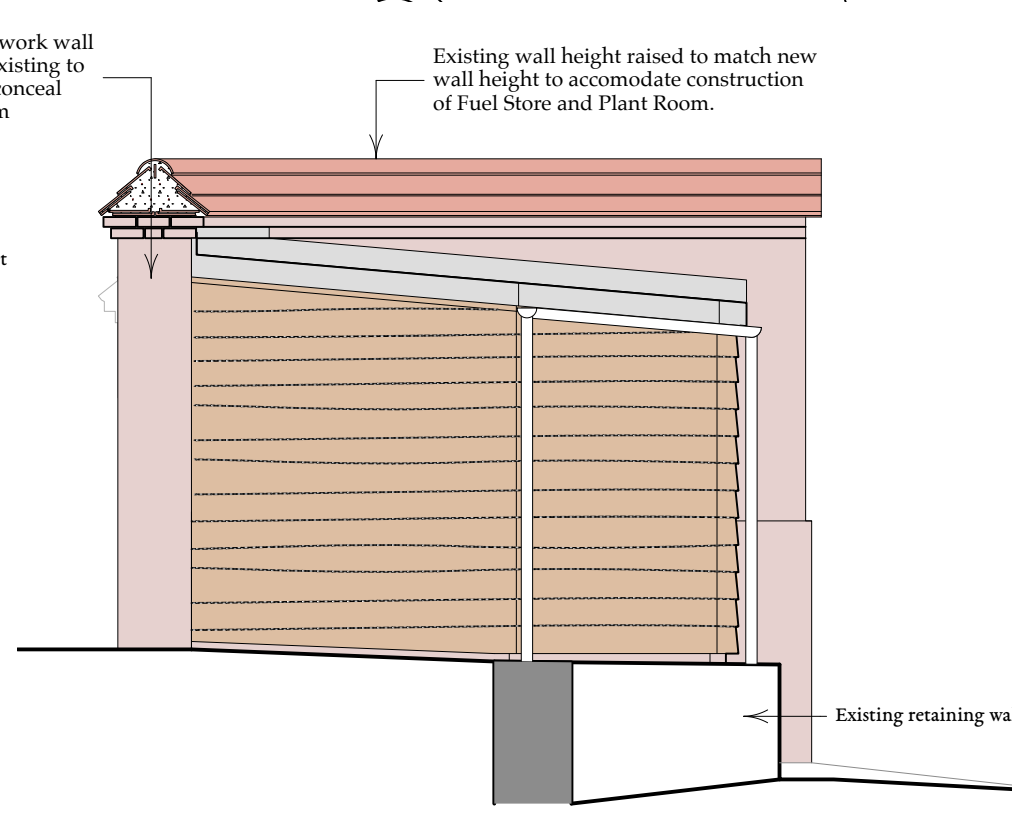

NORTH ELEVATION
Scale 1:50

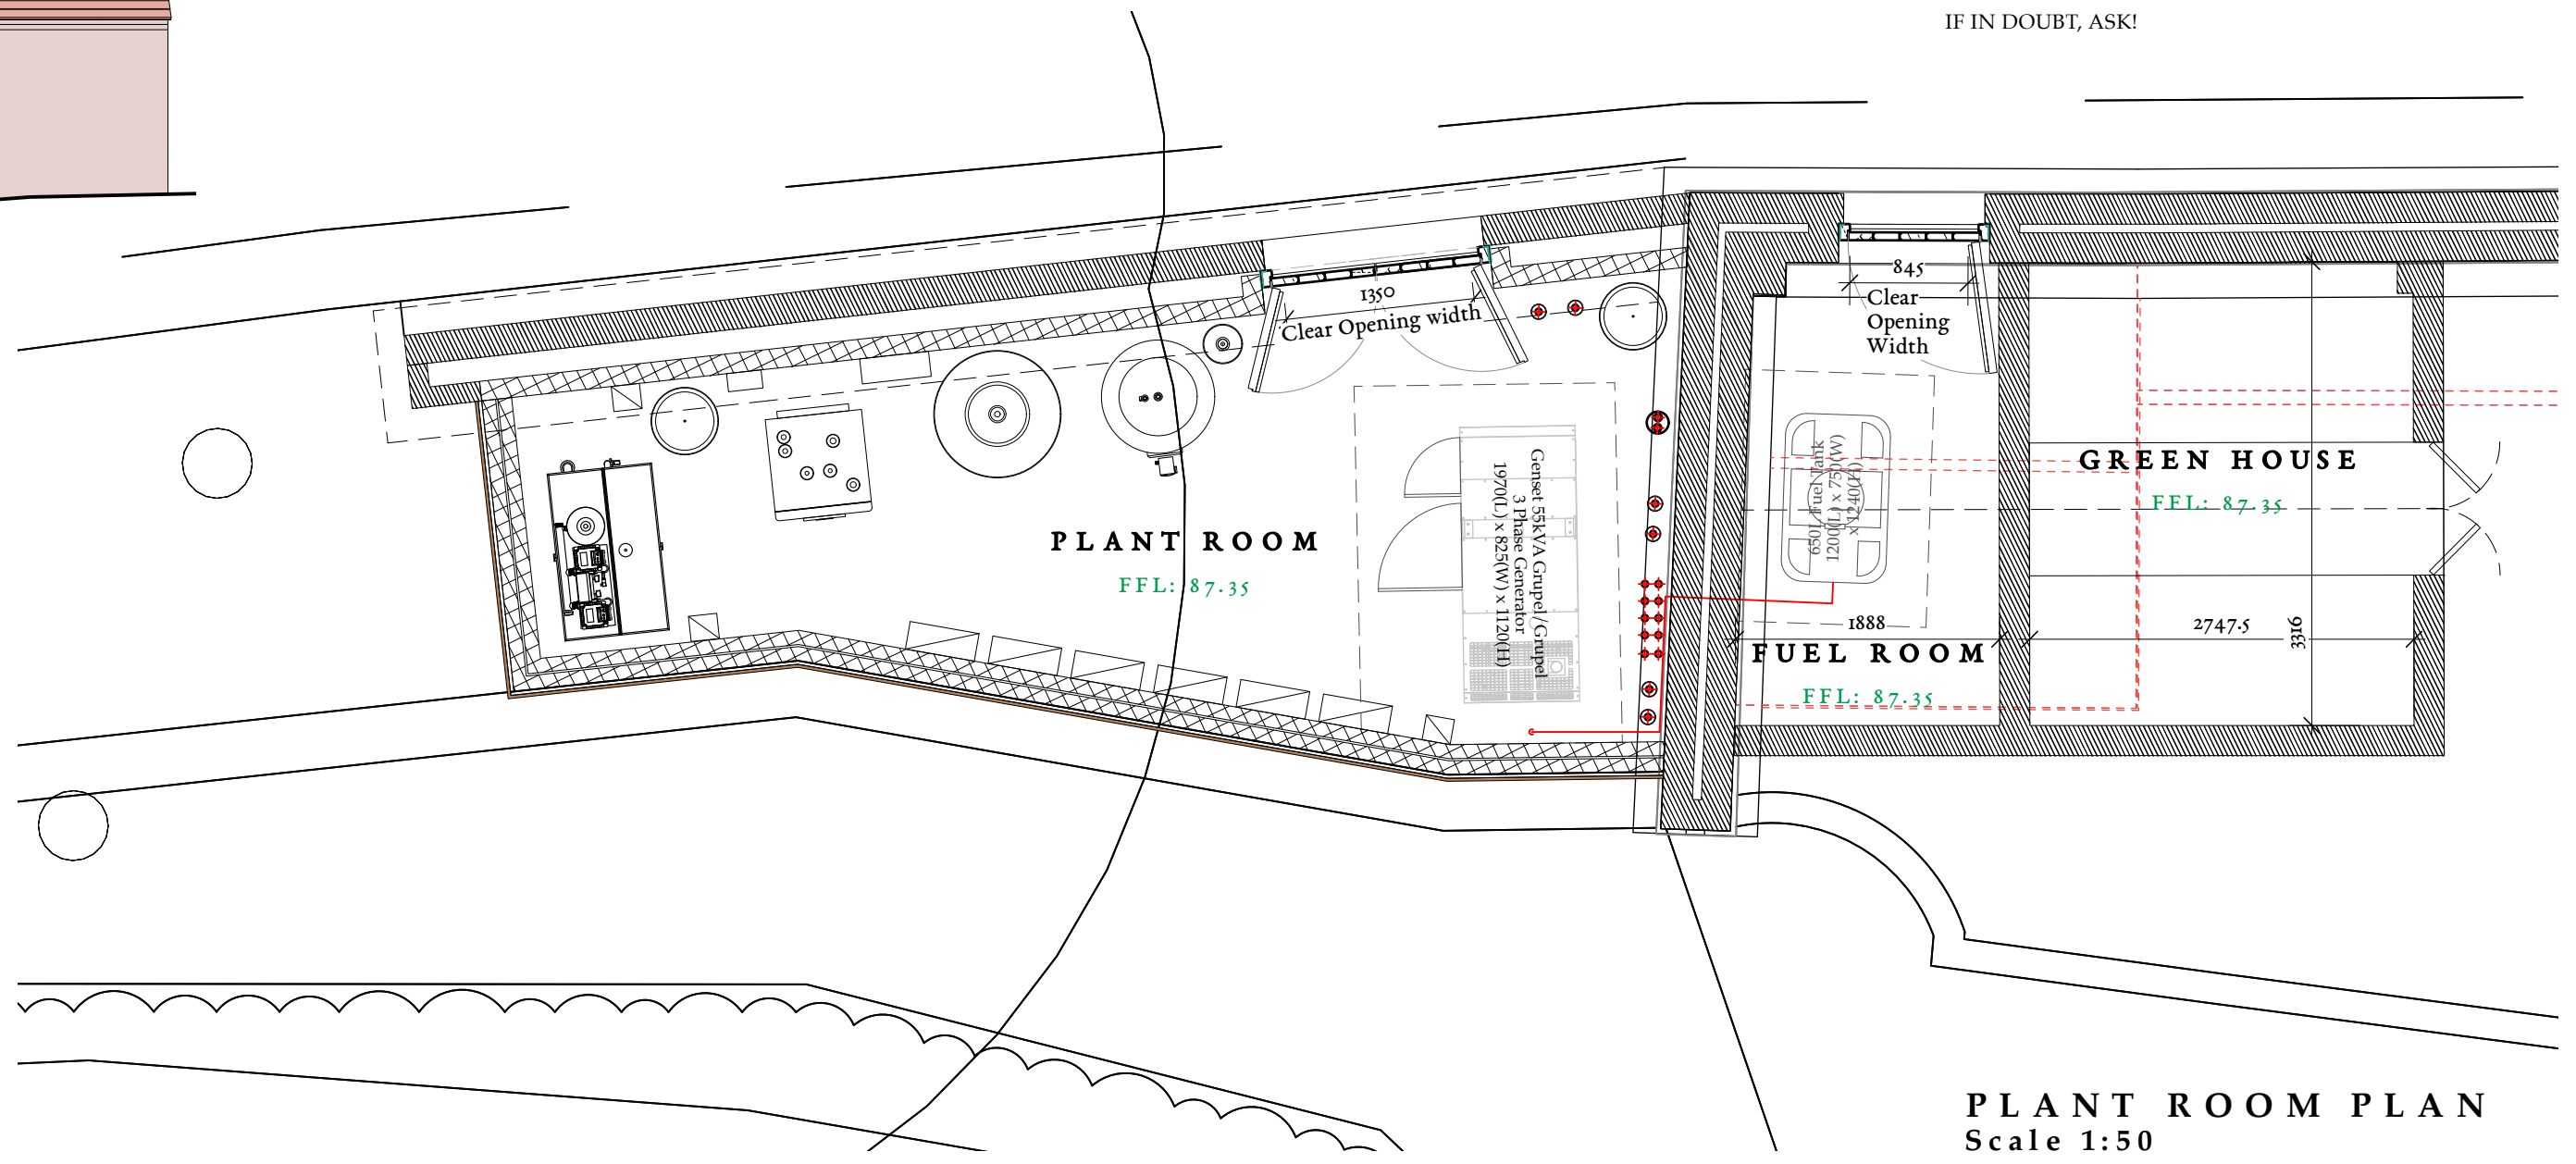

PLANT ROOM PLAN
Scale 1:50

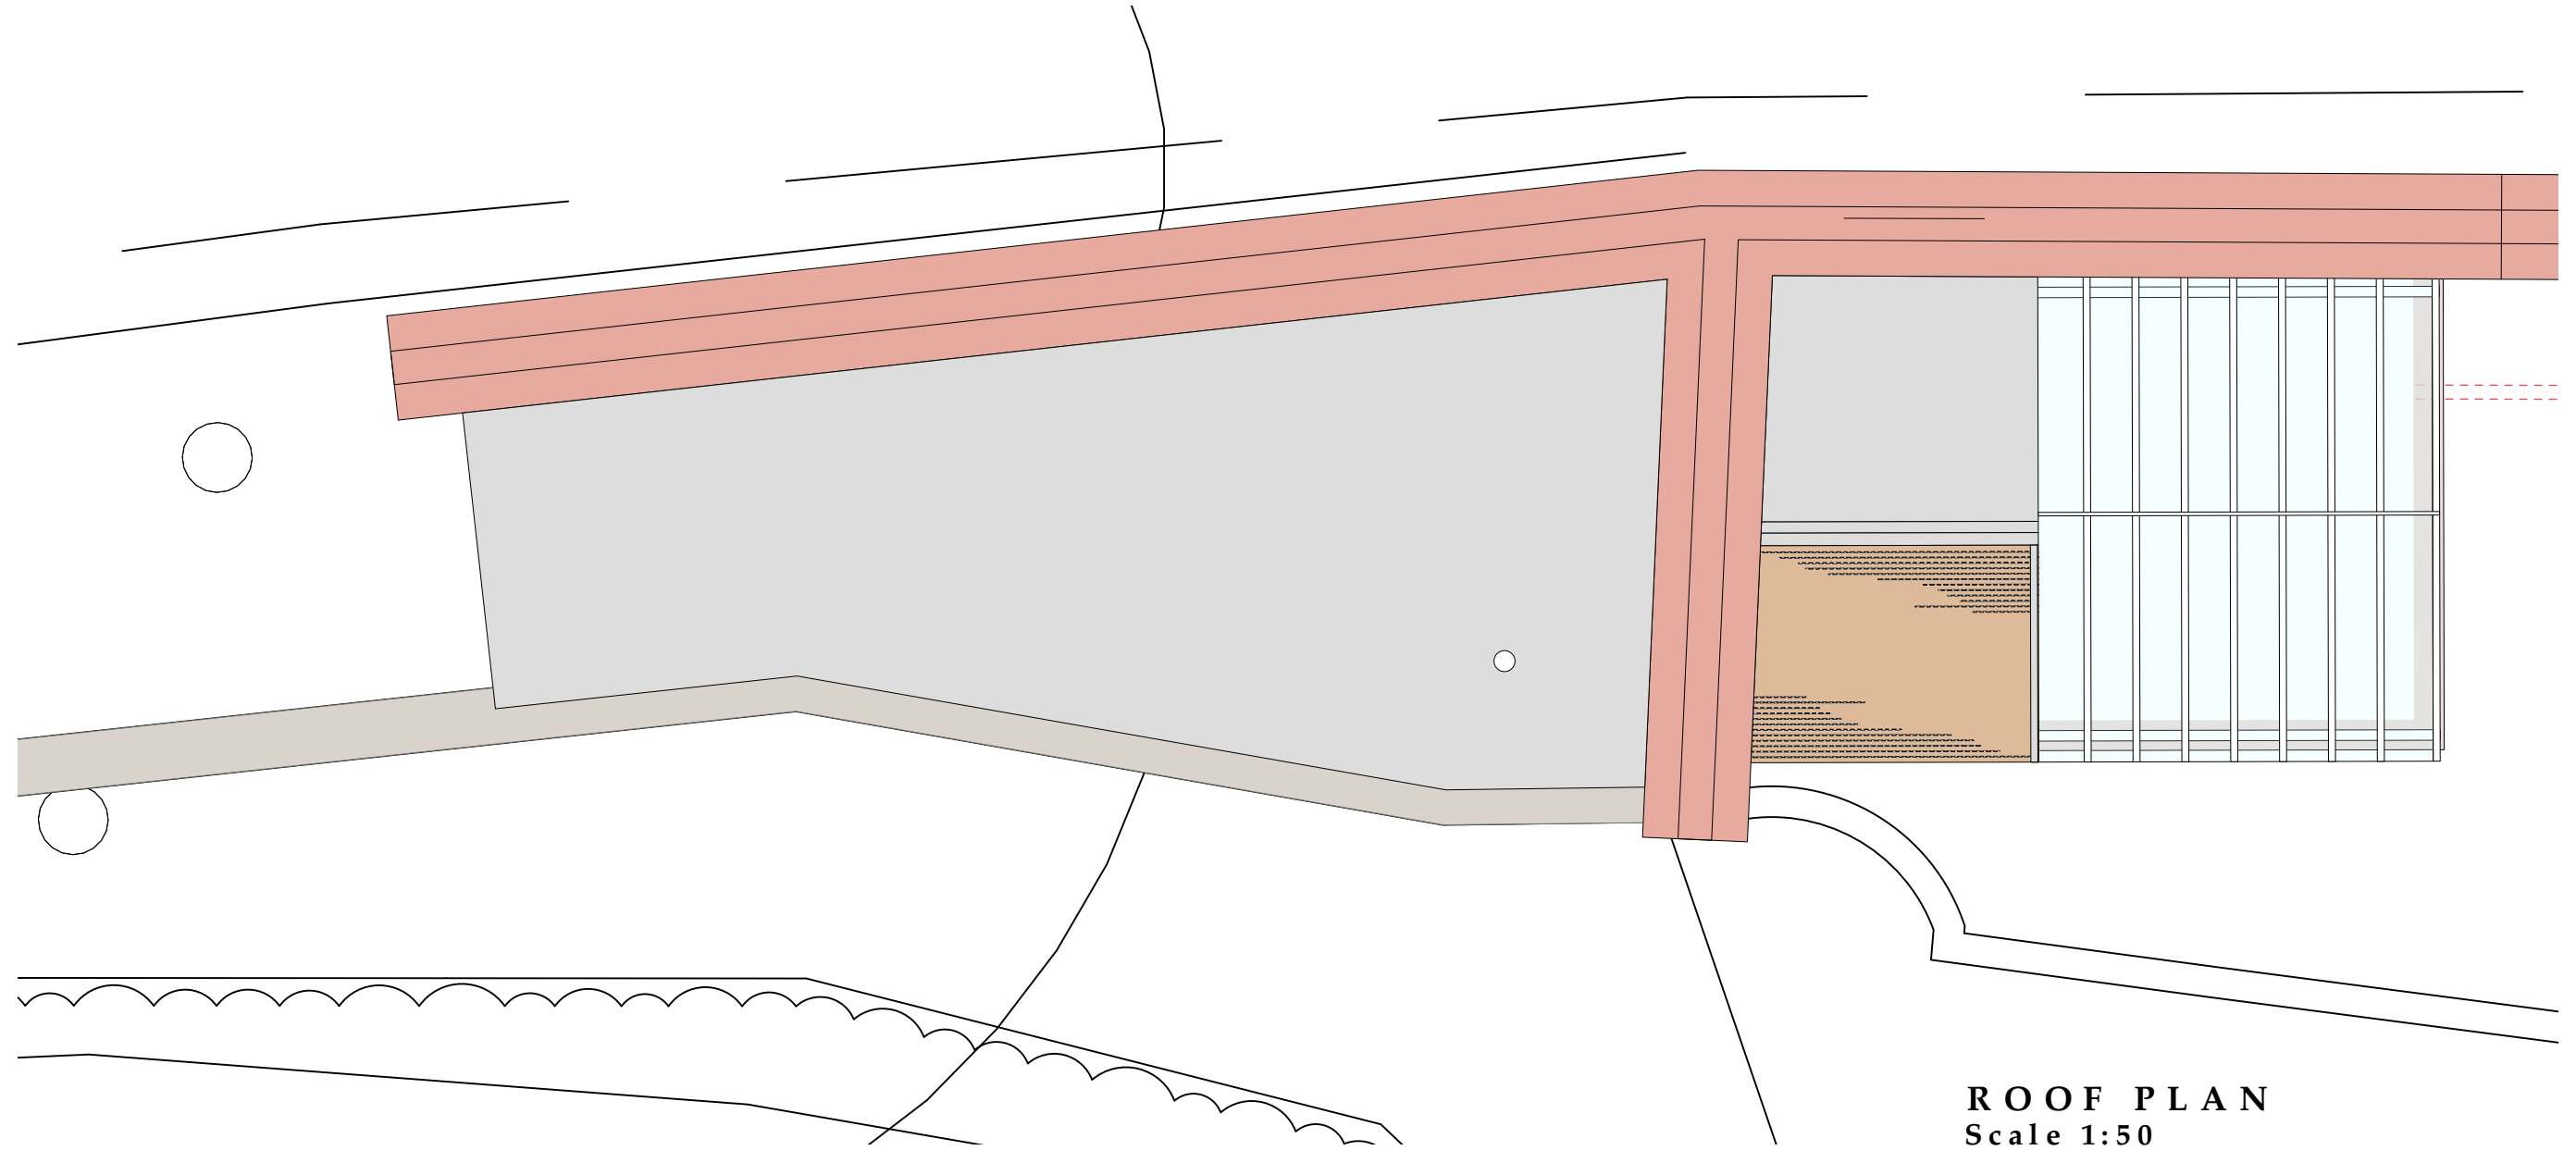

ROOF PLAN
Scale 1:50

NOTES:

These drawings are licensed representations for the purposes of planning or client concept stages. They do not form building or construction drawings.

The designs within this drawing are subject to copyright by Fleming Architects & Partners.

This drawing to be read in conjunction with accompanying planning documents and / or scheduled specifications.

All drawings, notes, details and dimensions are to be checked. Any discrepancies are to be reported immediately to Fleming Architects & Partners.

IF IN DOUBT, ASK!



drawing revisions		
rev.	date	description

Leygore Farm
Barn
Turkdean
Gloucestershire
GL54 3NY

FA
FLEMING
ARCHITECTS
& Partners

+44 (0) 1451 861044
hello@flemingarchitects.co.uk
www.flemingarchitects.co.uk

title Plant Room _ Proposed Plans and Eleva
project Littlecott Mill date January 2026
client David House & George Holt drawn AH
scale 1:50 @ A1 checked CRP