

NOTES:
All dimensions must be checked on site and not scaled from this drawing.

A	Date	Revisions

© copyright

Client
MR J.GAMMELL

Job Title
TRICKY'S PADDOCK
BRICKWORTH ROAD
WHITEPARISH
SALISBURY
WILTS


Drawing Title
SITE AND LOCATION PLANS
AS EXISTING

Scale 1:200 1:2500

Date OCT 2019 Drawn by KS

Drg. No.
19/TRICK/01

Rev.

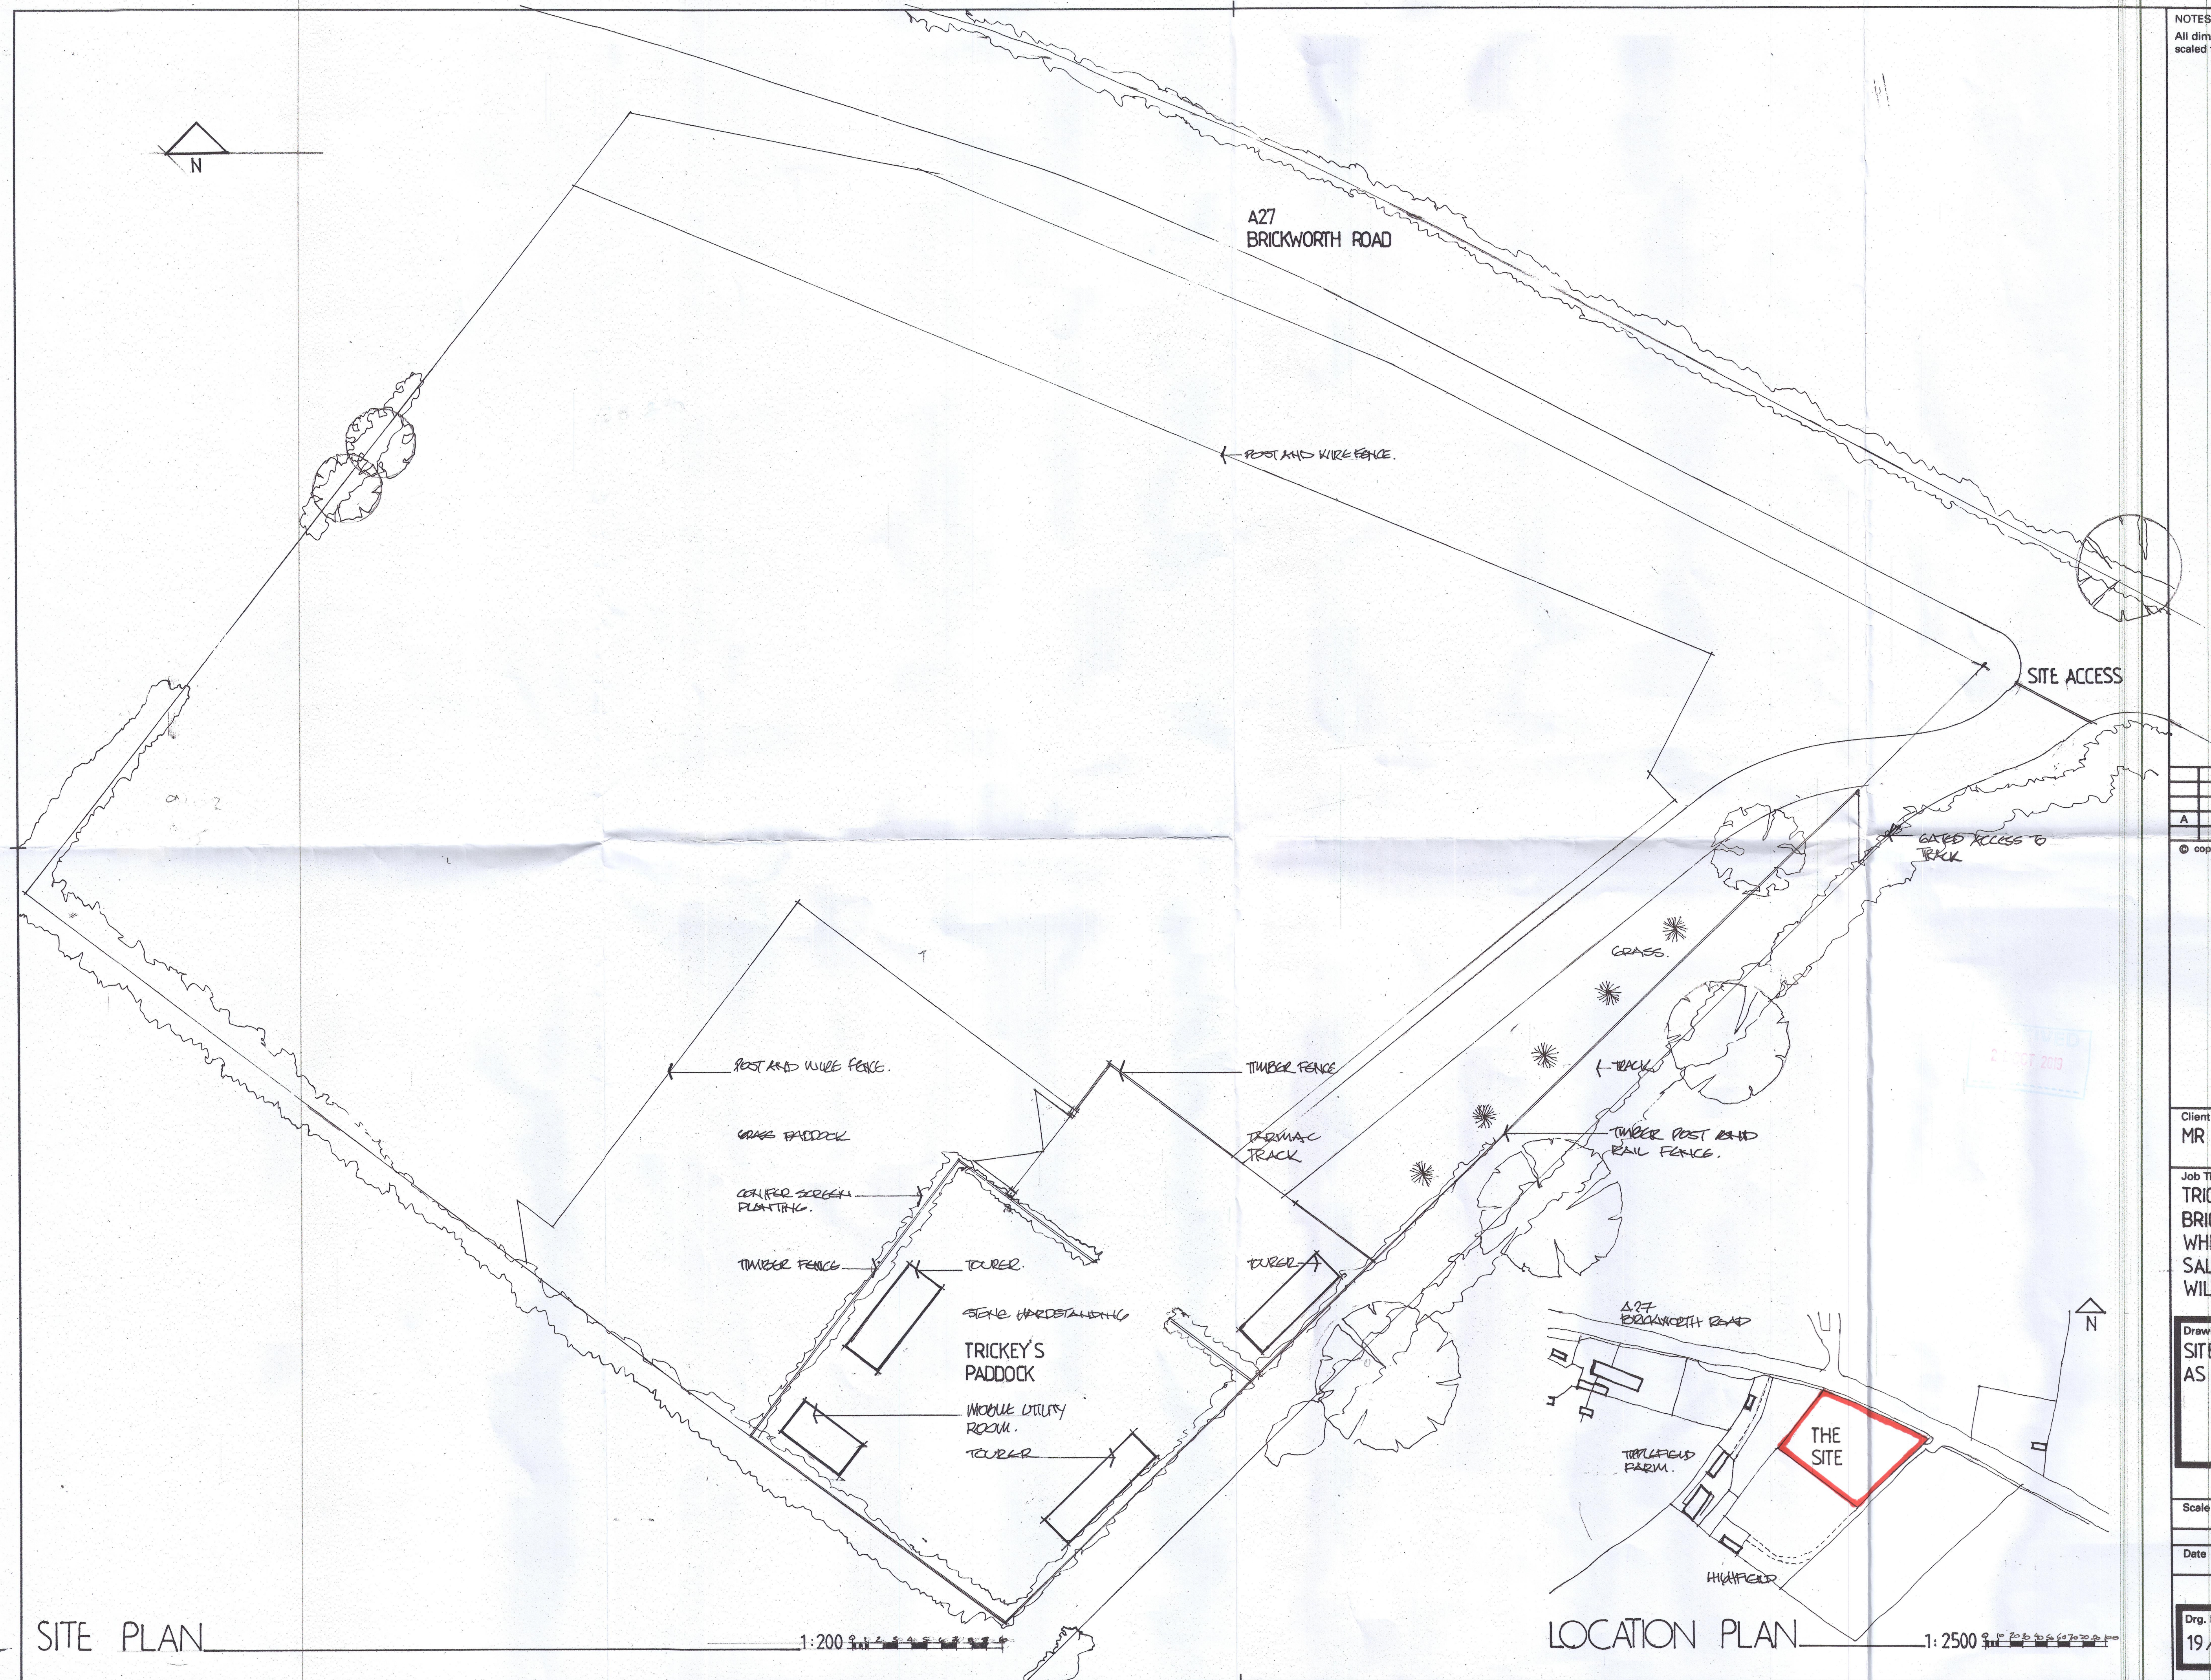

SITE PLAN

LOCATION PLAN