

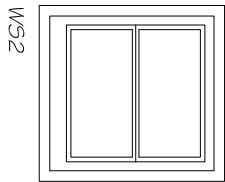
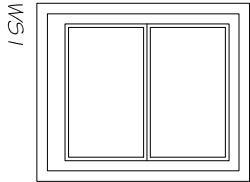


Do not use this drawing unless for Plotting purposes. Plotted dimensions only to be used. All dimensions must be checked on site by the Contractor prior to the commencement of any fabrication or building works. Where applicable, dimensions and details are to be read in conjunction with specialist consultants' drawings; any discrepancy between drawings is to be brought to the attention of Stavis prior to the commencement of any fabrication or building works. This drawing is the property of Stavis and may not be reproduced without their expressed permission.

Notes:

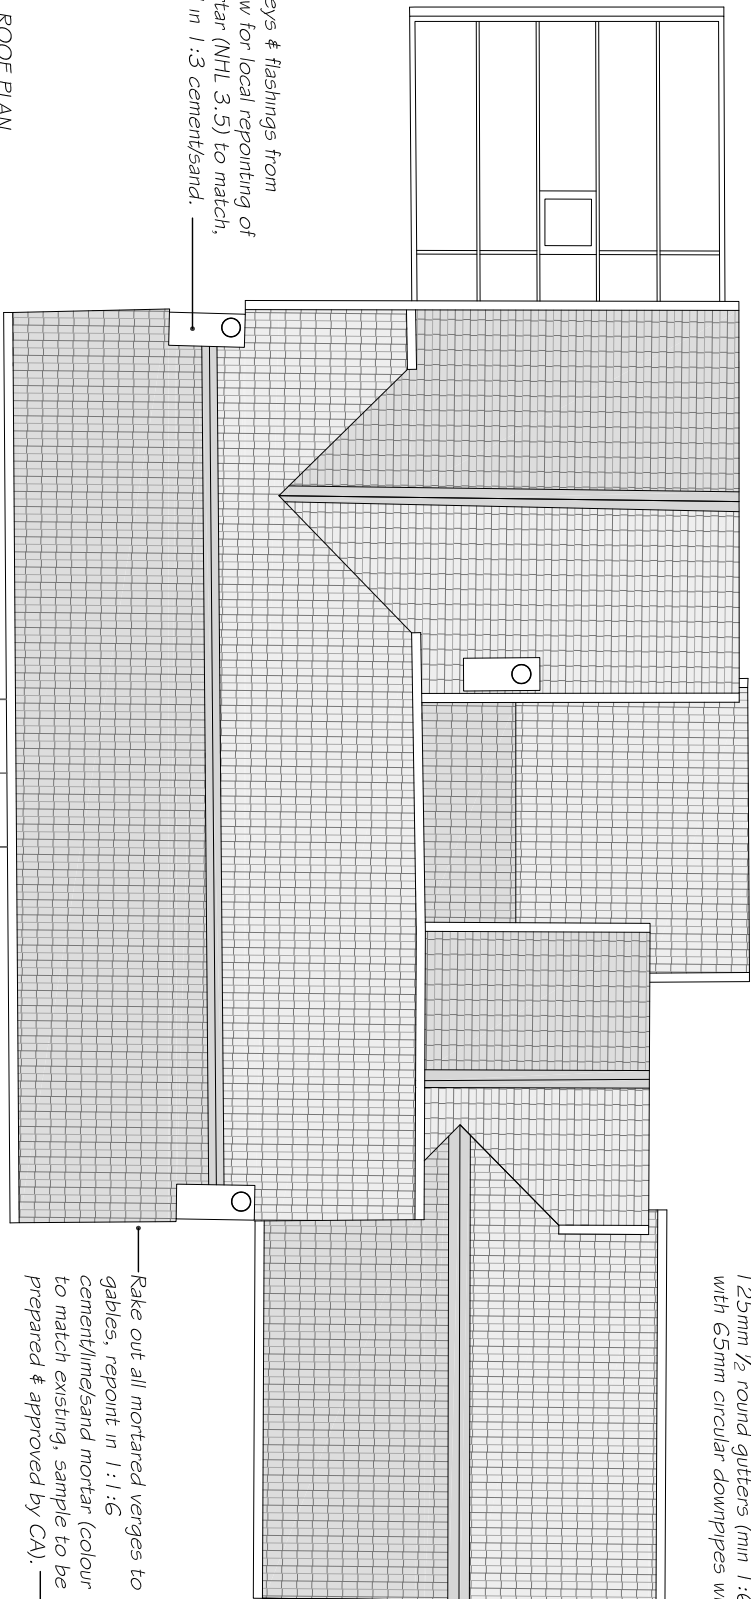

WINDOW ELEVATIONS
1:25 @ A3

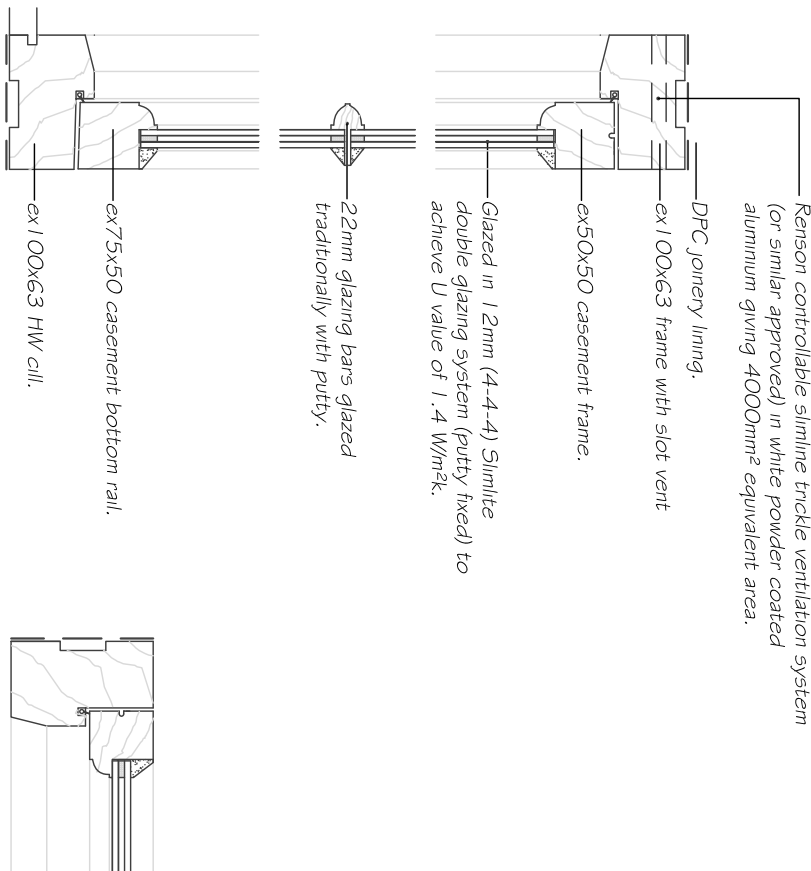

No.	Date	Revision
A	Sept 26	Window details & rainwater goods amended.

savills

Stierling Court,
17 Dix's Field,
Exeter,
Devon,
EX1 1QA.
Tel: 01392 455700

www.savills.co.uk

PROJECT	HIGH HOUSE FARMHOUSE
	DETFORD
	CORSLEY
	WARMINSTER
DRAWING TITLE	ROOF PLAN & JOINERY DETAILS AS PROPOSED

CLIENT	
LONGLEAT ASTATE	
Dwg. No. 748138/03A	File No. 748139
Scale 1:100 1:5 @ A3	
Controlled by JH	Designed by JH
Drawn by TC	Checked by JH
Date JULY 26	Office EXETER

© This drawing is the copyright of Savills.
Crown Copyright Reserved O.S. LICENCE No. 100024244. This plan is
based upon the Ordnance Survey Map with the sanction of the Controller
of Her Majesty's Stationery Office.