




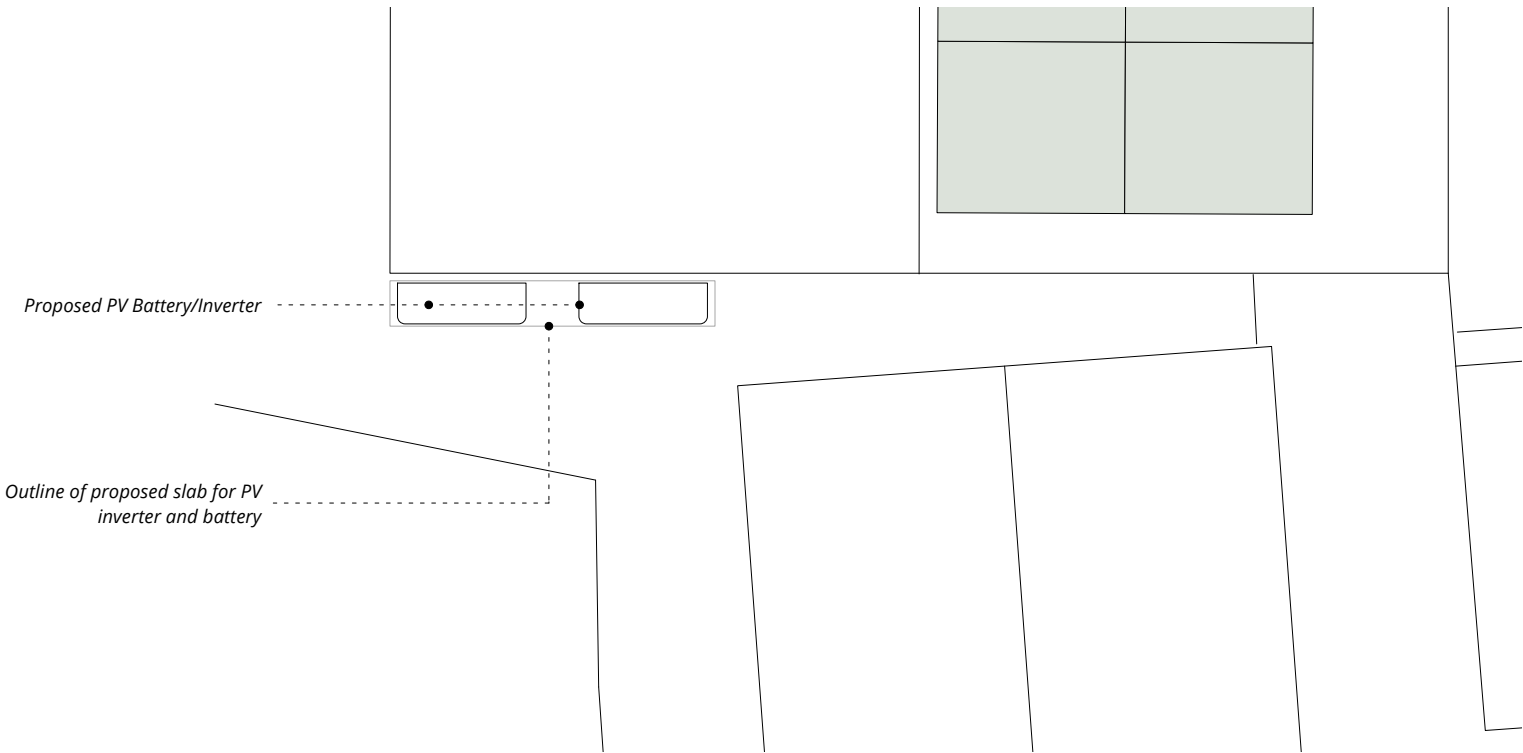

Plan Location of PV Battery and Inverter - 1:50 @A3

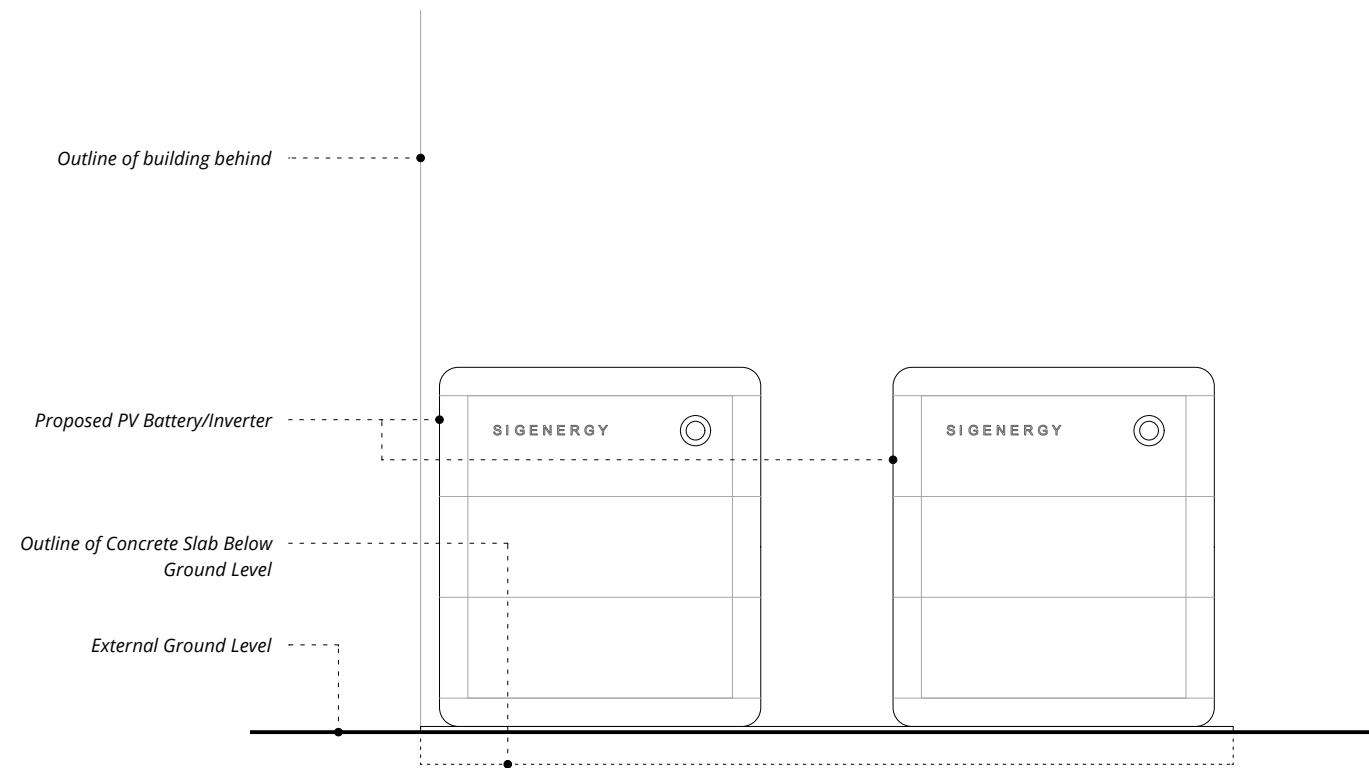

Front Elevation of PV Battery and Inverter - 1:20 @A3

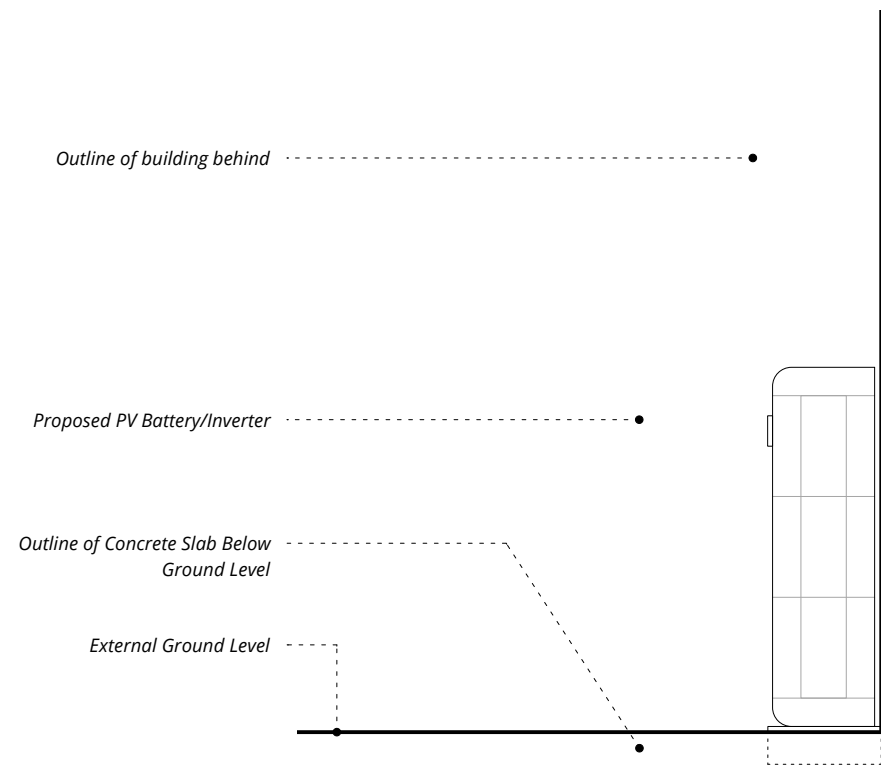

Side Elevation of PV Battery and Inverter - 1:20 @A3

NOTES:

REV.	DESCRIPTION	DATE
PROPOSED - PV Inverter and Battery Layout		
JOB NO. - DRAWING NO. REV.		
604 - P 102		
Huntenhull Farm		
SCALE @ A3:	1:50 & 1:20	
LAST PLOT DATE:	10/09/2026	
DRAWN BY: CHECKED BY:		
PLANNING		
N 1:50 0 1m 1:20 0 500mm		